


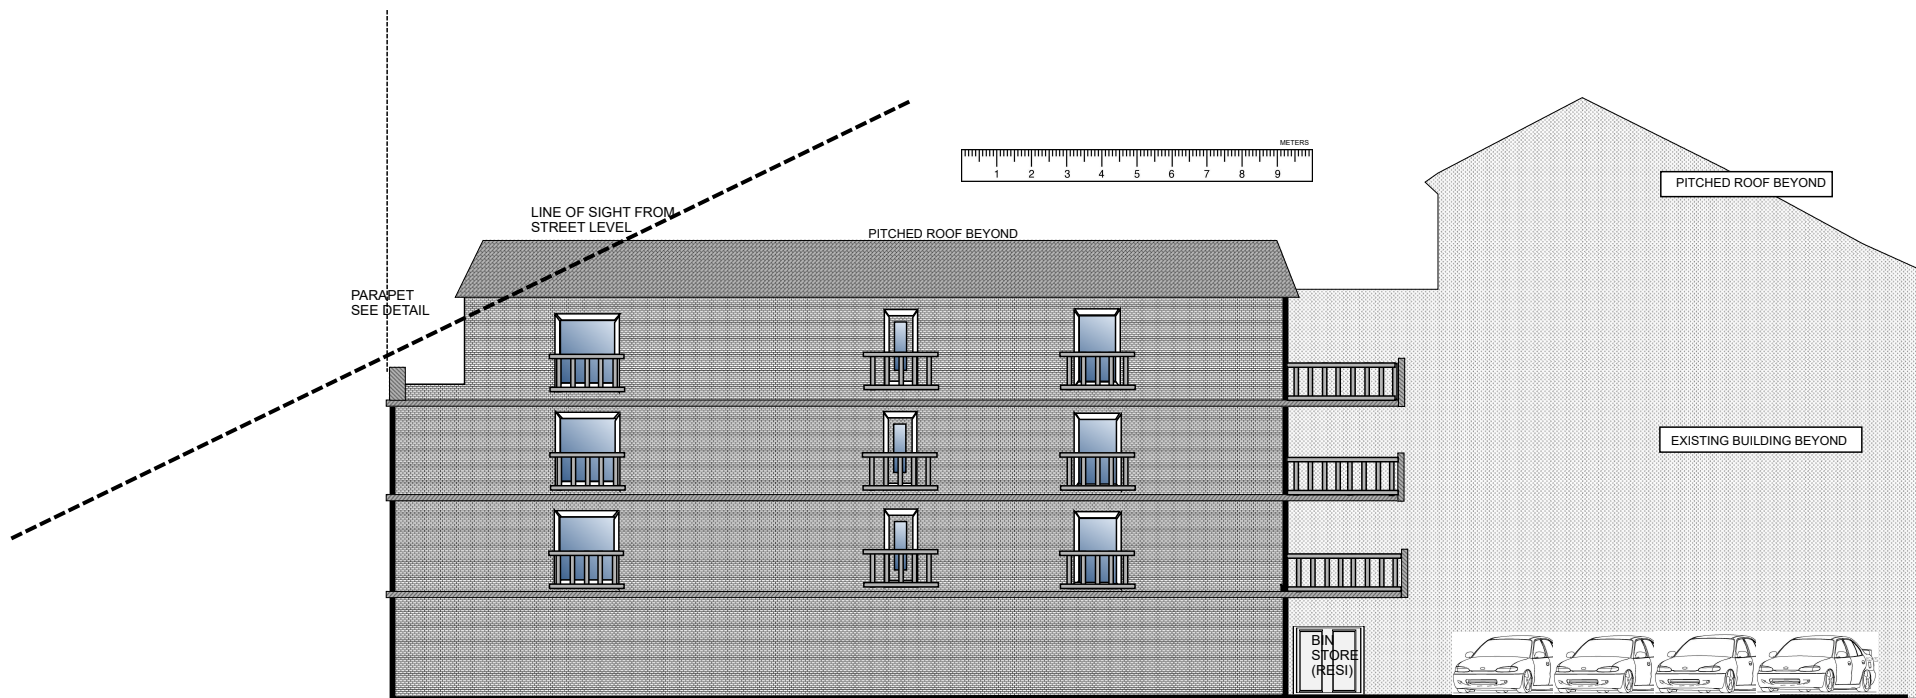

15301284
SIDE ELEVATION PROPOSED

HOUSEIQUE LTD

PHOENIX
83 COMMERCIAL STREET
NEWPORT
NP20 1LR

MAINTY GROUP CONSULTING LTD
03300601738
15A NEC
NEWPORT
NP23 4EP