




10 Cae Brynton Road, TPO 1/2023 T1 Willow

N Scale: 1:413

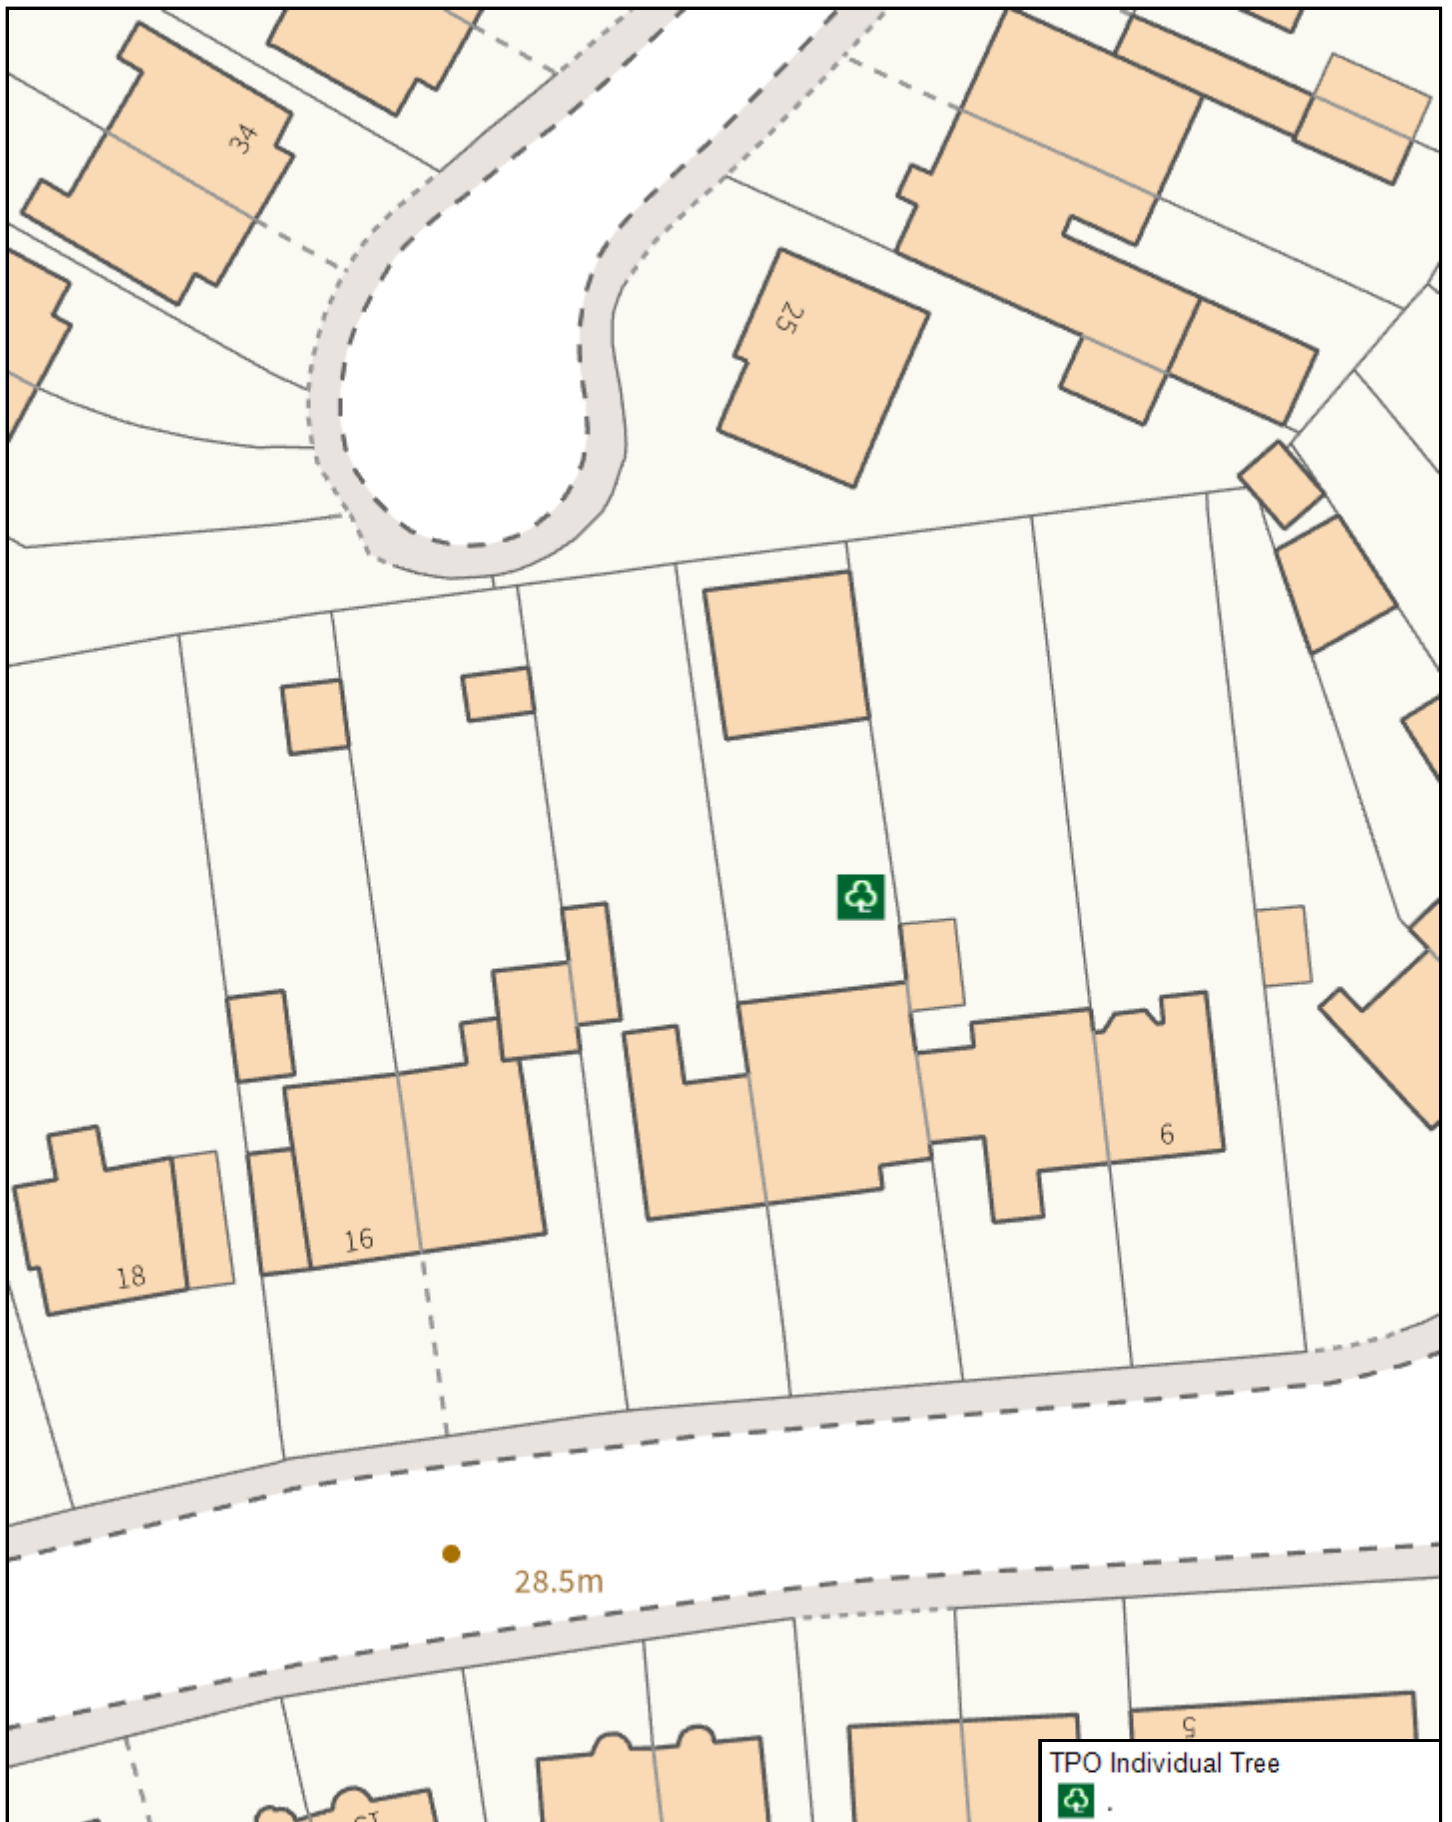

© Newport City Council

Printed on: 2026-09-17 16:16:29 by Richard.Baron@newport.gov.uk