


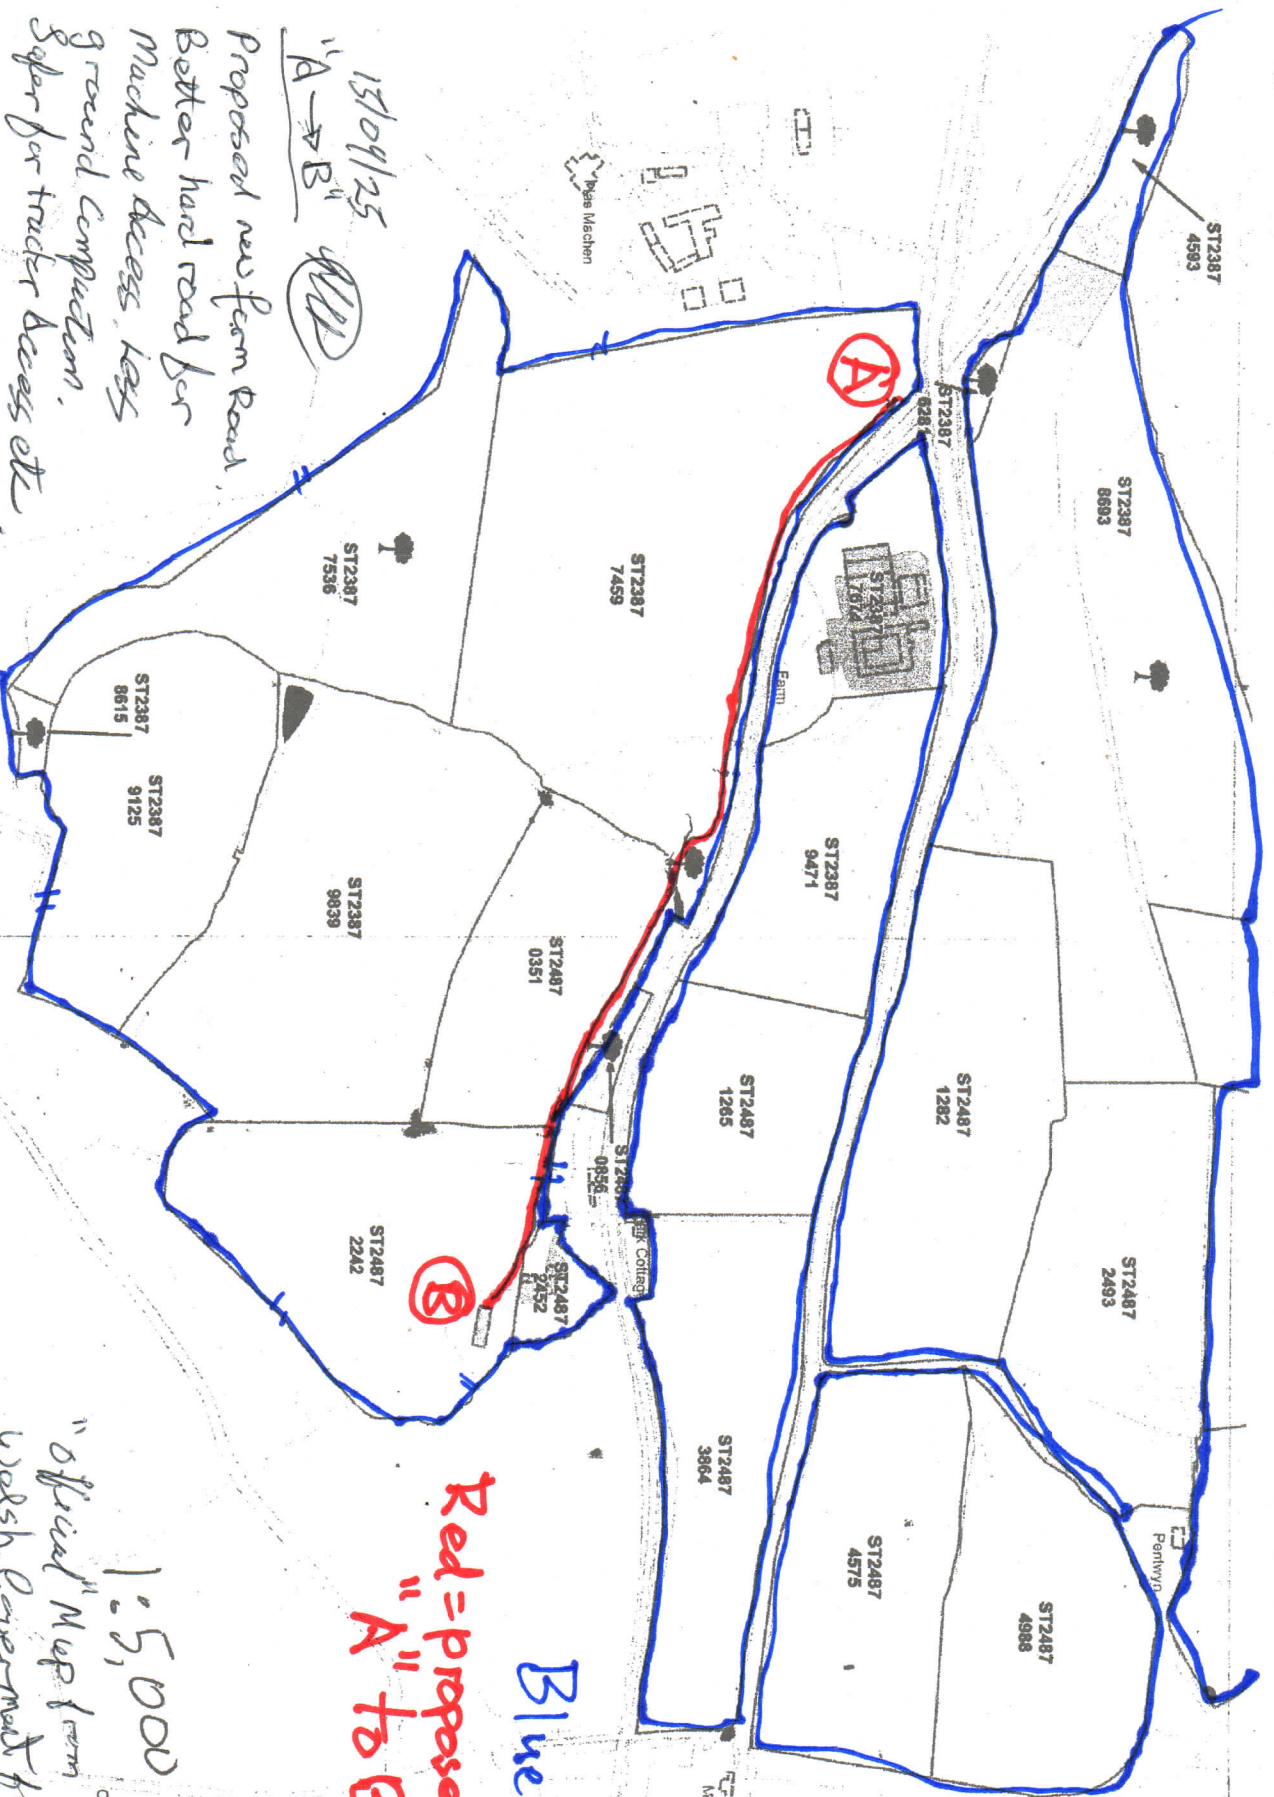

Blue = Owned.
 Red = proposed
 "A" to "B"

15th/09/25
 Amended
 (Signature)

15/09/25
 "A" to "B"
 (Signature)
 Proposed new farm Road.
 Better hard road for
 Machine access, less
 ground compaction.
 Safer for truck access etc.

Recycled Stone from farm
 i.e. stonepicking and 6FS recycled Stone
 Countryside Recycling
 15/09/25
 (Signature)

1:5,000
 "Official" Map from
 Welsh Government from
 Ordnance Survey Map 15 02 25
 (Signature)
 GD 100017916, 2015