APPLICATION FOR A LAWFUL DEVELOPMENT CERTIFICATE

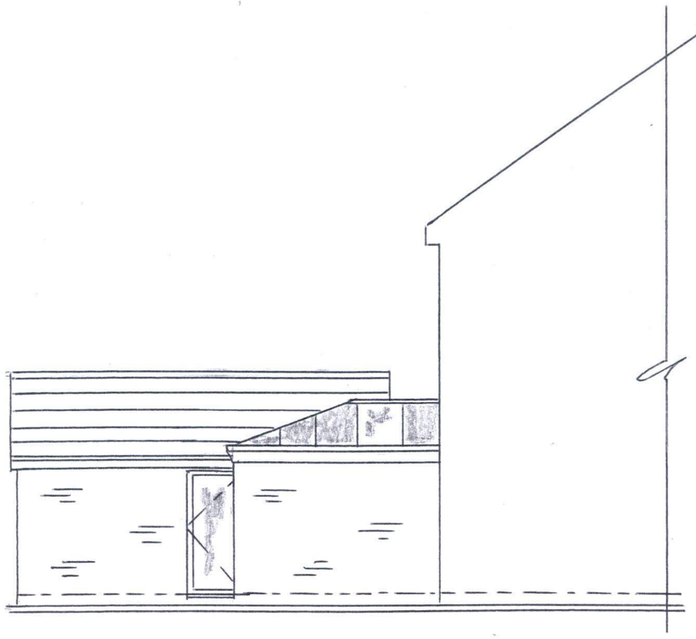

PART SIDE ELEVATION PROPOSED

REAR ELEVATION PROPOSED

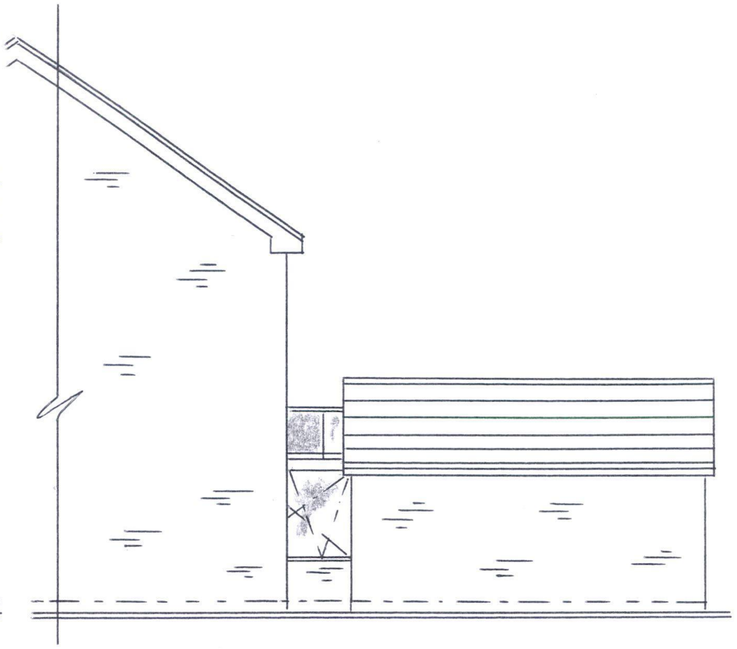

PART SIDE ELEVATION PROPOSED

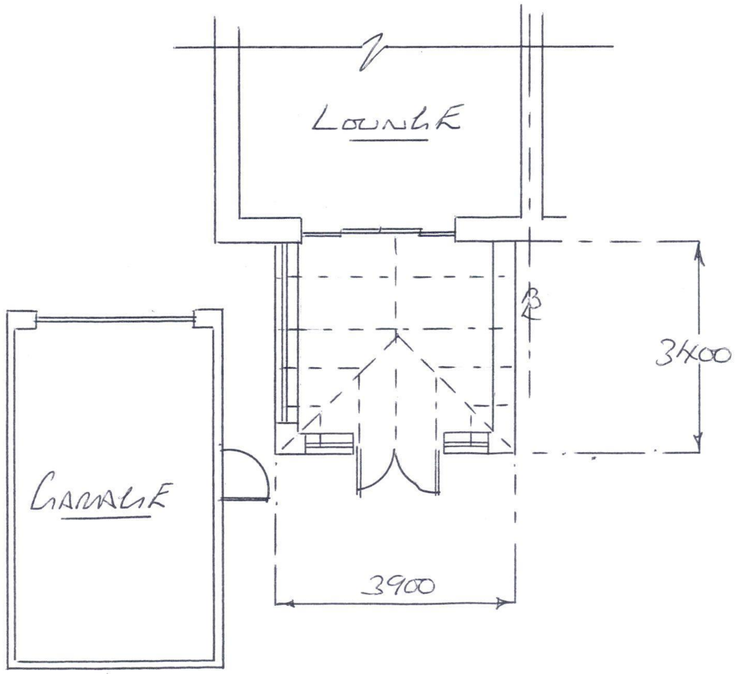

PROPOSED FLOOR PLAN

NOTES

EXTERNAL MATERIALS

WALLS: FACE BRICK MATCH EXISTING BRICKS
WHITE UPVC FRAMES, GLAZING CLEAR TOUGH
ROOF BARS: URBAN GREY
ROOF GLAZING URBAN GREY PANELS, PART ULTRA ELEMENT BLUE GLASS

DUNRAVEN
Windows - Doors - Conservatories

St Davids House, Heol Mostyn, Village Farm Ind. Est
Pyle, Bridgend. CF33 6BJ

T: 01656 743 572 / 745 035 F: 01656 745 918

Client
MR & MRS GEO

Job Title
PROPOSED CONSERVATORY
FOR: 15 EXCALIBUR DR
NEWPORT
NP20 2QQ

Drawing Title
ERECT AN CONSERVATORY TO THE REAR ELEVATION

Scale 1:100 (0, 1m, 2m, 3m, 4m, 5m)

Date 19-07-2025 | Drawn by D THOMAS

2 of 2

Drg No. 1X3035 | Rev.