


01 PLAN - BOUNDARY WALL - EXISTING
SCALE:- 1:50 AT A1




02 ELEVATION - BOUNDARY WALL - EXISTING
SCALE:- 1:50 AT A1

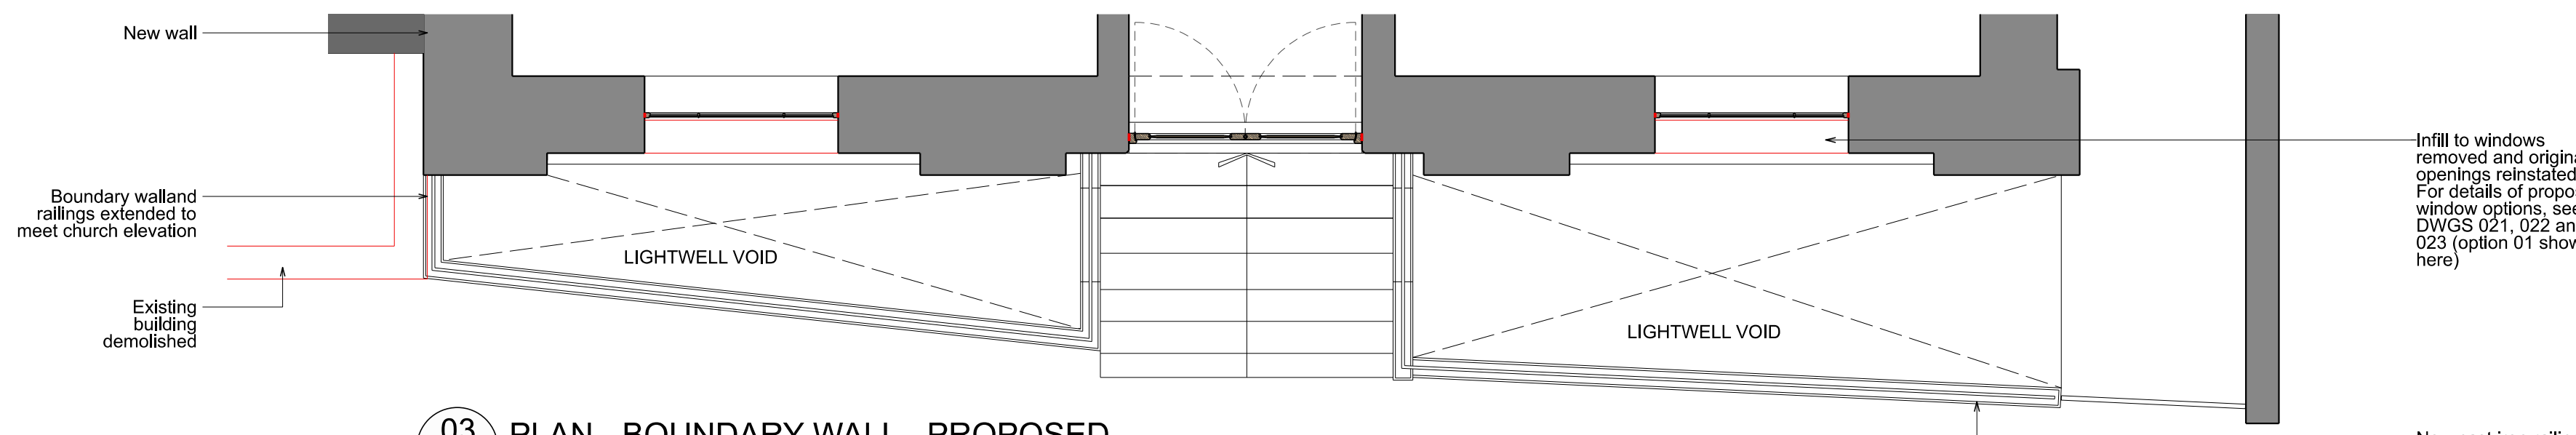

03 PLAN - BOUNDARY WALL - PROPOSED
SCALE:- 1:50 AT A1



04 ELEVATION - BOUNDARY WALL - PROPOSED
SCALE:- 1:50 AT A1

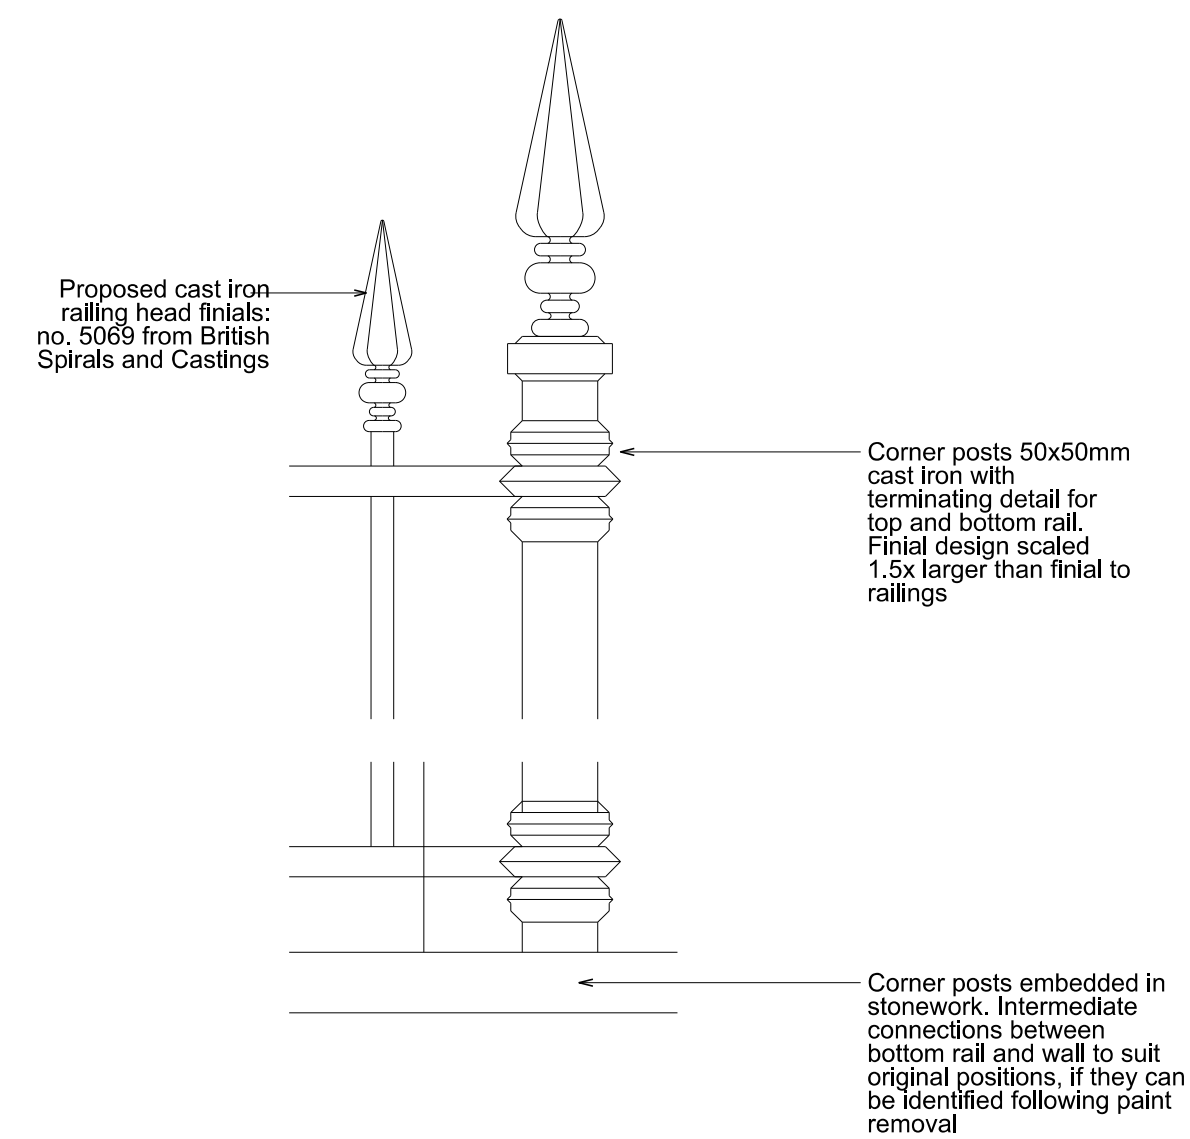

05 ELEVATION - FINIALS - PROPOSED
SCALE:- 1:50 AT A1

/		09/03/2022	
		ISSUED FOR COMMENT	
REV	DATE	DESCRIPTION	
</			