

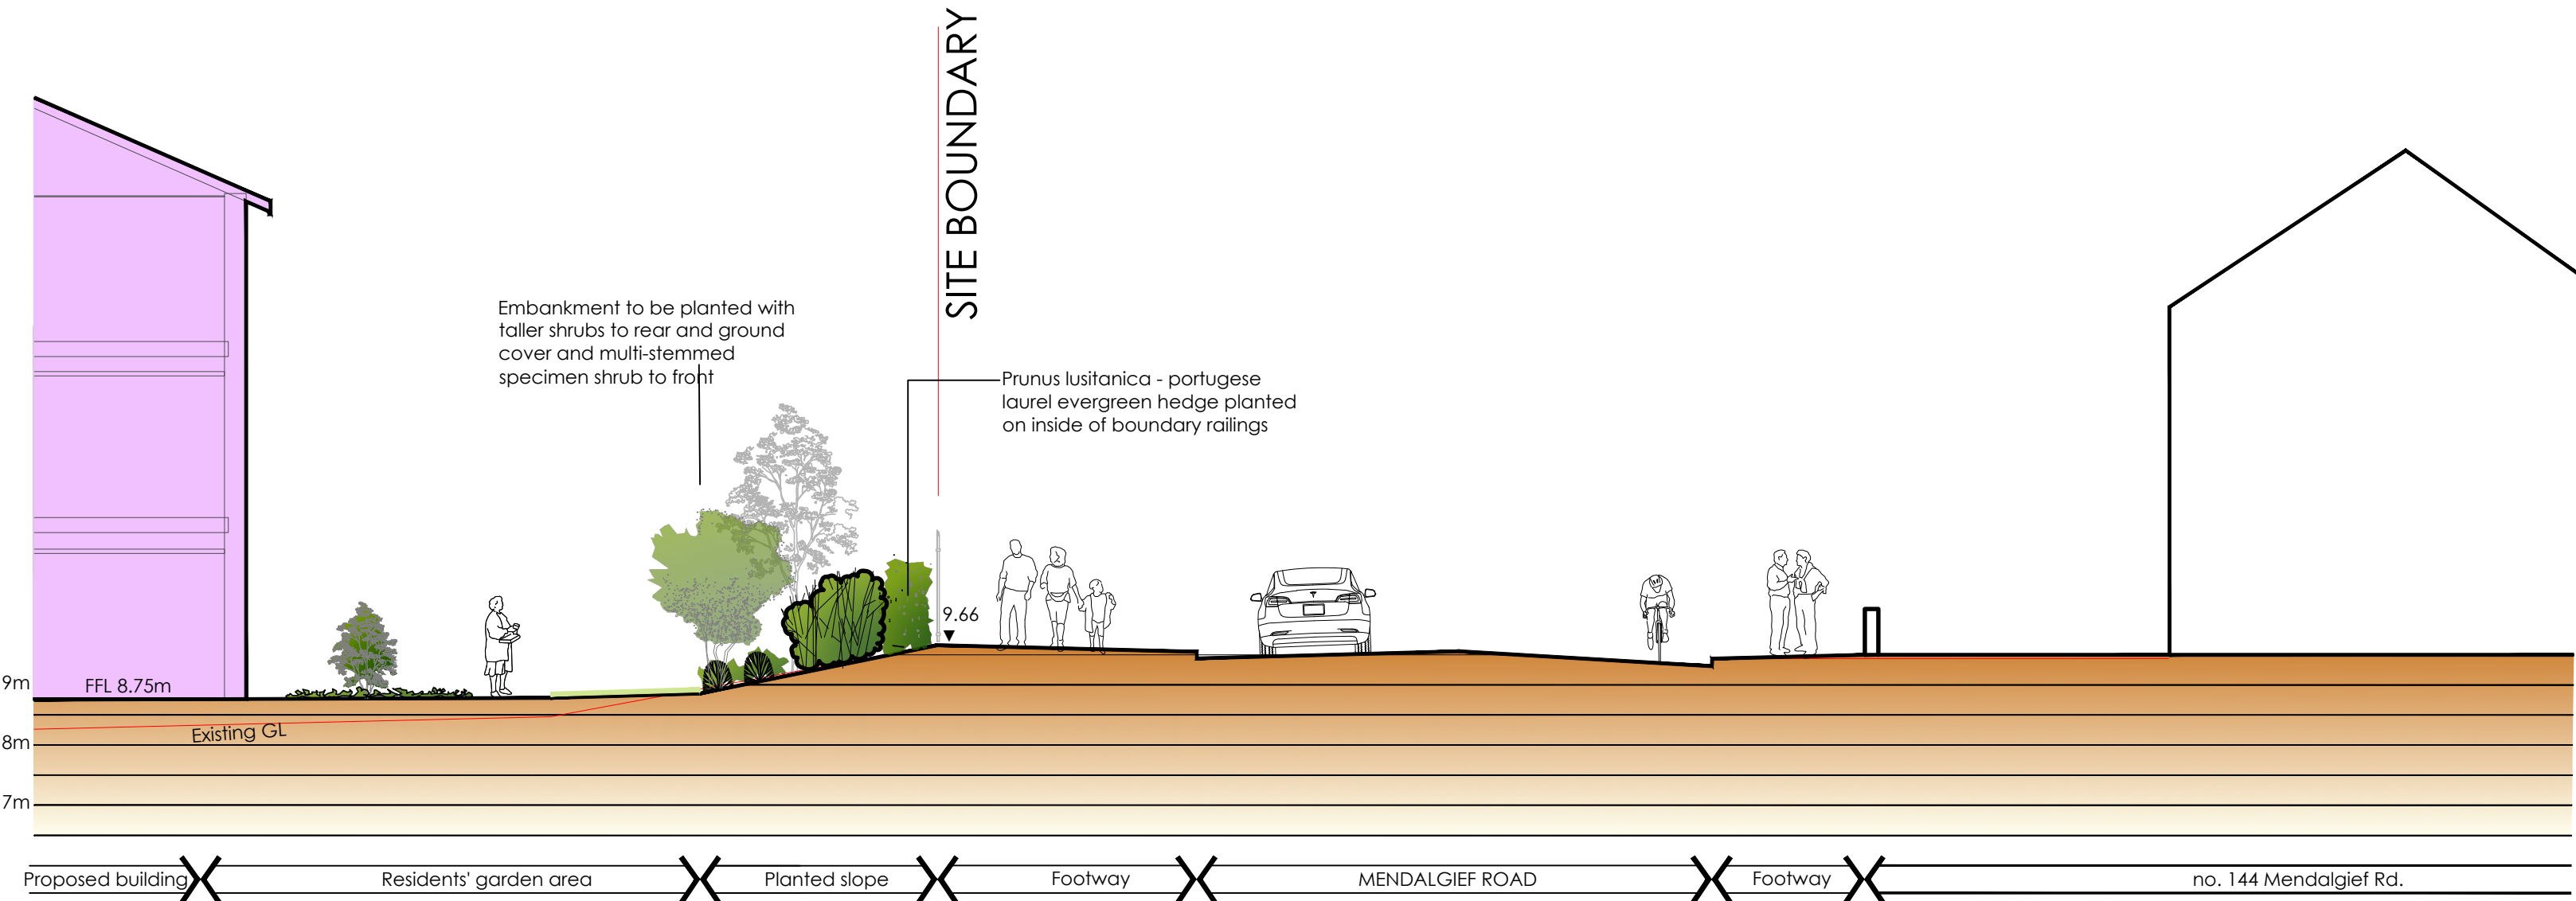
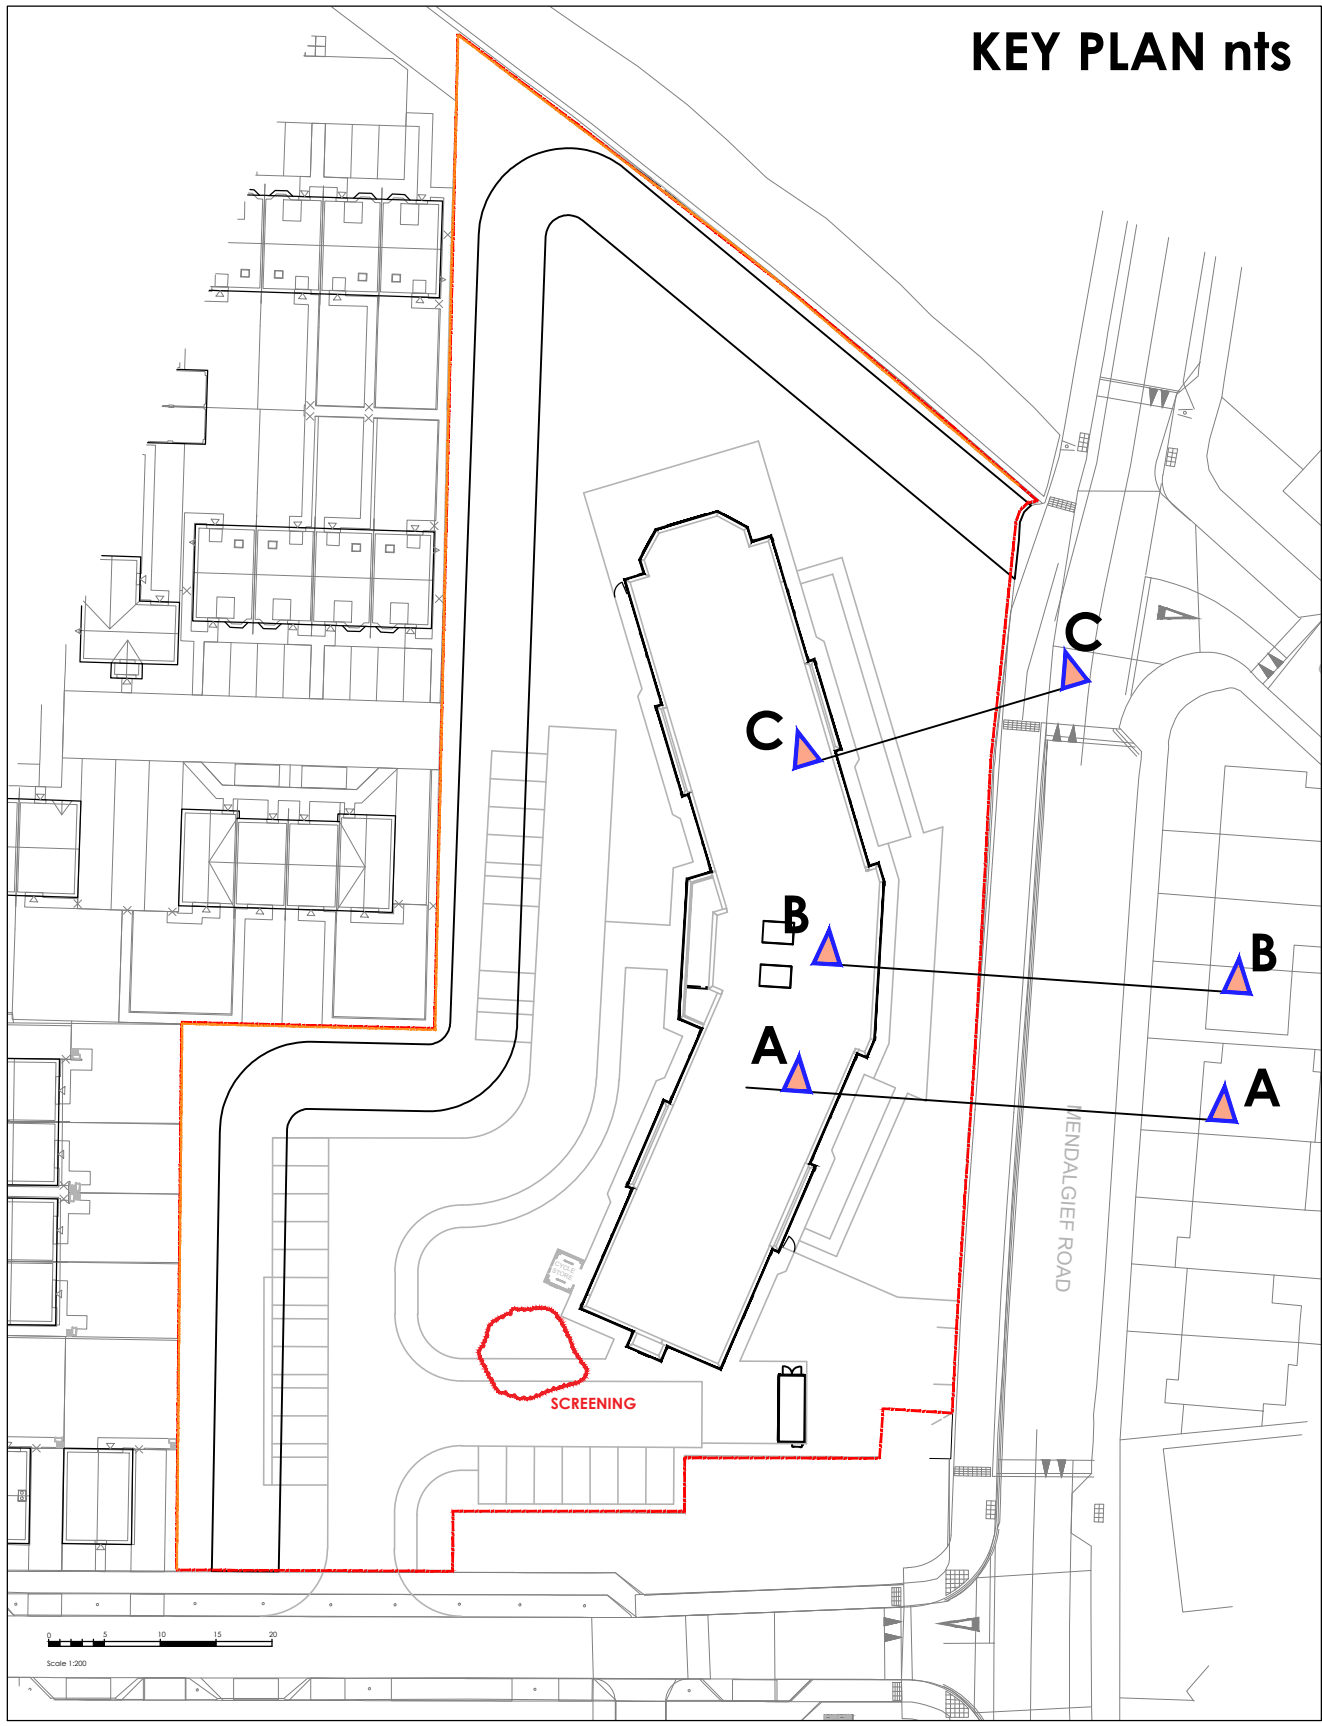


NB DRAWING TO BE READ IN CONJUNCTION WITH MOOD
LANDSCAPE DRAWING REF: 24_325_101B LANDSCAPE MASTERPLAN


KEY TO SECTIONS

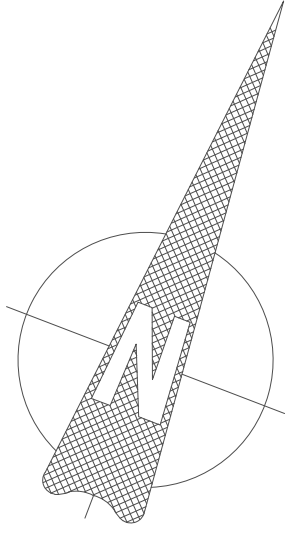

SECTION A-A 1-100

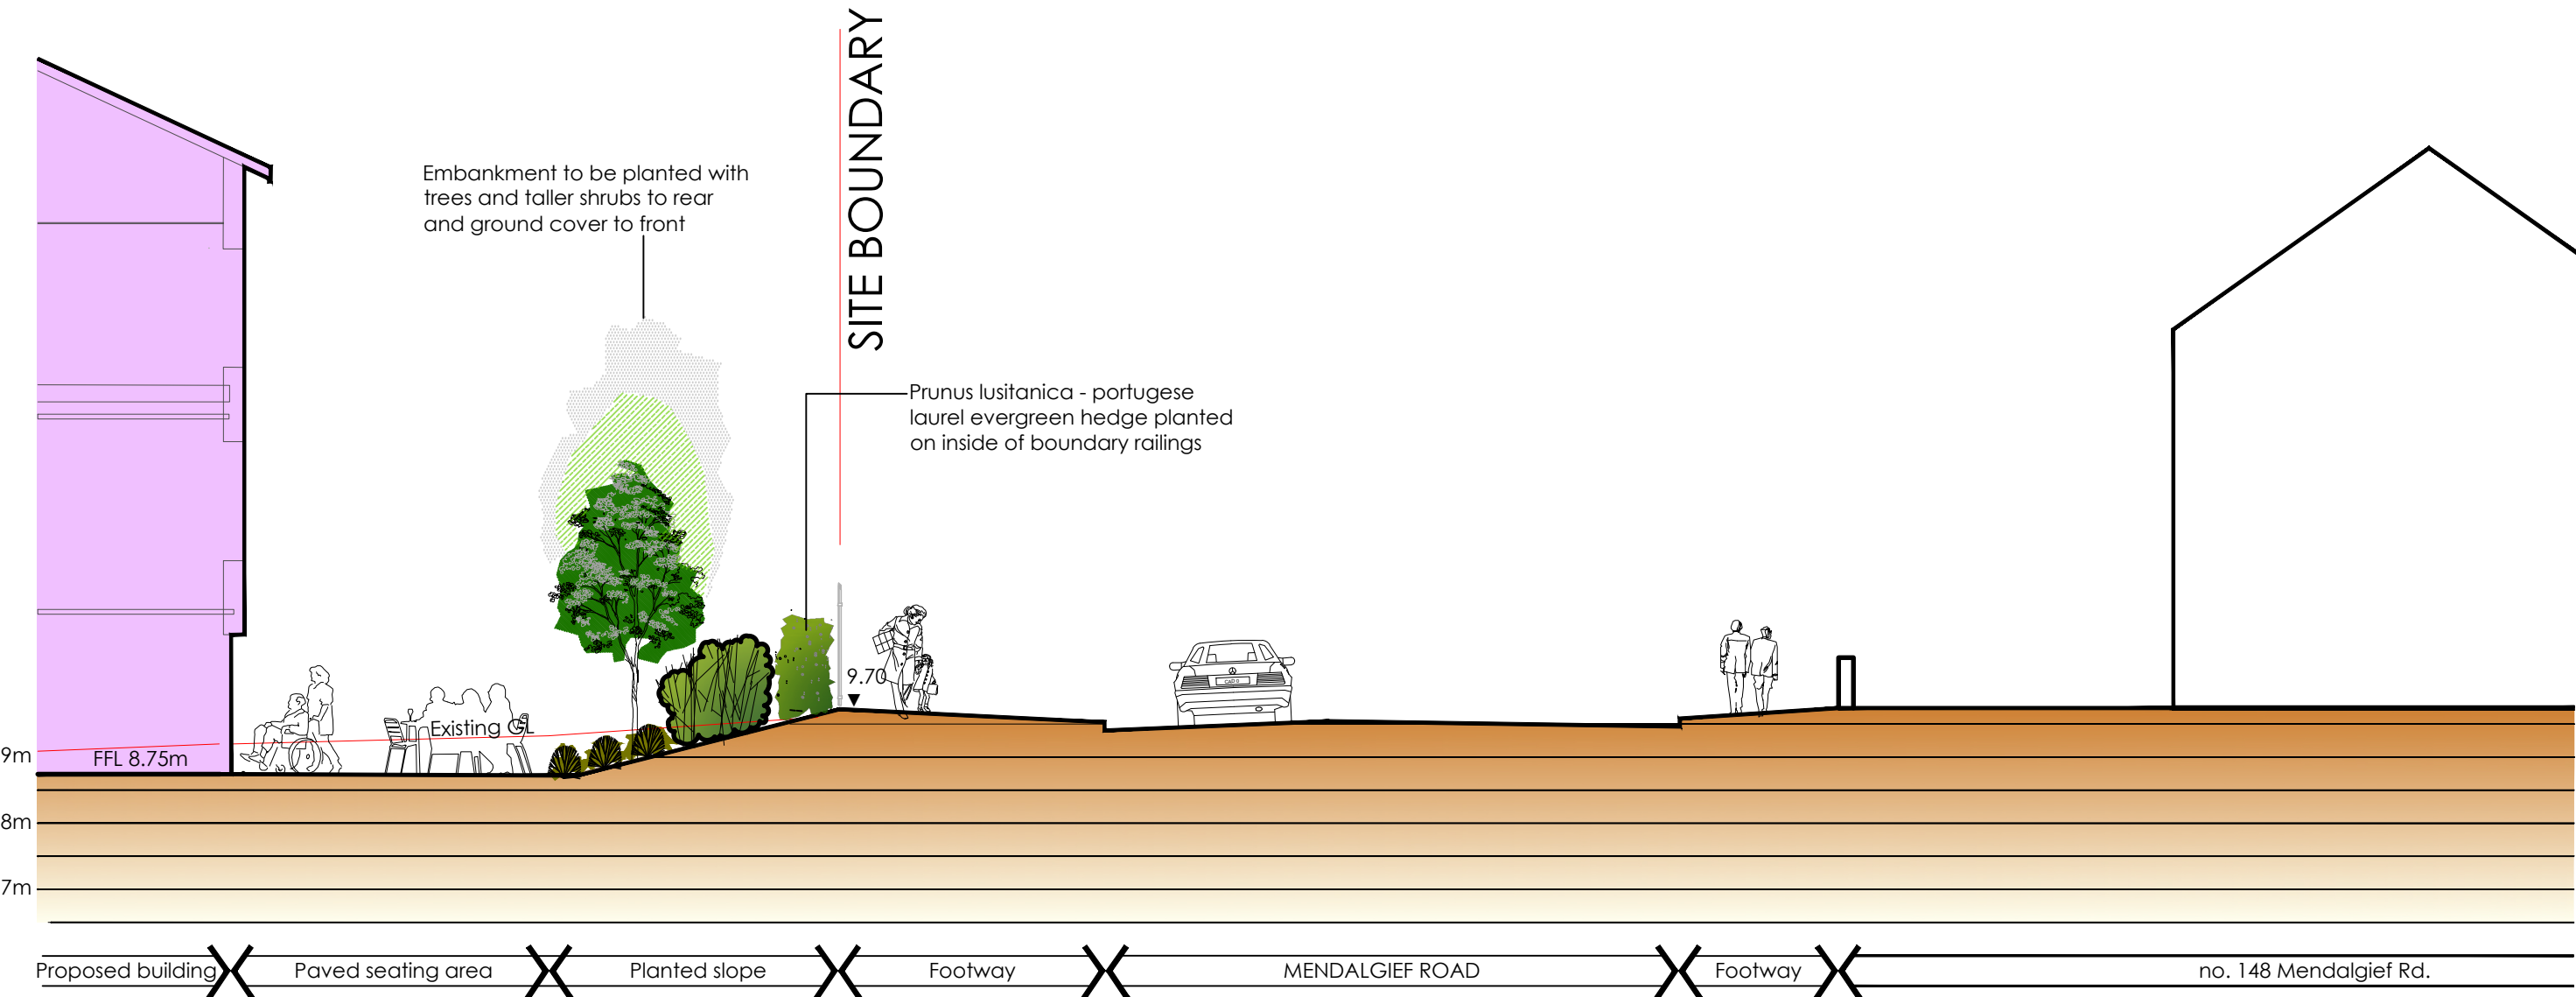

SECTION B-B 1-100

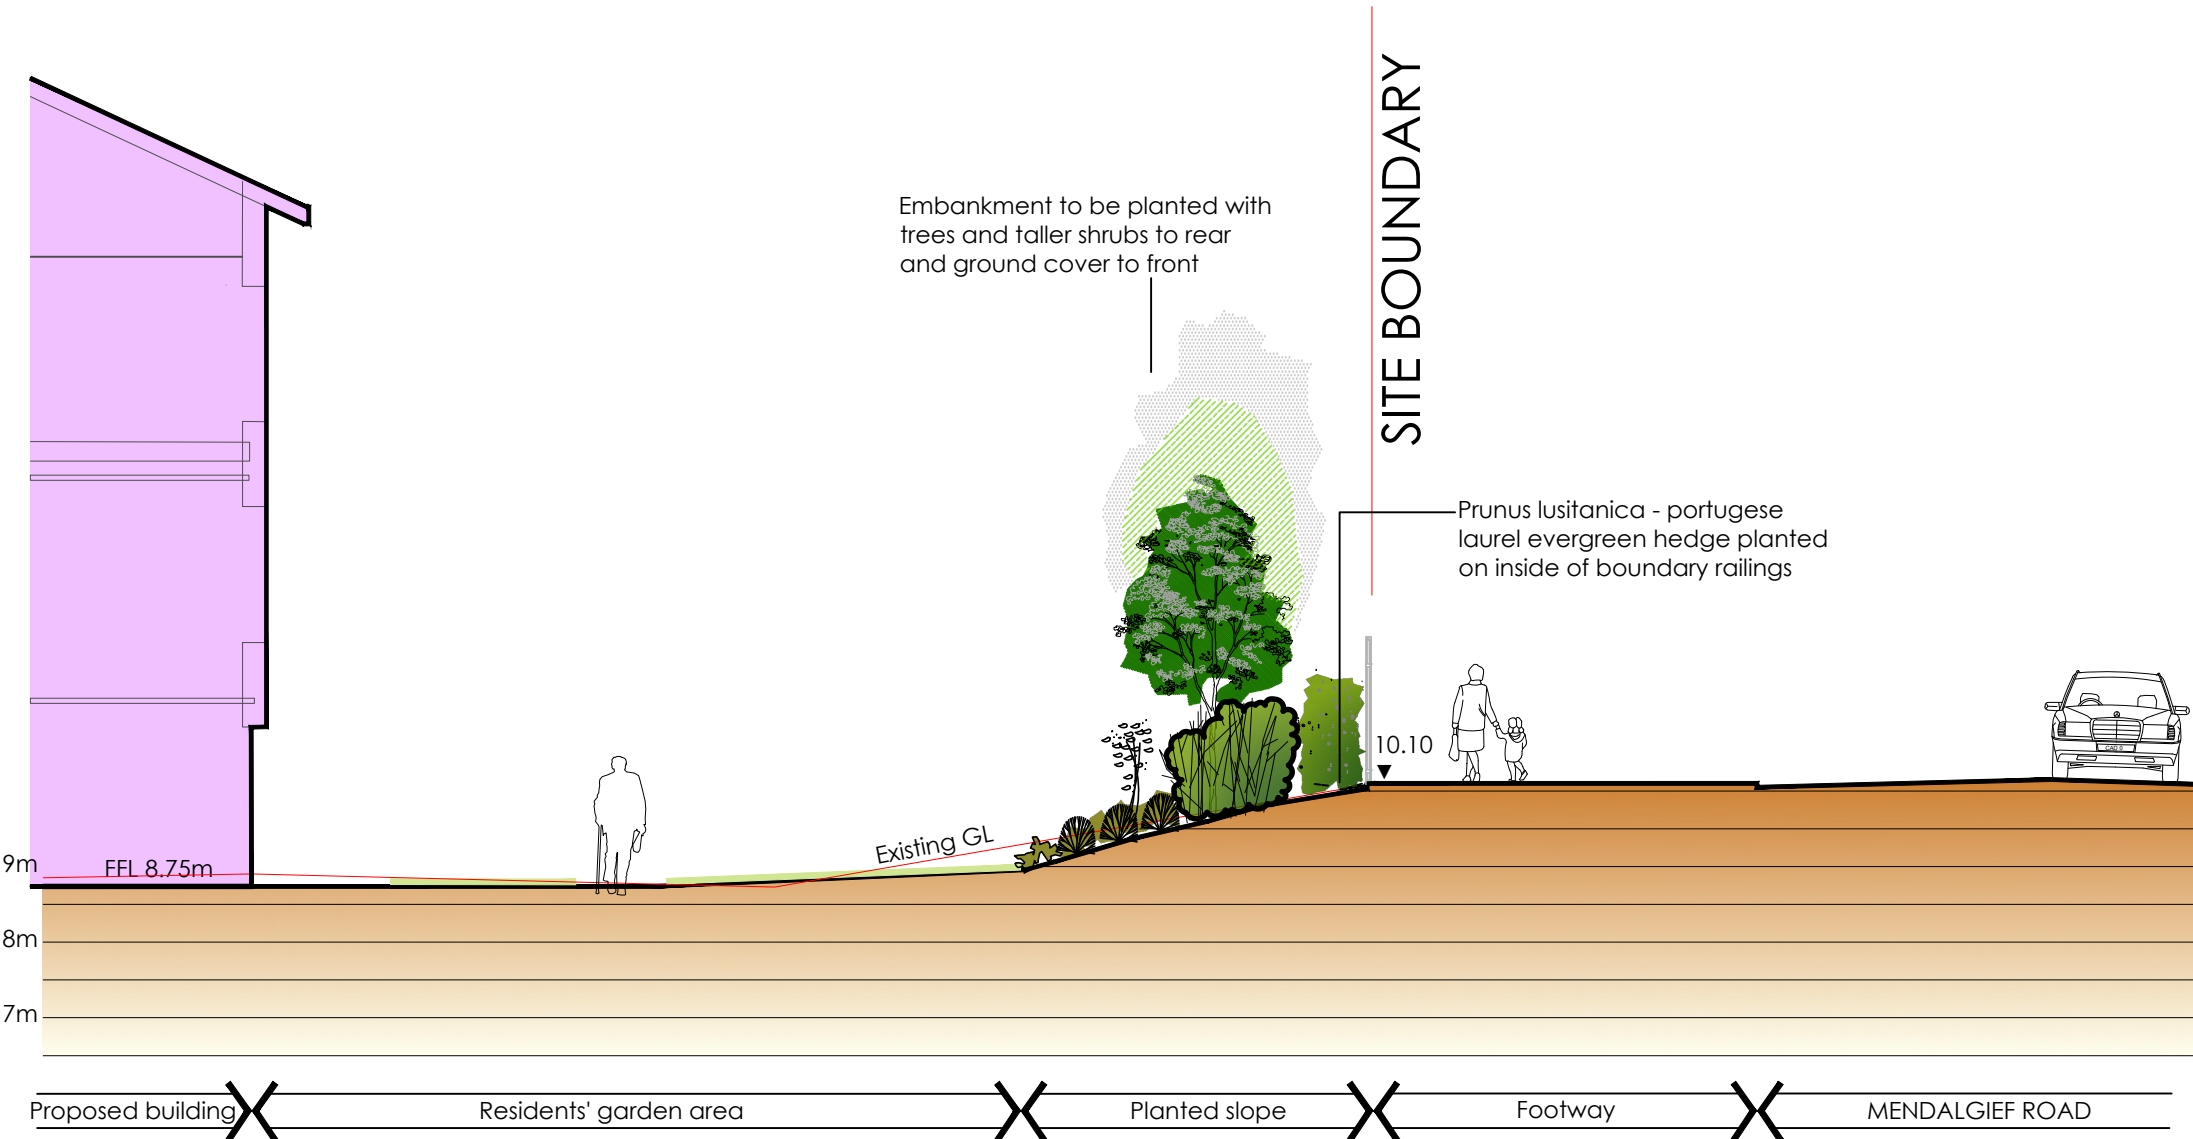

SECTION C-C 1-100

A	Updated in accordance with changes to building style	SG	31.10.25
REV.	DESCRIPTION	APP.	DATE

mood
landscape

Mood Landscape Ltd, The Old Police Station, High Street, Chipping Compton, GL55 6HS
E: admin@moodlandscape.co.uk W: moodlandscape.co.uk

Proposed 66-bed care home,
Mendalgief Road, Newport

Landscape Masterplan
LANDSCAPE CROSS-SECTIONS - MENDALGIEF ROAD

CLIENT: LNT Construction

DWG. NO: 24_326_102 REV: A

SCALE	1:200 @ A1	DATE	Sept '25
STATUS	Planning	DRAWN	HS