


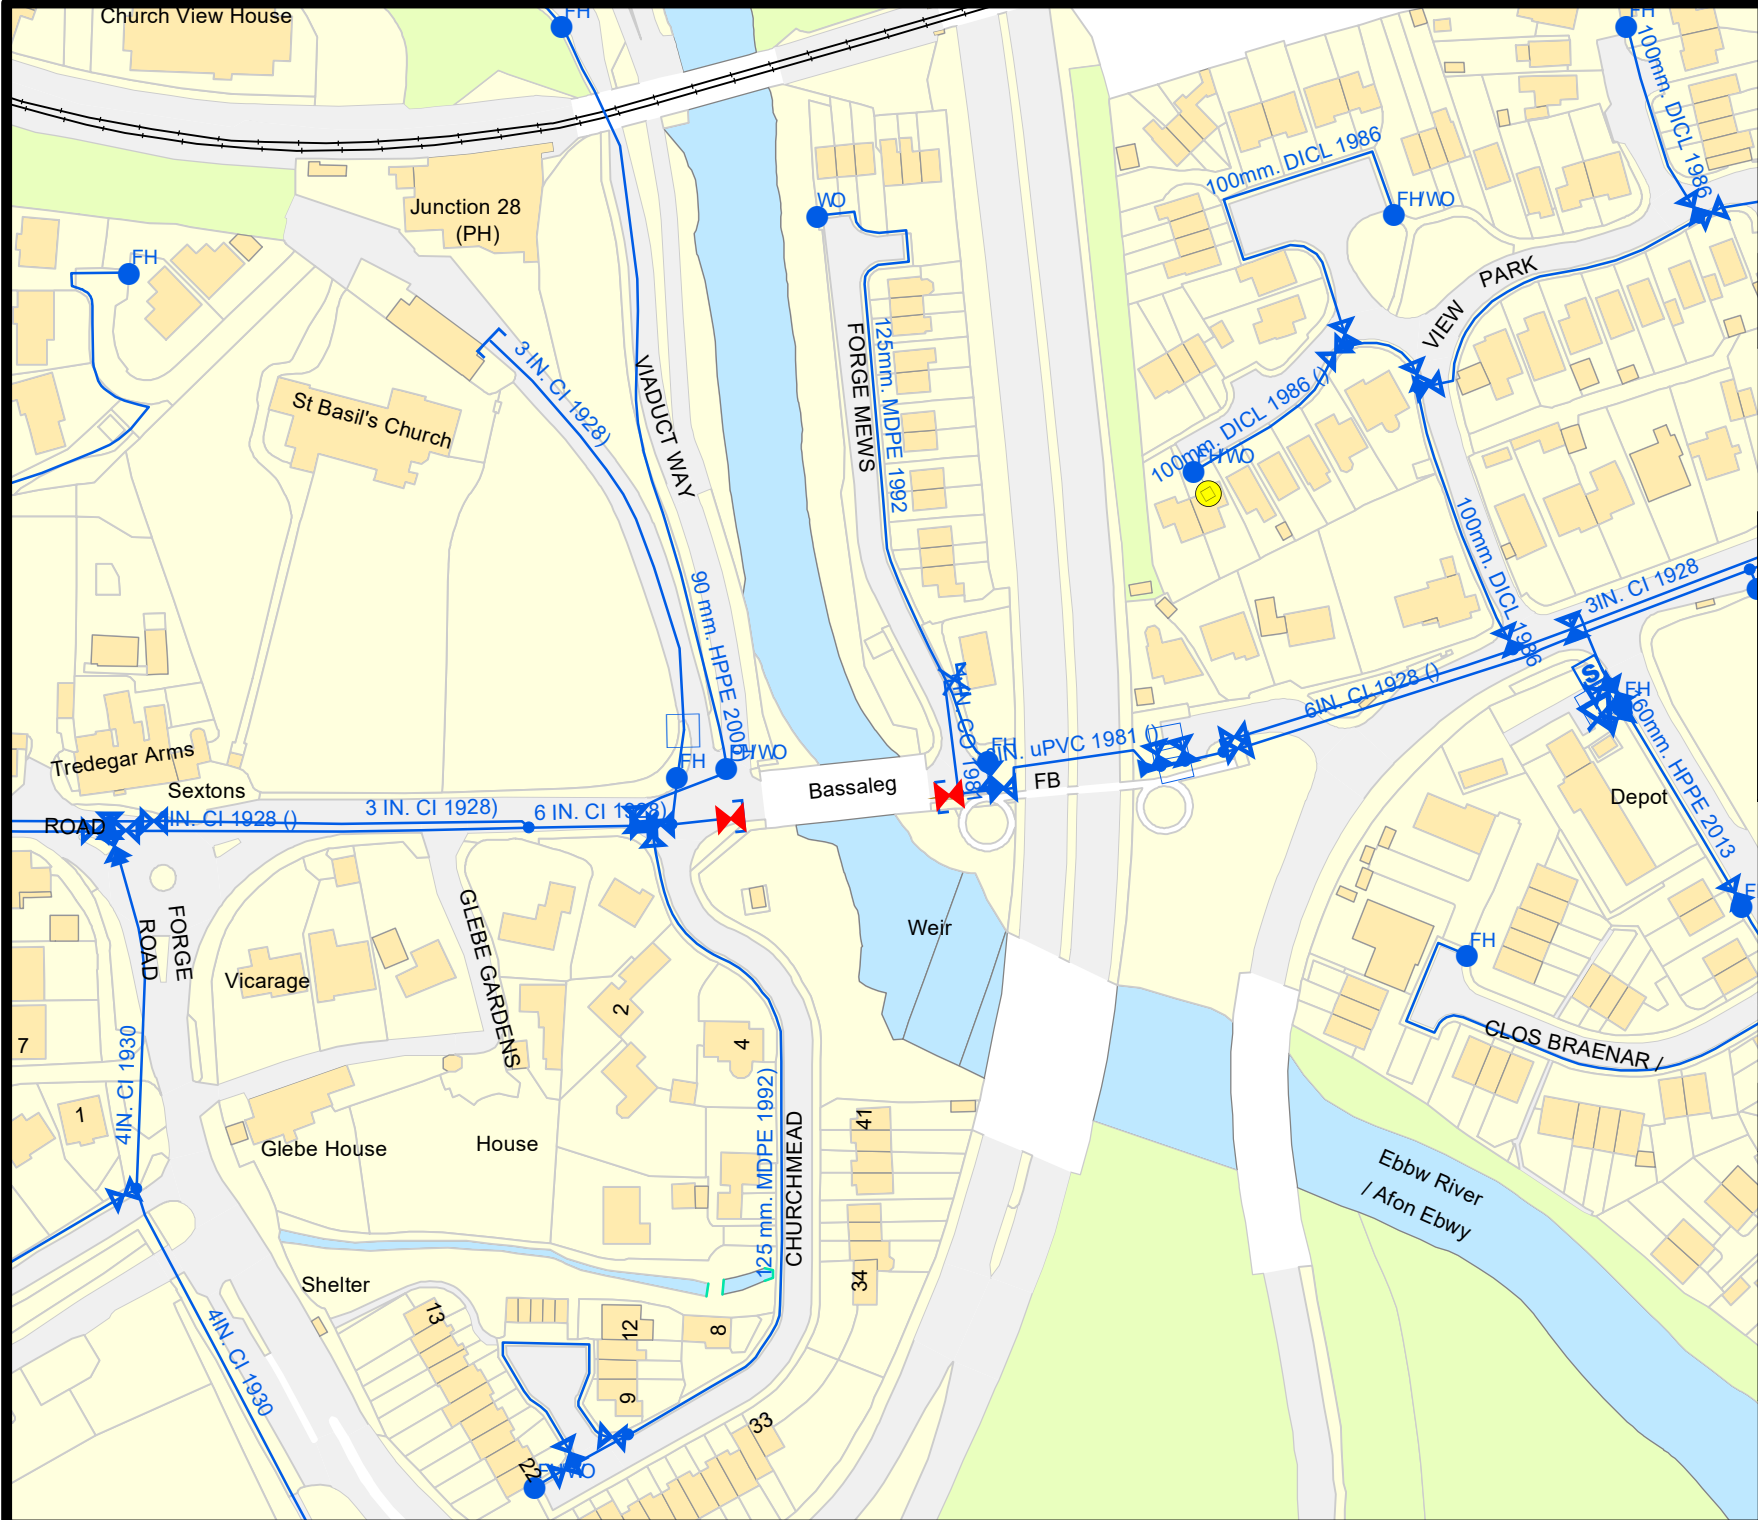

PLA0090567



LEGEND

- Clean network:
- Sluice valve
 - Pressure reducing valve
 - Meter
 - Bulk meter
 - Hydrant
 - Cap end
 - Air valve
 - Stop tap
 - Water Treatment Works
 - Water Pumping Station
 - Existing main
 - Non-operational main
 - Raw Water
- NB: Water main symbol colour indicates the type.
- LIGHT BLUE - Trunk
 - DARK BLUE - Distribution
 - YELLOW - Raw Water

Notes:

Whilst every reasonable effort has been taken to correctly record the pipe material of DCWW assets, there is a possibility that in some cases pipe material (other than Asbestos Cement or Pitch Fibre) may be found to be asbestos cement (AC) or Pitch Fibre (PF). It is therefore advisable that the possible presence of AC or PF pipes be anticipated and considered as part of any risk assessment prior to excavation.

Dŵr Cymru Cylinddydd (the Company) gives this information as to the position of its underground apparatus by way of general guidance only and on the understanding that it is based on the best information available and no warranty as to its correctness is relied upon in the event of excavations or other works made in the vicinity of the company's apparatus. The user of this information is advised to carry out any excavations made within its own premises. The information is supplied by the Company, is done so in accordance with statutory requirements of sections 105 and 109 of the Water Industry Act 1991 which in turn opens the best information available and, in particular, but without prejudice to the generality of the foregoing, it should be noted that the records that are available to the Company may not disclose the existence of a water main, service pipe, sewer, lateral drain or disposal main and any associated apparatus, but before 1 September 1989, or if they do, the particular details including the position, construction and any other details, and it is not to be construed that the furnishing of this information is in any way prejudicial to the position of the New Roads and Street Works Act 1991 and the Company's right to be compensated for any damage to its apparatus.

Service pipes are not generally shown but their presence should be anticipated.

**EXACT LOCATIONS OF ALL APPARATUS
TO BE DETERMINED ON SITE.**

Reproduced by permission of the Ordnance Survey on behalf of
HMSSO. © Crown copyright and database right 2017.
All rights reserved.
Ordnance Survey Licence number 100019534

Map Ref: 327853,187049
Map scale: 1:1700
Printed by: Carys Barwell
Printed on: 28 Oct 2025