



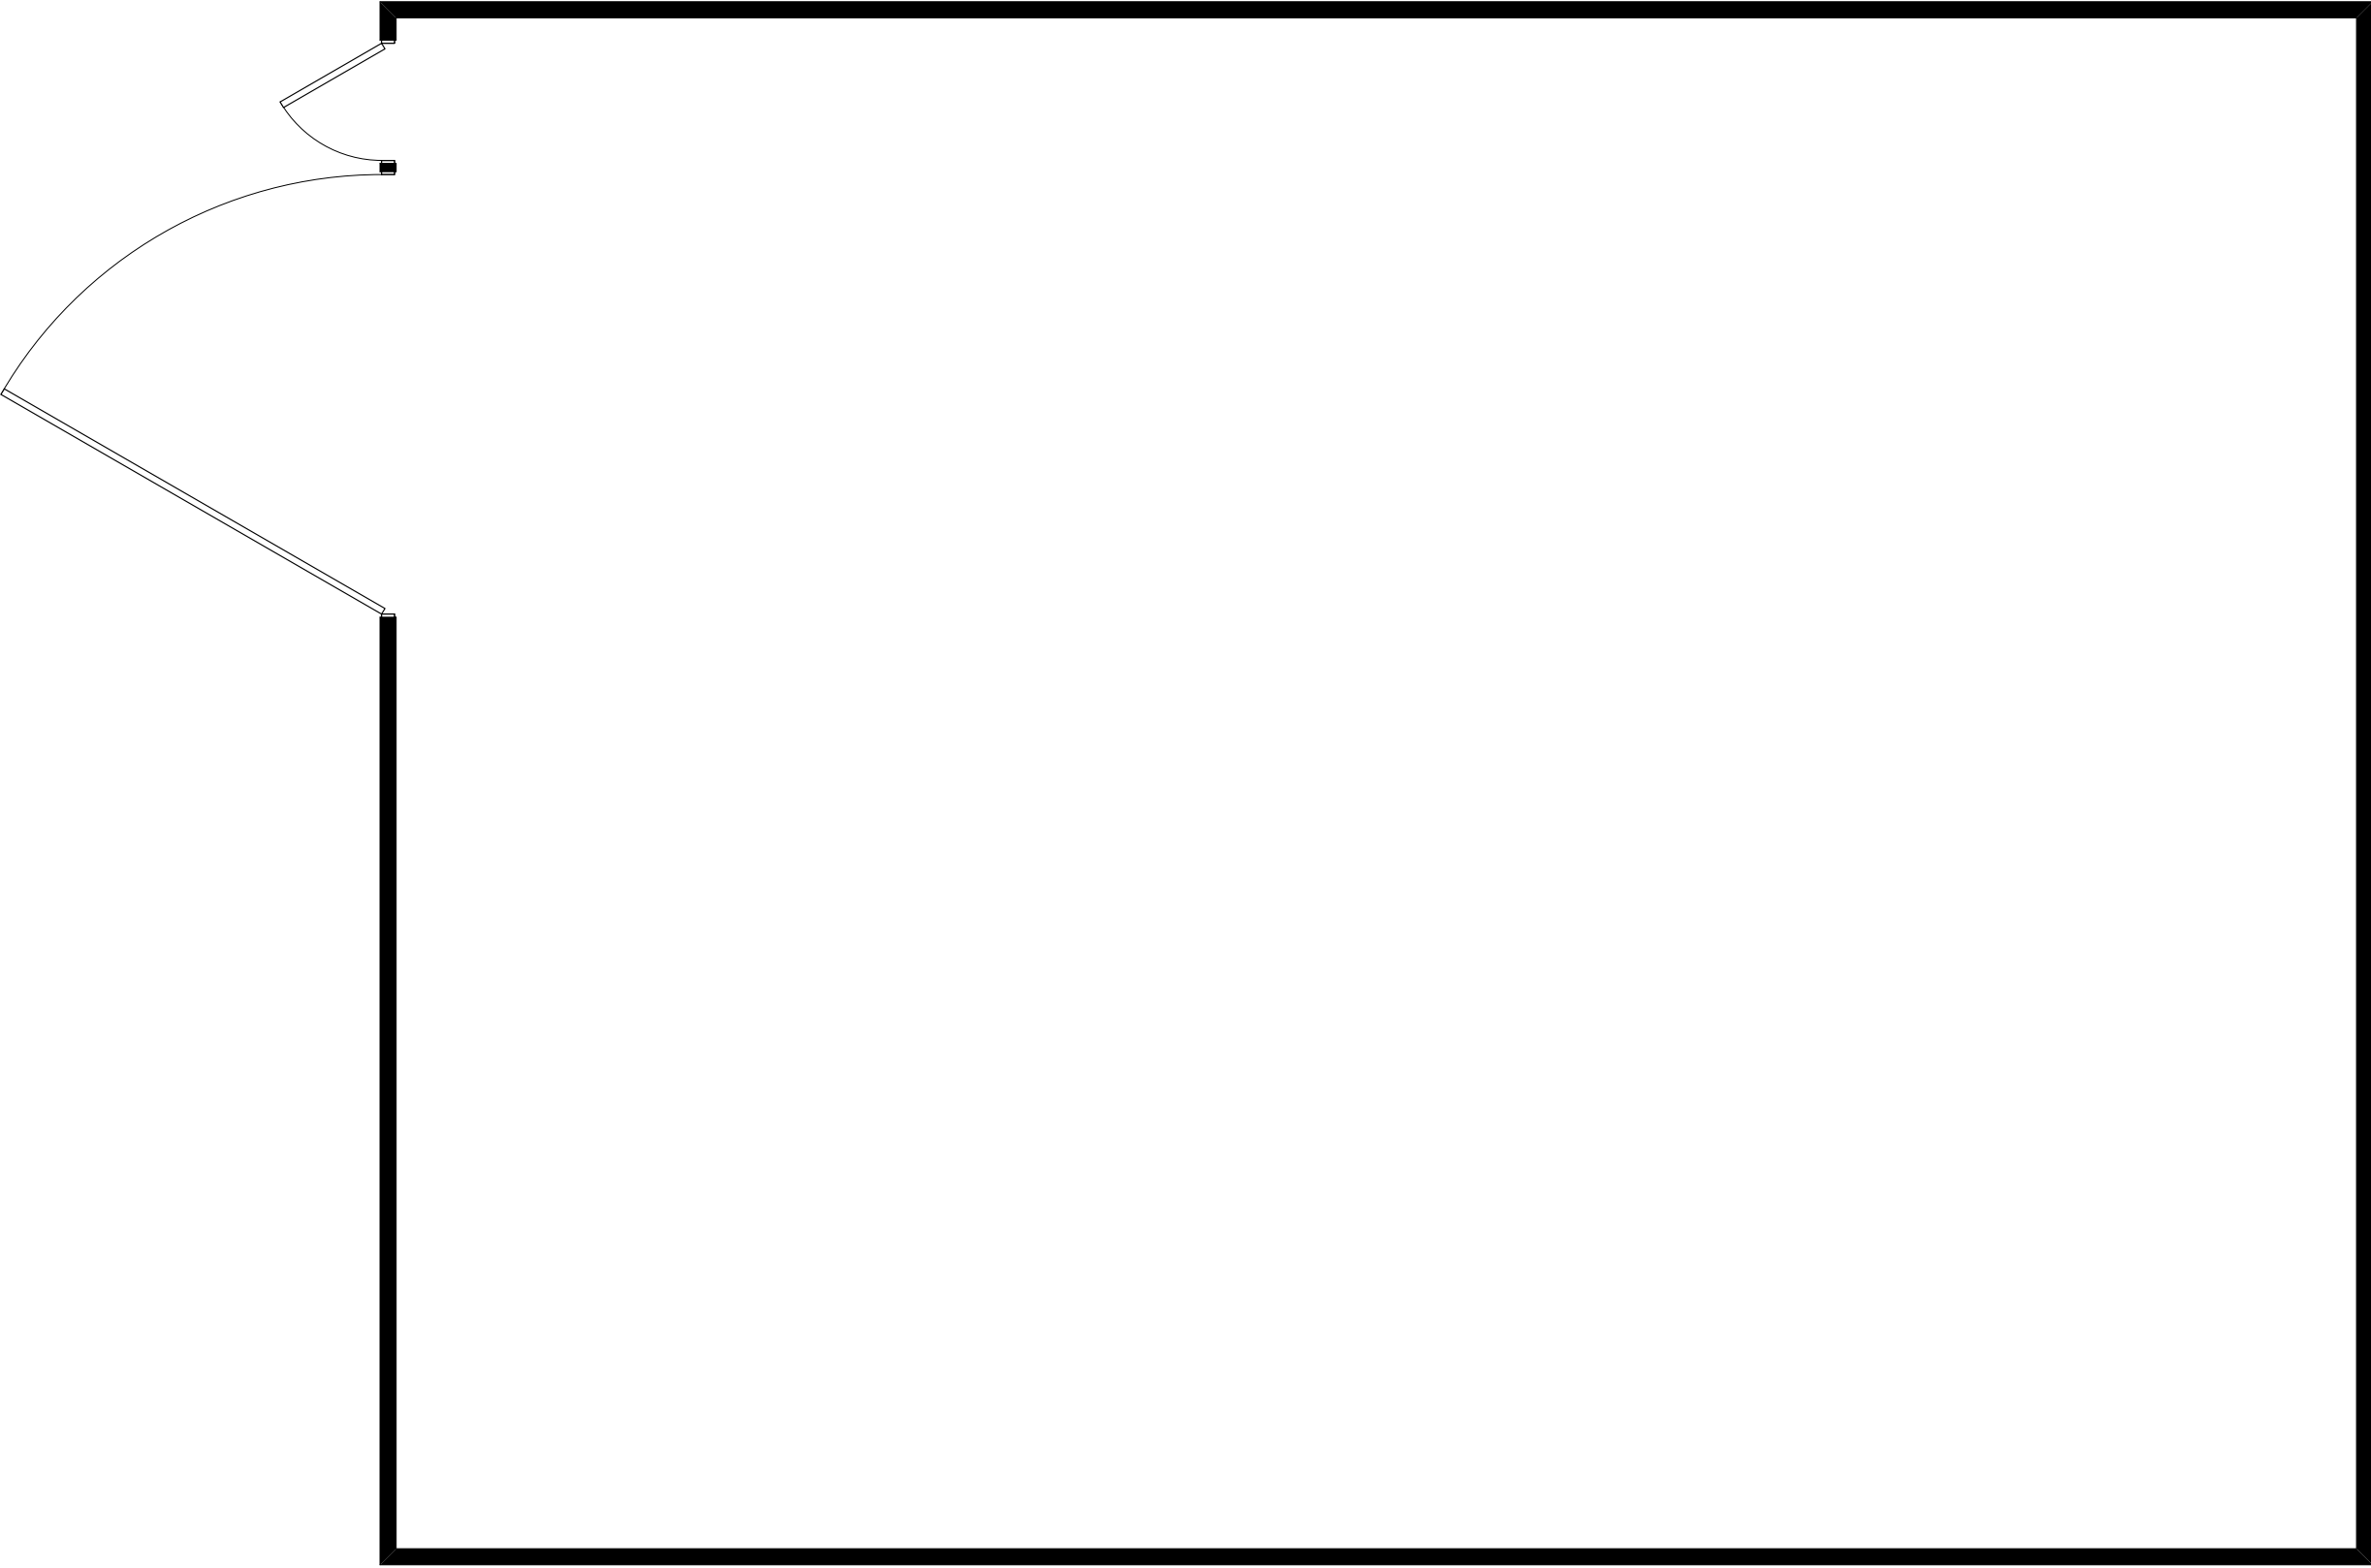

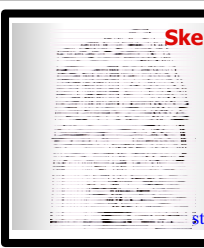

Skerryvore Designs Ltd
Sexton's Tower
2 Caerphilly Road
Bassaleg,
Newport,
NP10 8LE.
Phone **01633 897922**
Mobile **07816 934352**
steve_groucott@hotmail.com

**JOB
TITLE**

Woodside Cottage Farm,
Llanvaches, Caldicot,
Monmouthshire NP26 3AZ

**DRAWING
TITLE**

Existing dutch barn plan

DRAWING No.

SD436-31

SCALE

1:50 @ A3

DATE

May 2025