
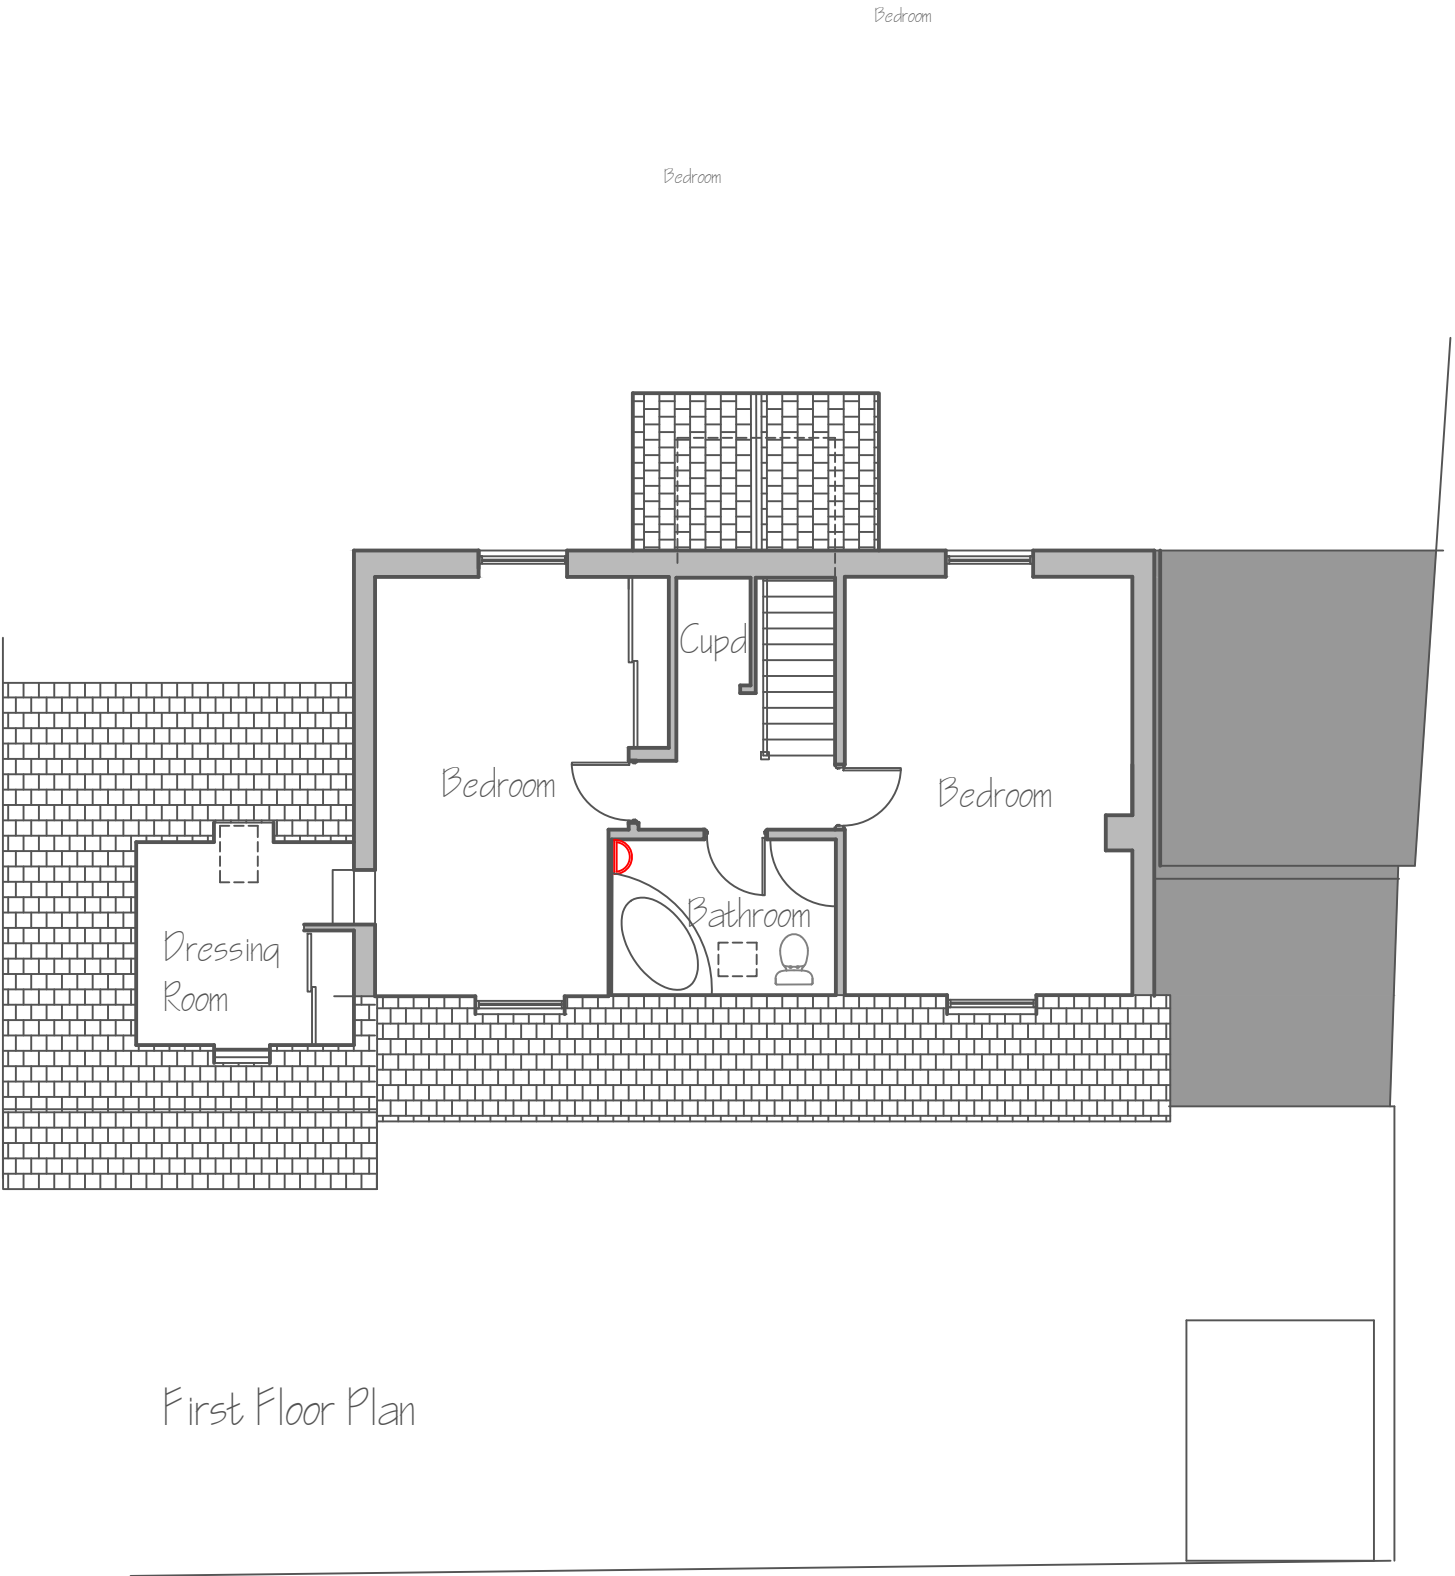


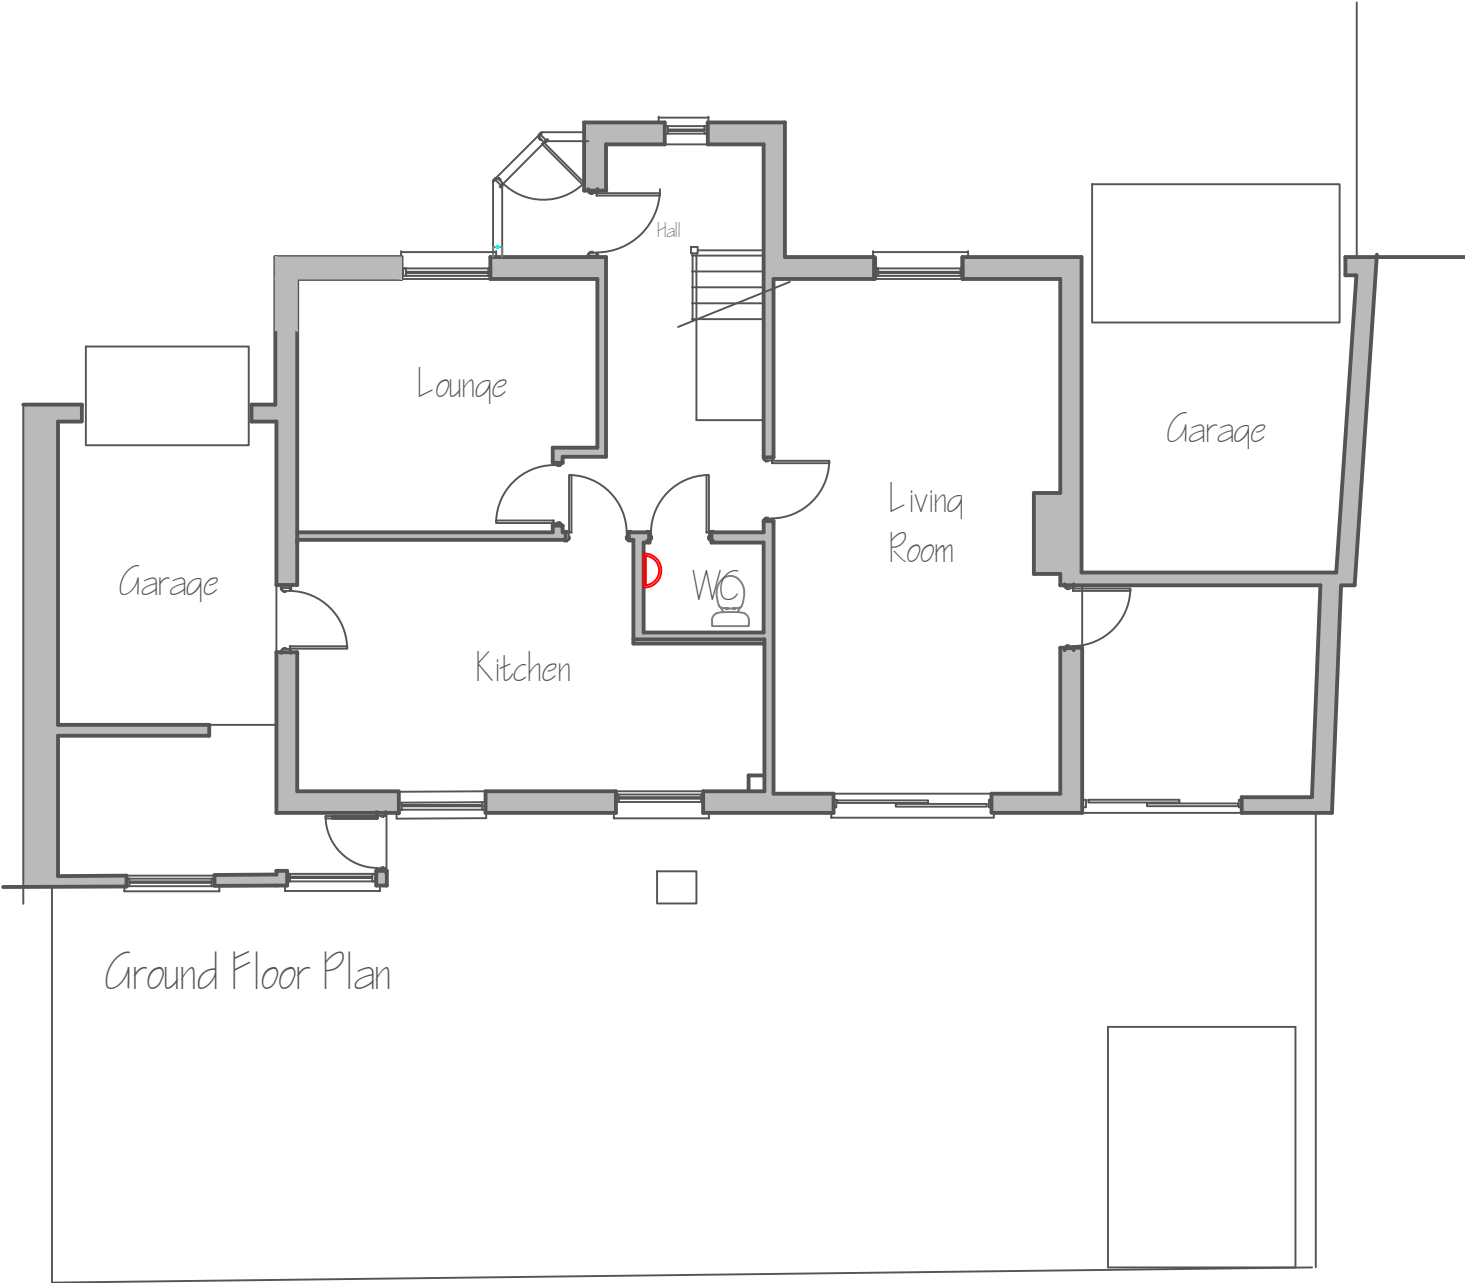

|                      |                                                            |                            |   |                |         |                     |                 |   |      |  |
|----------------------|------------------------------------------------------------|----------------------------|---|----------------|---------|---------------------|-----------------|---|------|--|
|                      |                                                            |                            |   |                |         |                     |                 |   |      |  |
|                      |                                                            |                            |   |                |         |                     |                 | Description   | Date |  |
| Project Client       | Project Title                                              | Drawing Title              | THIS DRAWING IS COVERED BY COPYRIGHT WHICH REMAINS WITH HOWARD HICKS DESIGN AND MUST NOT BE REPRODUCED IN ANY FORM WITHOUT THEIR EXPRESS PERMISSION. | Scale<br>1:100 | Date    | Drawing No.<br>PLO1 | Job No.<br>2208 | <div>Howard Hicks<br/>Design</div> <div>Architectural Designers, Technologists . Building Surveyors . Project Management<br/>21 East Road, Oakfield, Torfaen, Cwmbran, Torfaen, Wales NP44 3DW<br/>Tel 01633 527159, Mob 07984 971763</div> |      |  |
| Mr and Mrs Mc Intyre | Extension to Sarilla, Cold Bath Road, Caerleon,<br>Newport | Survey Layouts as Existing |   | Drawn by<br>HH | Checked | Status<br>Planning  | Rev.No.         |   |      |  |
|                      |                                                            |                            |   |                |         |                     |                 |   |      |  |
|                      |                                                            |                            |   |                |         |                     |                 |   |      |  |