


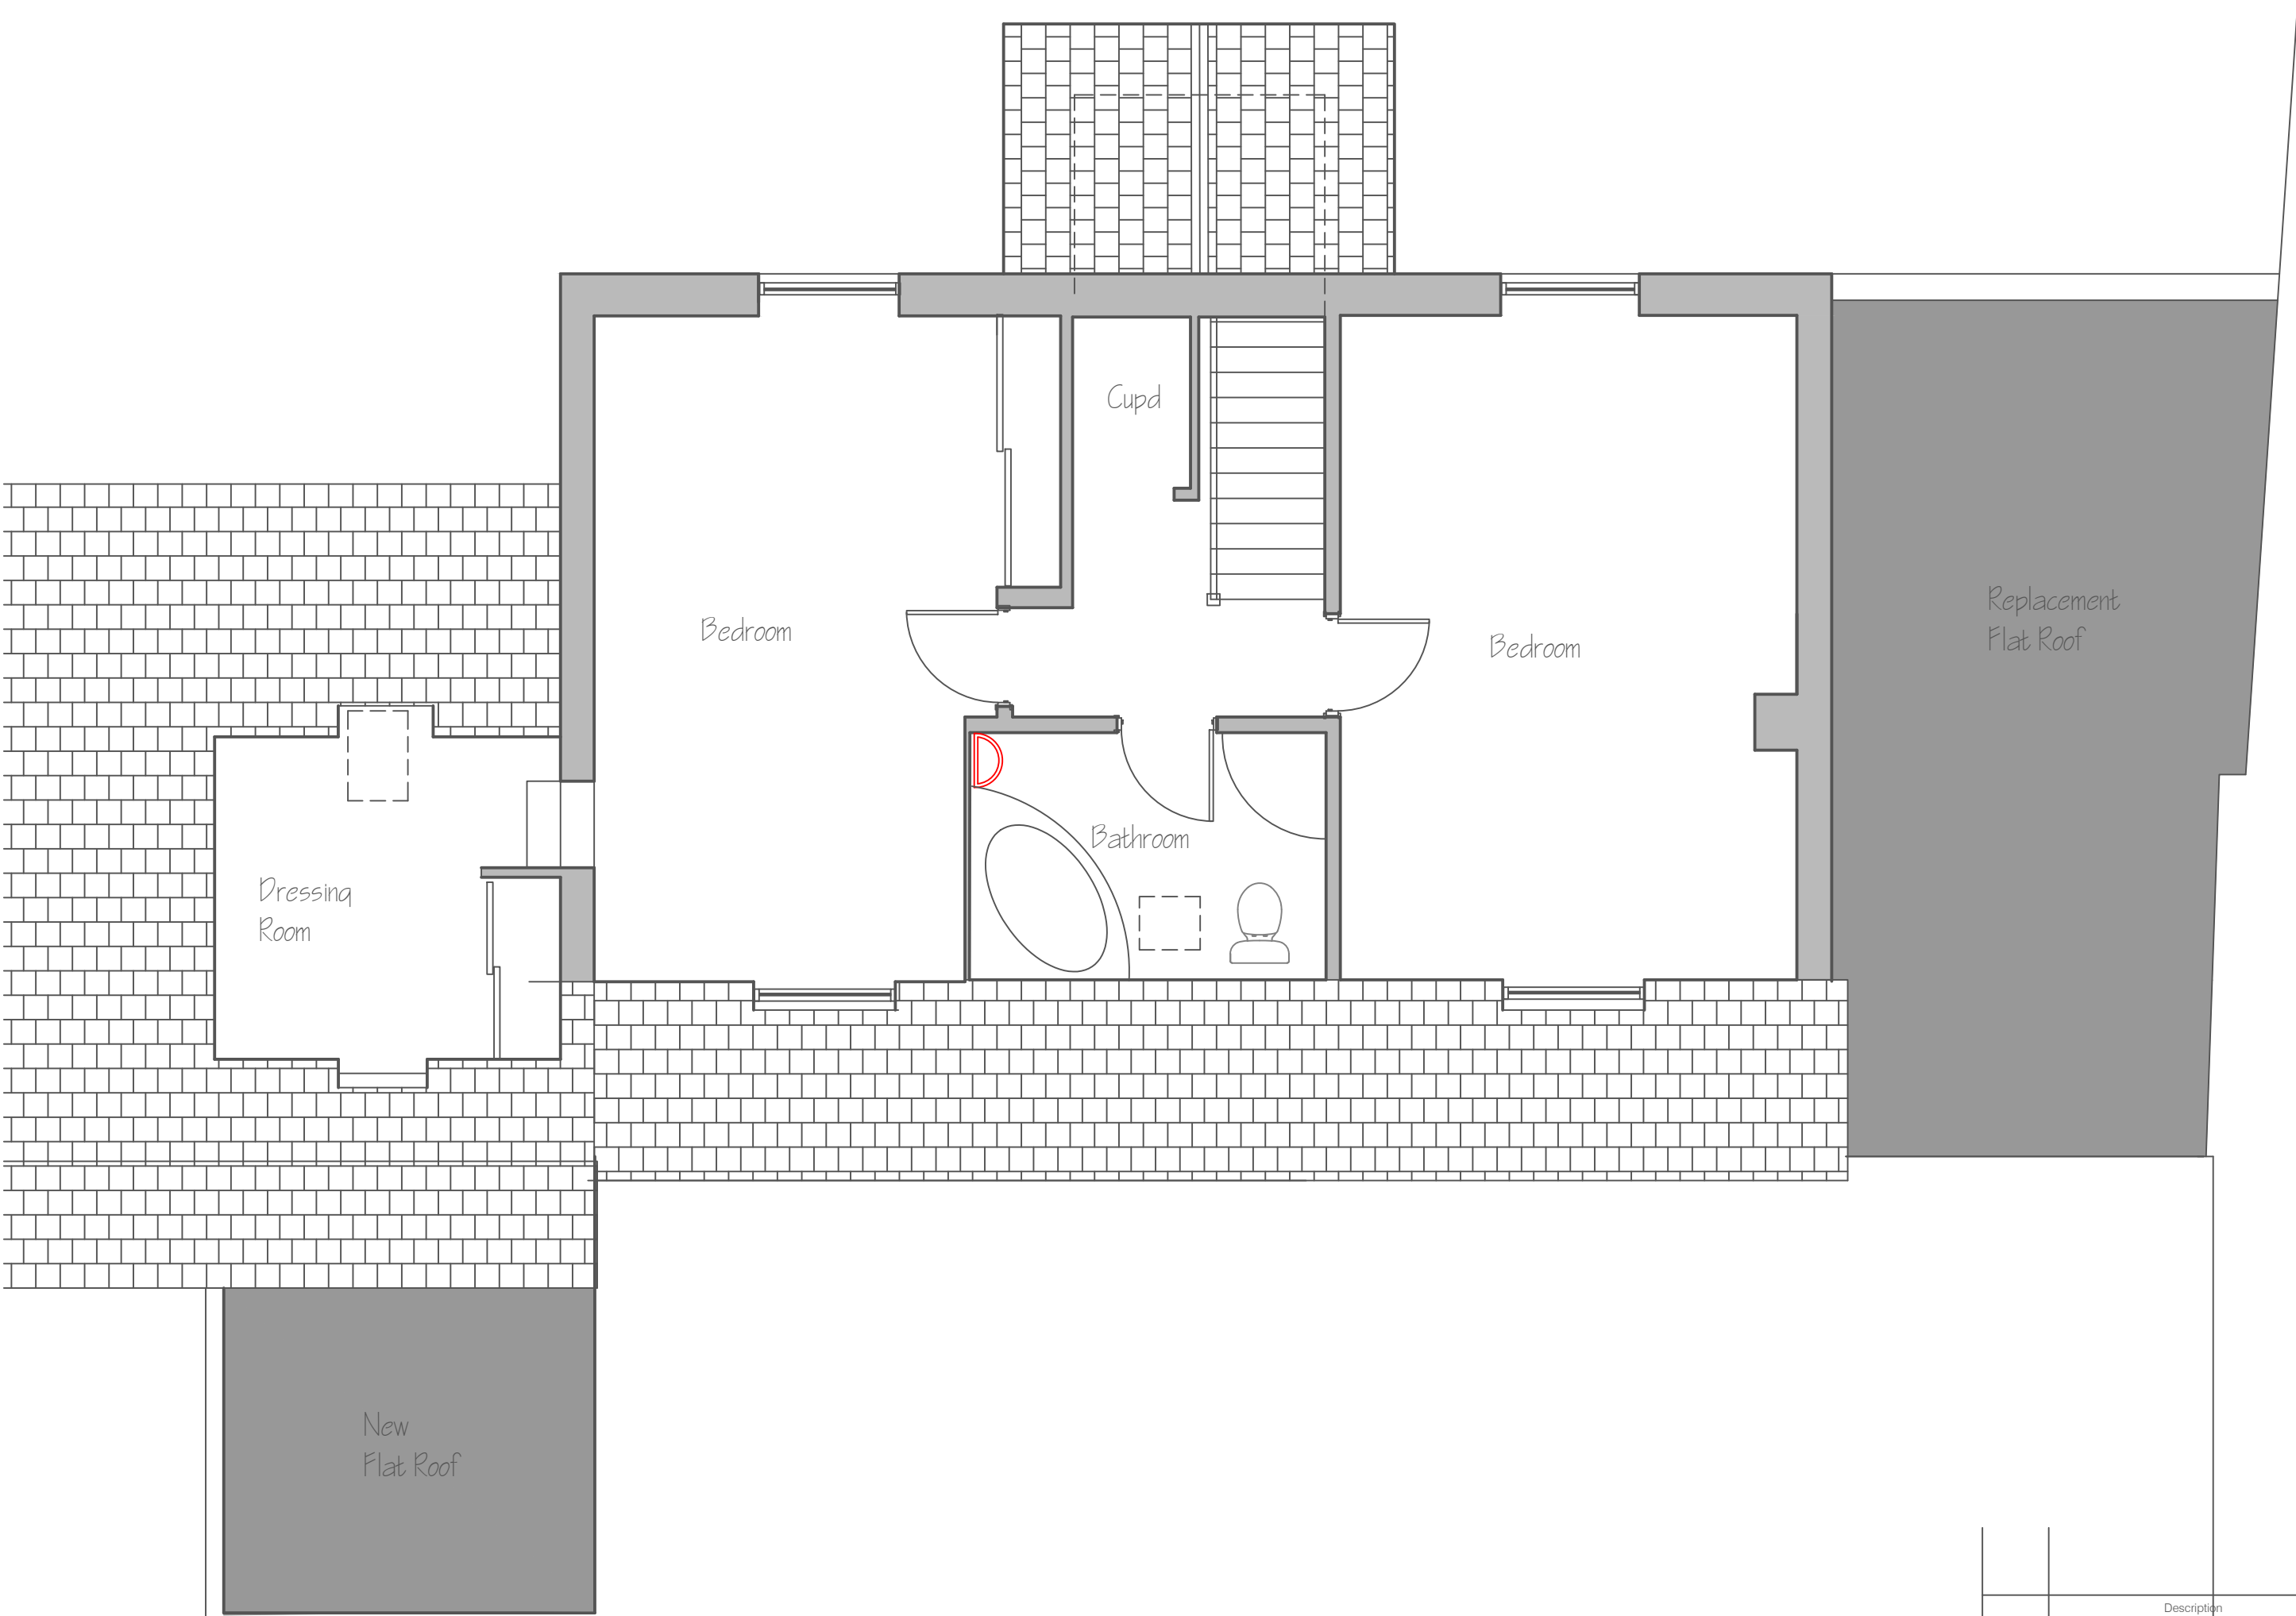

Project Client		Project Title		Drawing Title		THIS DRAWING IS COVERED BY COPYRIGHT WHICH REMAINS WITH HOWARD HICKS DESIGN AND MUST NOT BE REPRODUCED IN ANY FORM WITHOUT THEIR EXPRESS PERMISSION.		Scale 1:50		Date		Drawing No. PL06		Job No. 2208		Howard Hicks Design Architectural Designers. Technologists . Building Surveyors . Project Management 21 East Road, Oakfield, Torfaen, Cwmbran, Torfaen, Wales NP44 3DW Tel 01633 527159, Mob 07984 971763	
Mr and Mrs McIntyre		Extension to Sarilla, Cold Bath Road, Caerleon, Newport		Proposed Layouts First floor.				Drawn by HH		Checked		Status Planning		Rev.No.			