


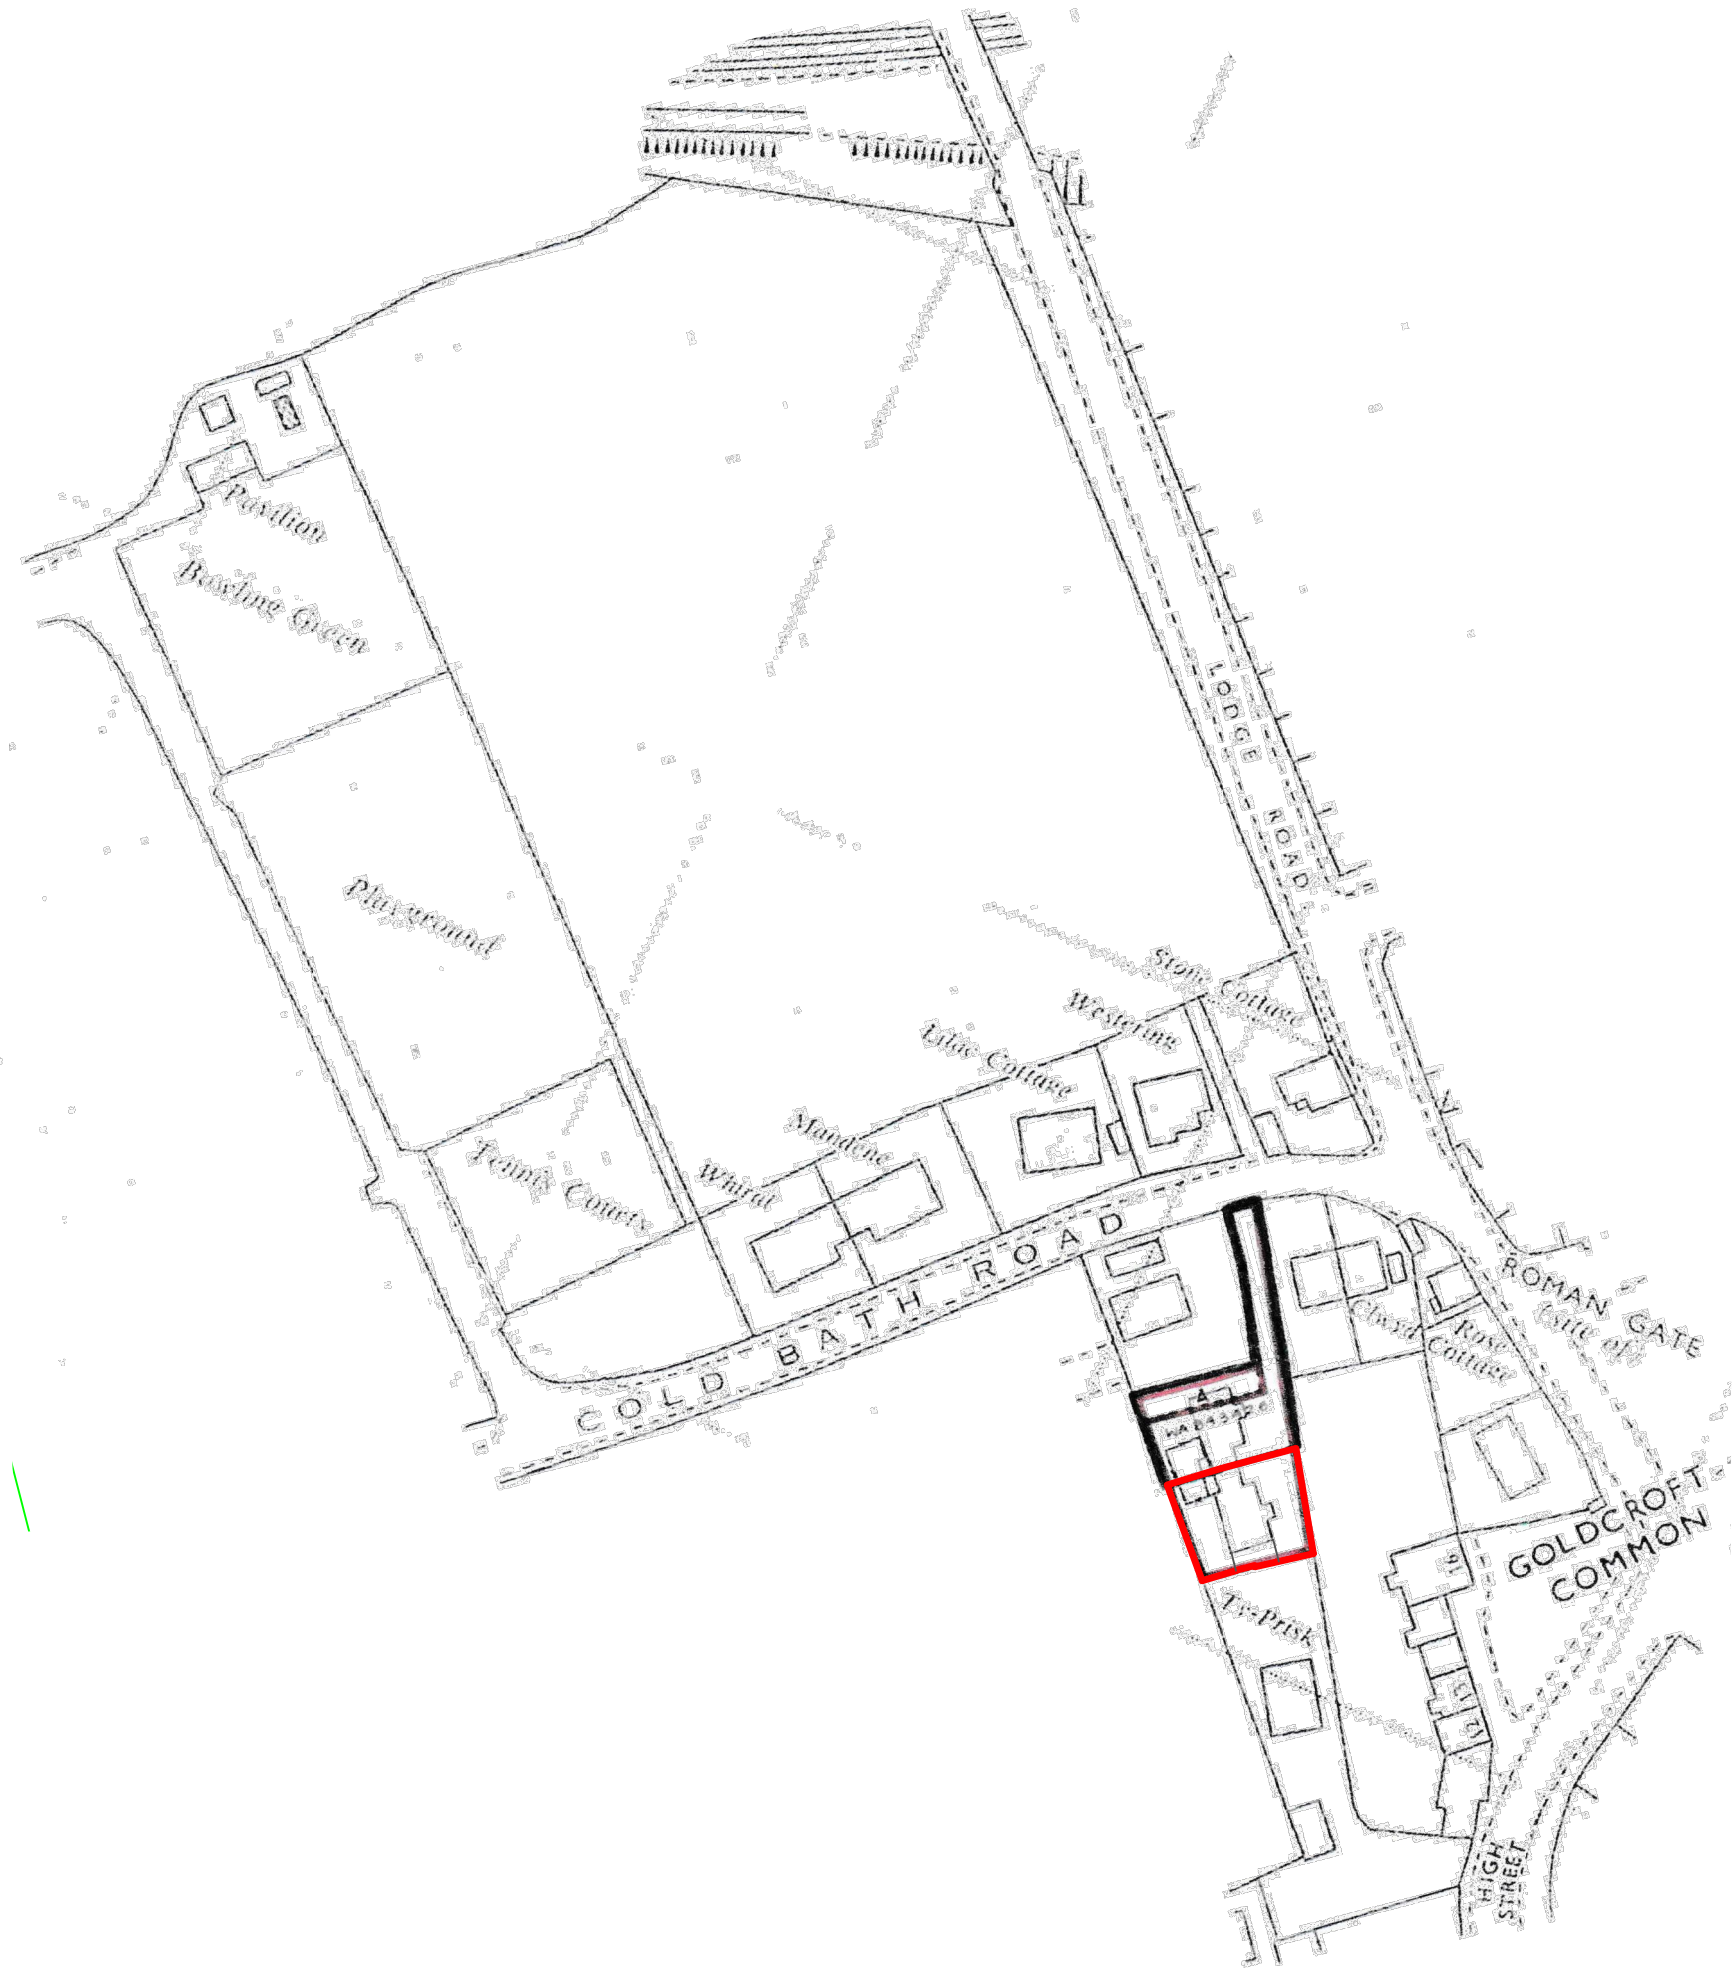

Project Client		Project Title		Drawing Title		Scale		Date	
Mr and Mrs Mc Intyre		Extension to Sarilla, Cold Bath Road, Caerleon, Newport		Location Plan.		1:1250			
				THIS DRAWING IS COVERED BY COPYRIGHT WHICH REMAINS WITH HOWARD HICKS DESIGN AND MUST NOT BE REPRODUCED IN ANY FORM WITHOUT THEIR EXPRESS PERMISSION.		Drawn by		Checked	
						HH		Status	
								Planning	
								Rev.No.	
								2208	
								Description	
								Date	