




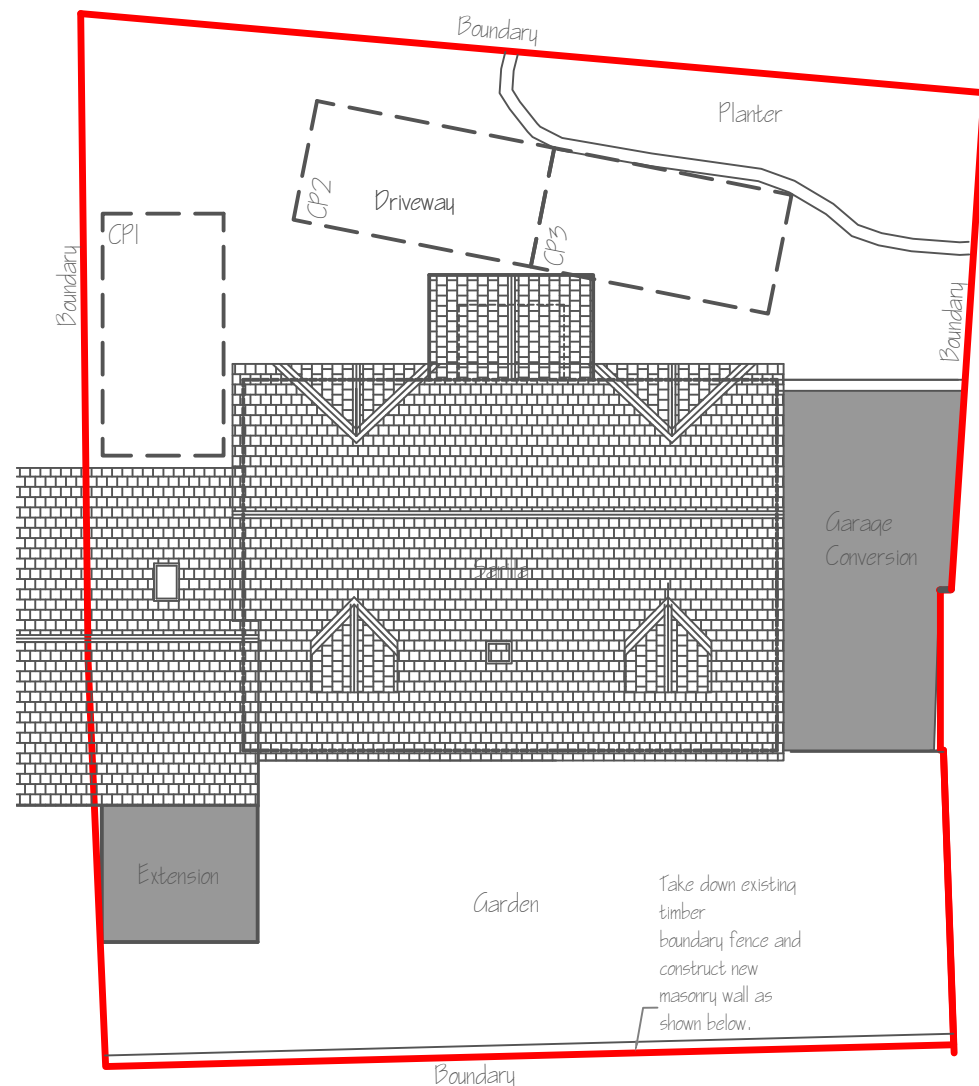

Site Layout as  
Proposed scale  
1:150

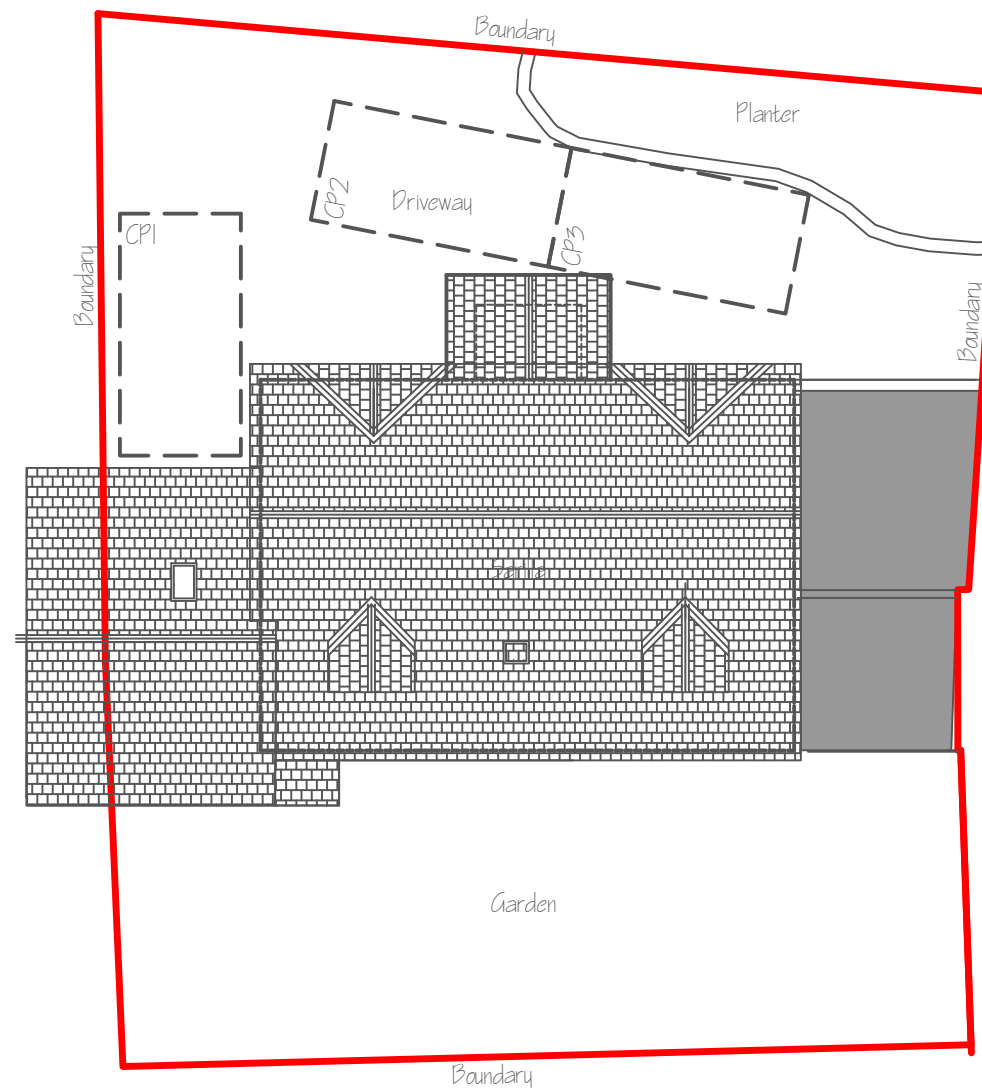

Site Layout as  
Existing scale  
1:150

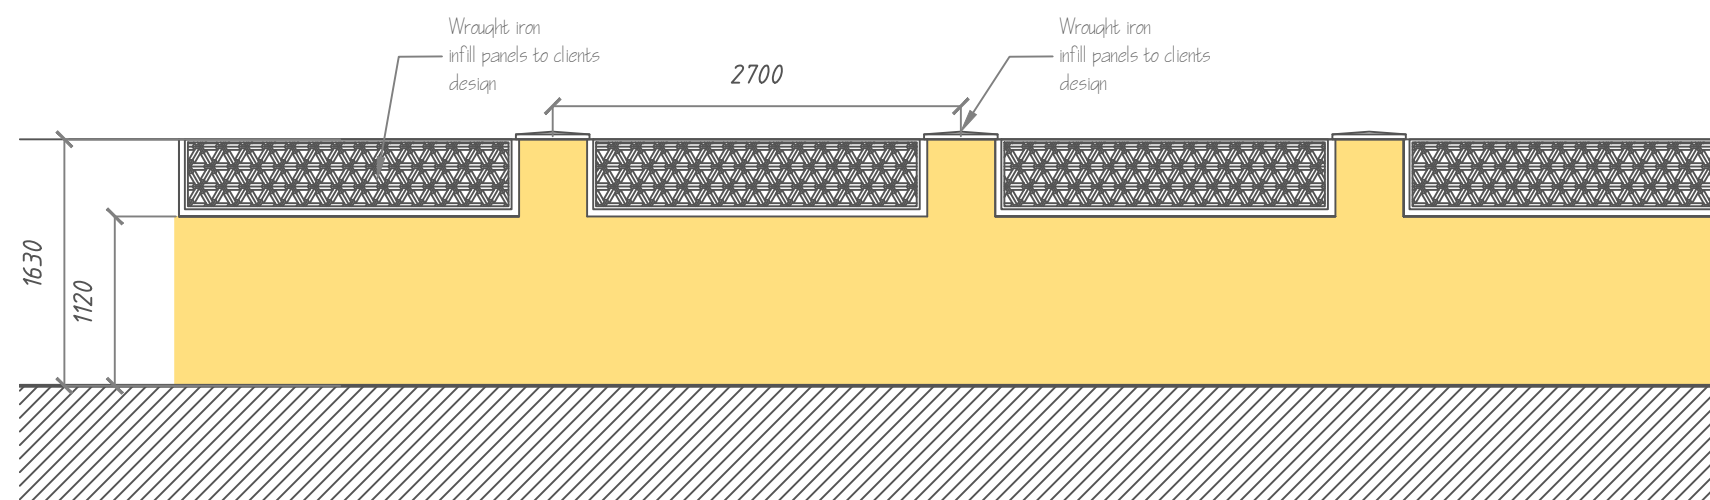

Typical Elevation of New Boundary  
Wall scale 1:50

|                                        |                                                                          |                                                         |   |                                 |                 |                                           |                            |   |
|----------------------------------------|--------------------------------------------------------------------------|---------------------------------------------------------|---|---------------------------------|-----------------|-------------------------------------------|----------------------------|---|
| Project Client<br>Mr and Mrs Mc Intyre | Project Title<br>Extension to Sarilla, Cold Bath Road, Caerleon, Newport | Drawing Title<br>Site Layouts as Existing and Proposed. | THIS DRAWING IS COVERED BY COPYRIGHT WHICH REMAINS WITH HOWARD HICKS DESIGN AND MUST NOT BE REPRODUCED IN ANY FORM WITHOUT THEIR EXPRESS PERMISSION. | Scale<br>1:50<br>Drawn by<br>HH | Date<br>Checked | Drawing No.<br>PL08<br>Status<br>Planning | Job No.<br>2208<br>Rev.No. | <div> <div></div> <div></div> <div></div> </div> <div> <div>Howard Hicks Design</div> <div>Architectural Designers. Technologists . Building Surveyors . Project Management</div> <div>21 East Road, Oakfield, Torfaen, Cwmbran, Torfaen, Wales NP44 3DW</div> <div>Tel 01633 527159, Mob 07984 971763</div> </div> |
|----------------------------------------|--------------------------------------------------------------------------|---------------------------------------------------------|---|---------------------------------|-----------------|-------------------------------------------|----------------------------|---|