


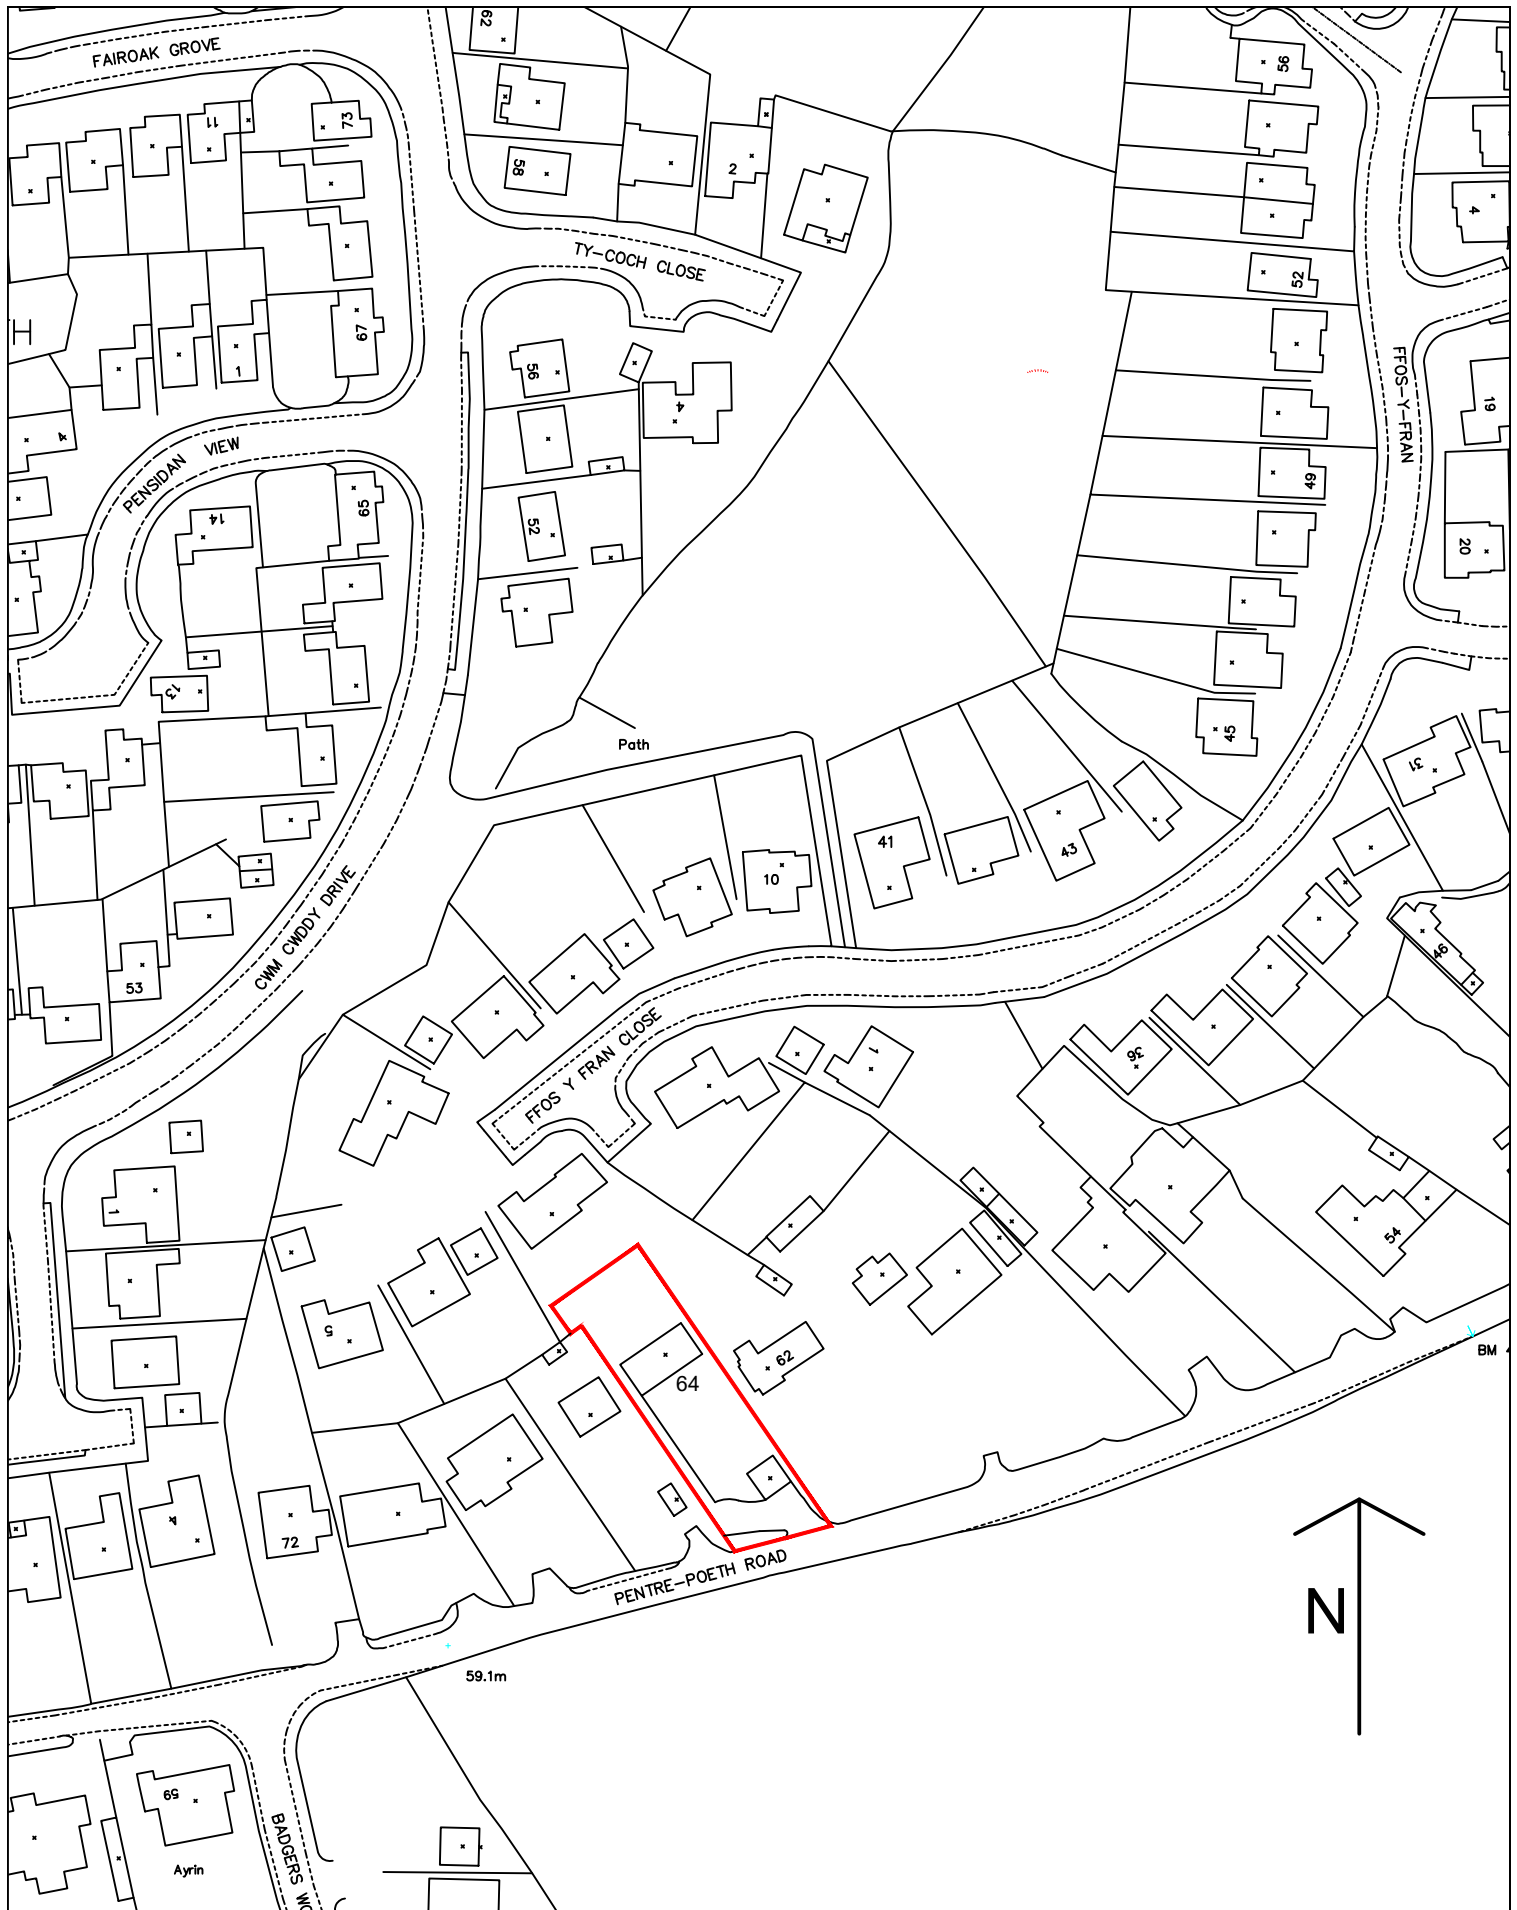

DRAWING REFERENCE

LOCATION PLAN

SITE ADDRESS

TWO STOREY REAR EXTENSION TO 64
PENTRE-POETH ROAD, BASSALEG, NP10 8LL

DRAWN BY

DJLH

DATE

AUG 2025

CH'D BY

DATE

SCALE


1:1250 (A4)

DRAWING No.

25-2338-DWG-01A

STATUS

PLANNING

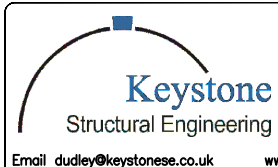

Keystone House
201 Risca Road
Newport
South Wales
NP20 3PQ
T 01633 378059
M 07947836245
www.keystonese.co.uk