




Existing ground floor layout
SCALE 1:50

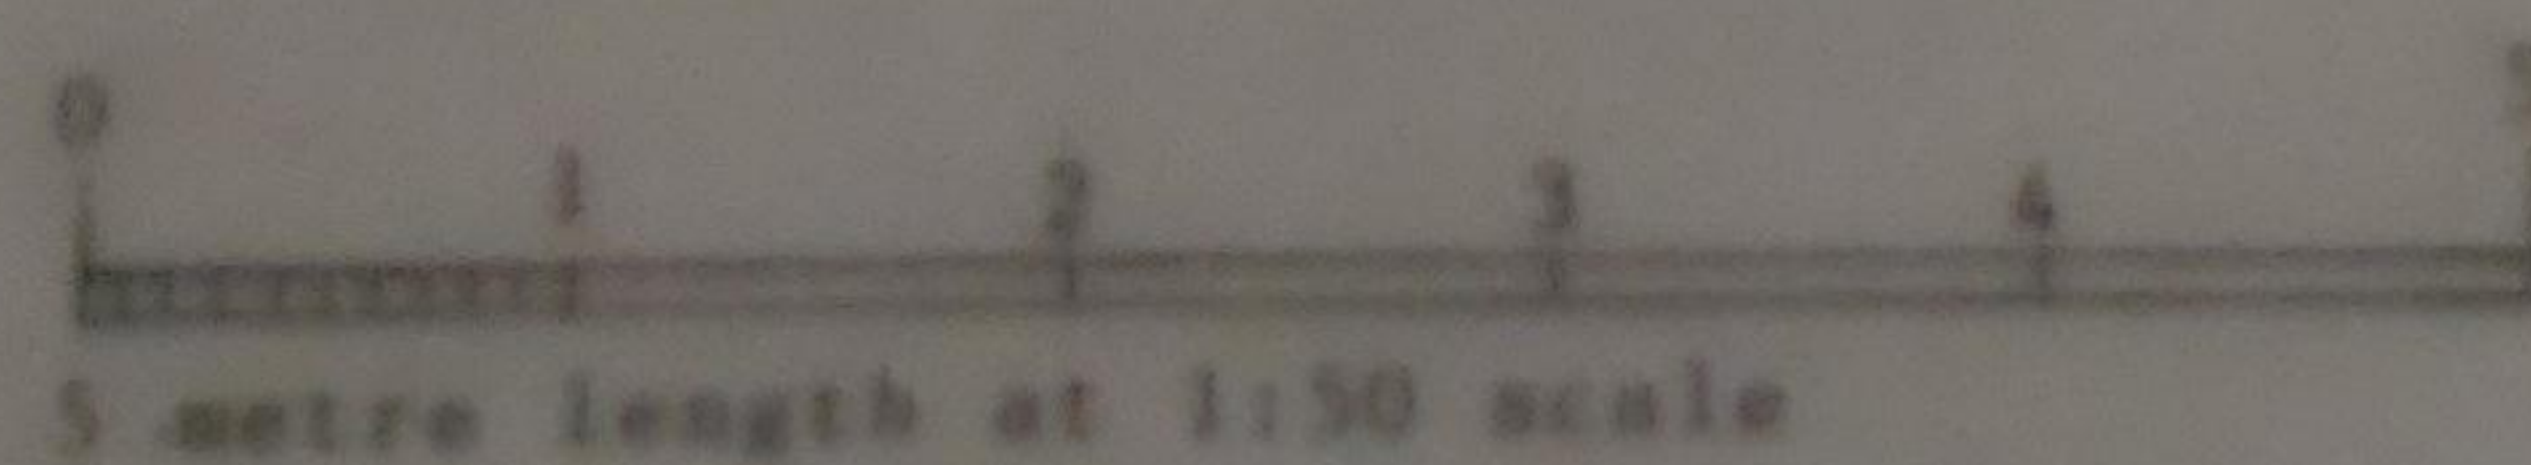

Revisions	
Proposal	
Change of use	
Address	
3 Skinner street	
Newport	
Classification	
Floor layout	
Drawing number	
1003(01)25	