



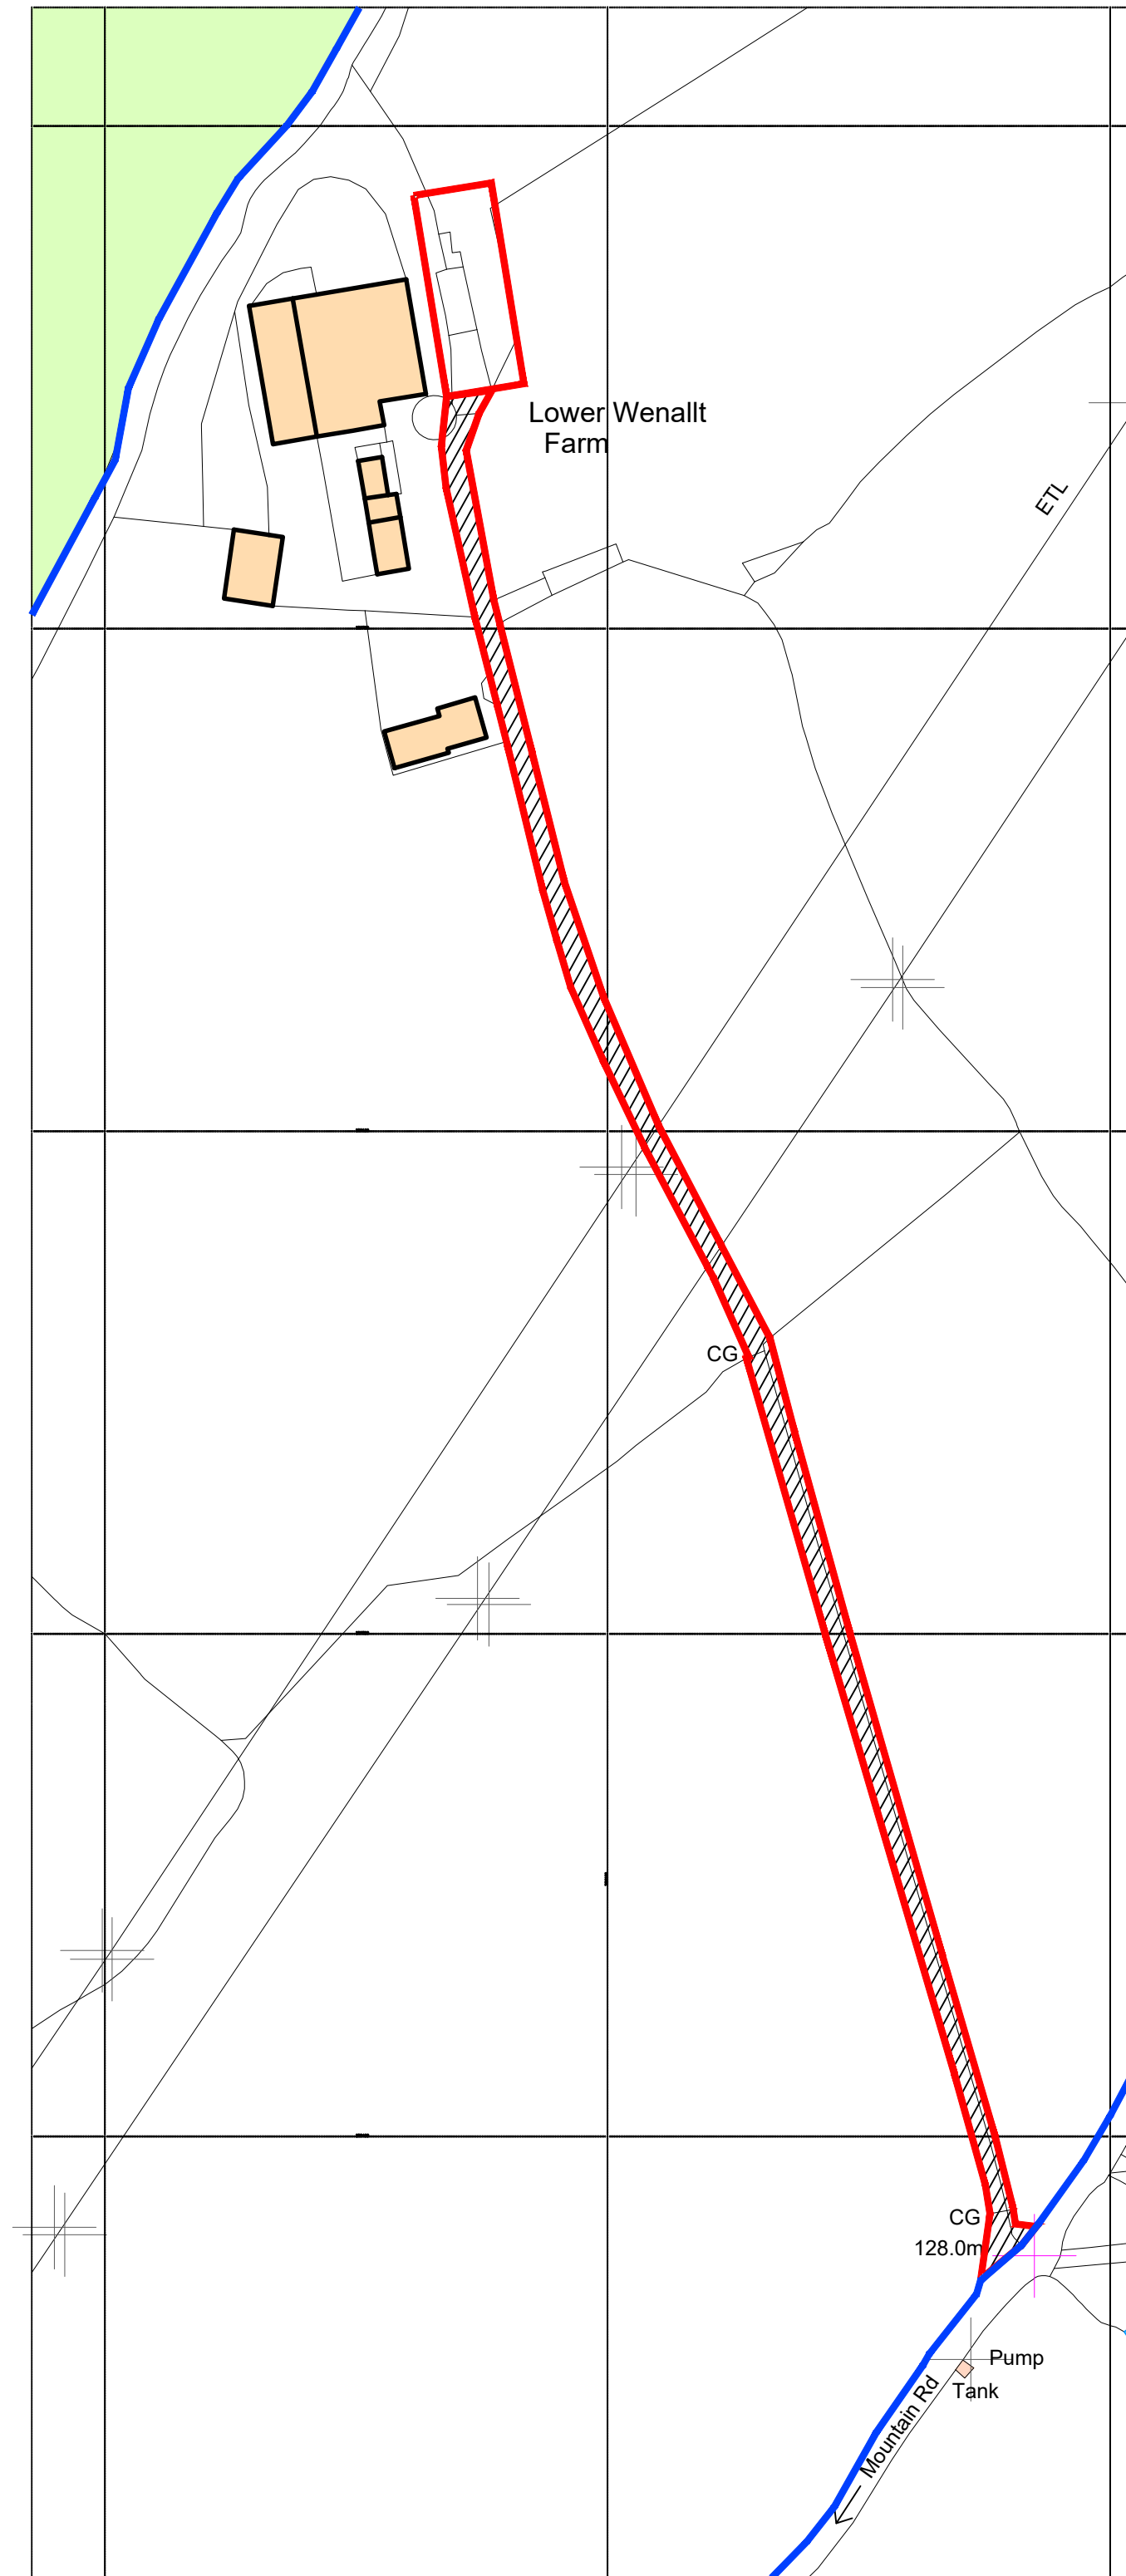


LOCATION PLAN
Scale 1:1250

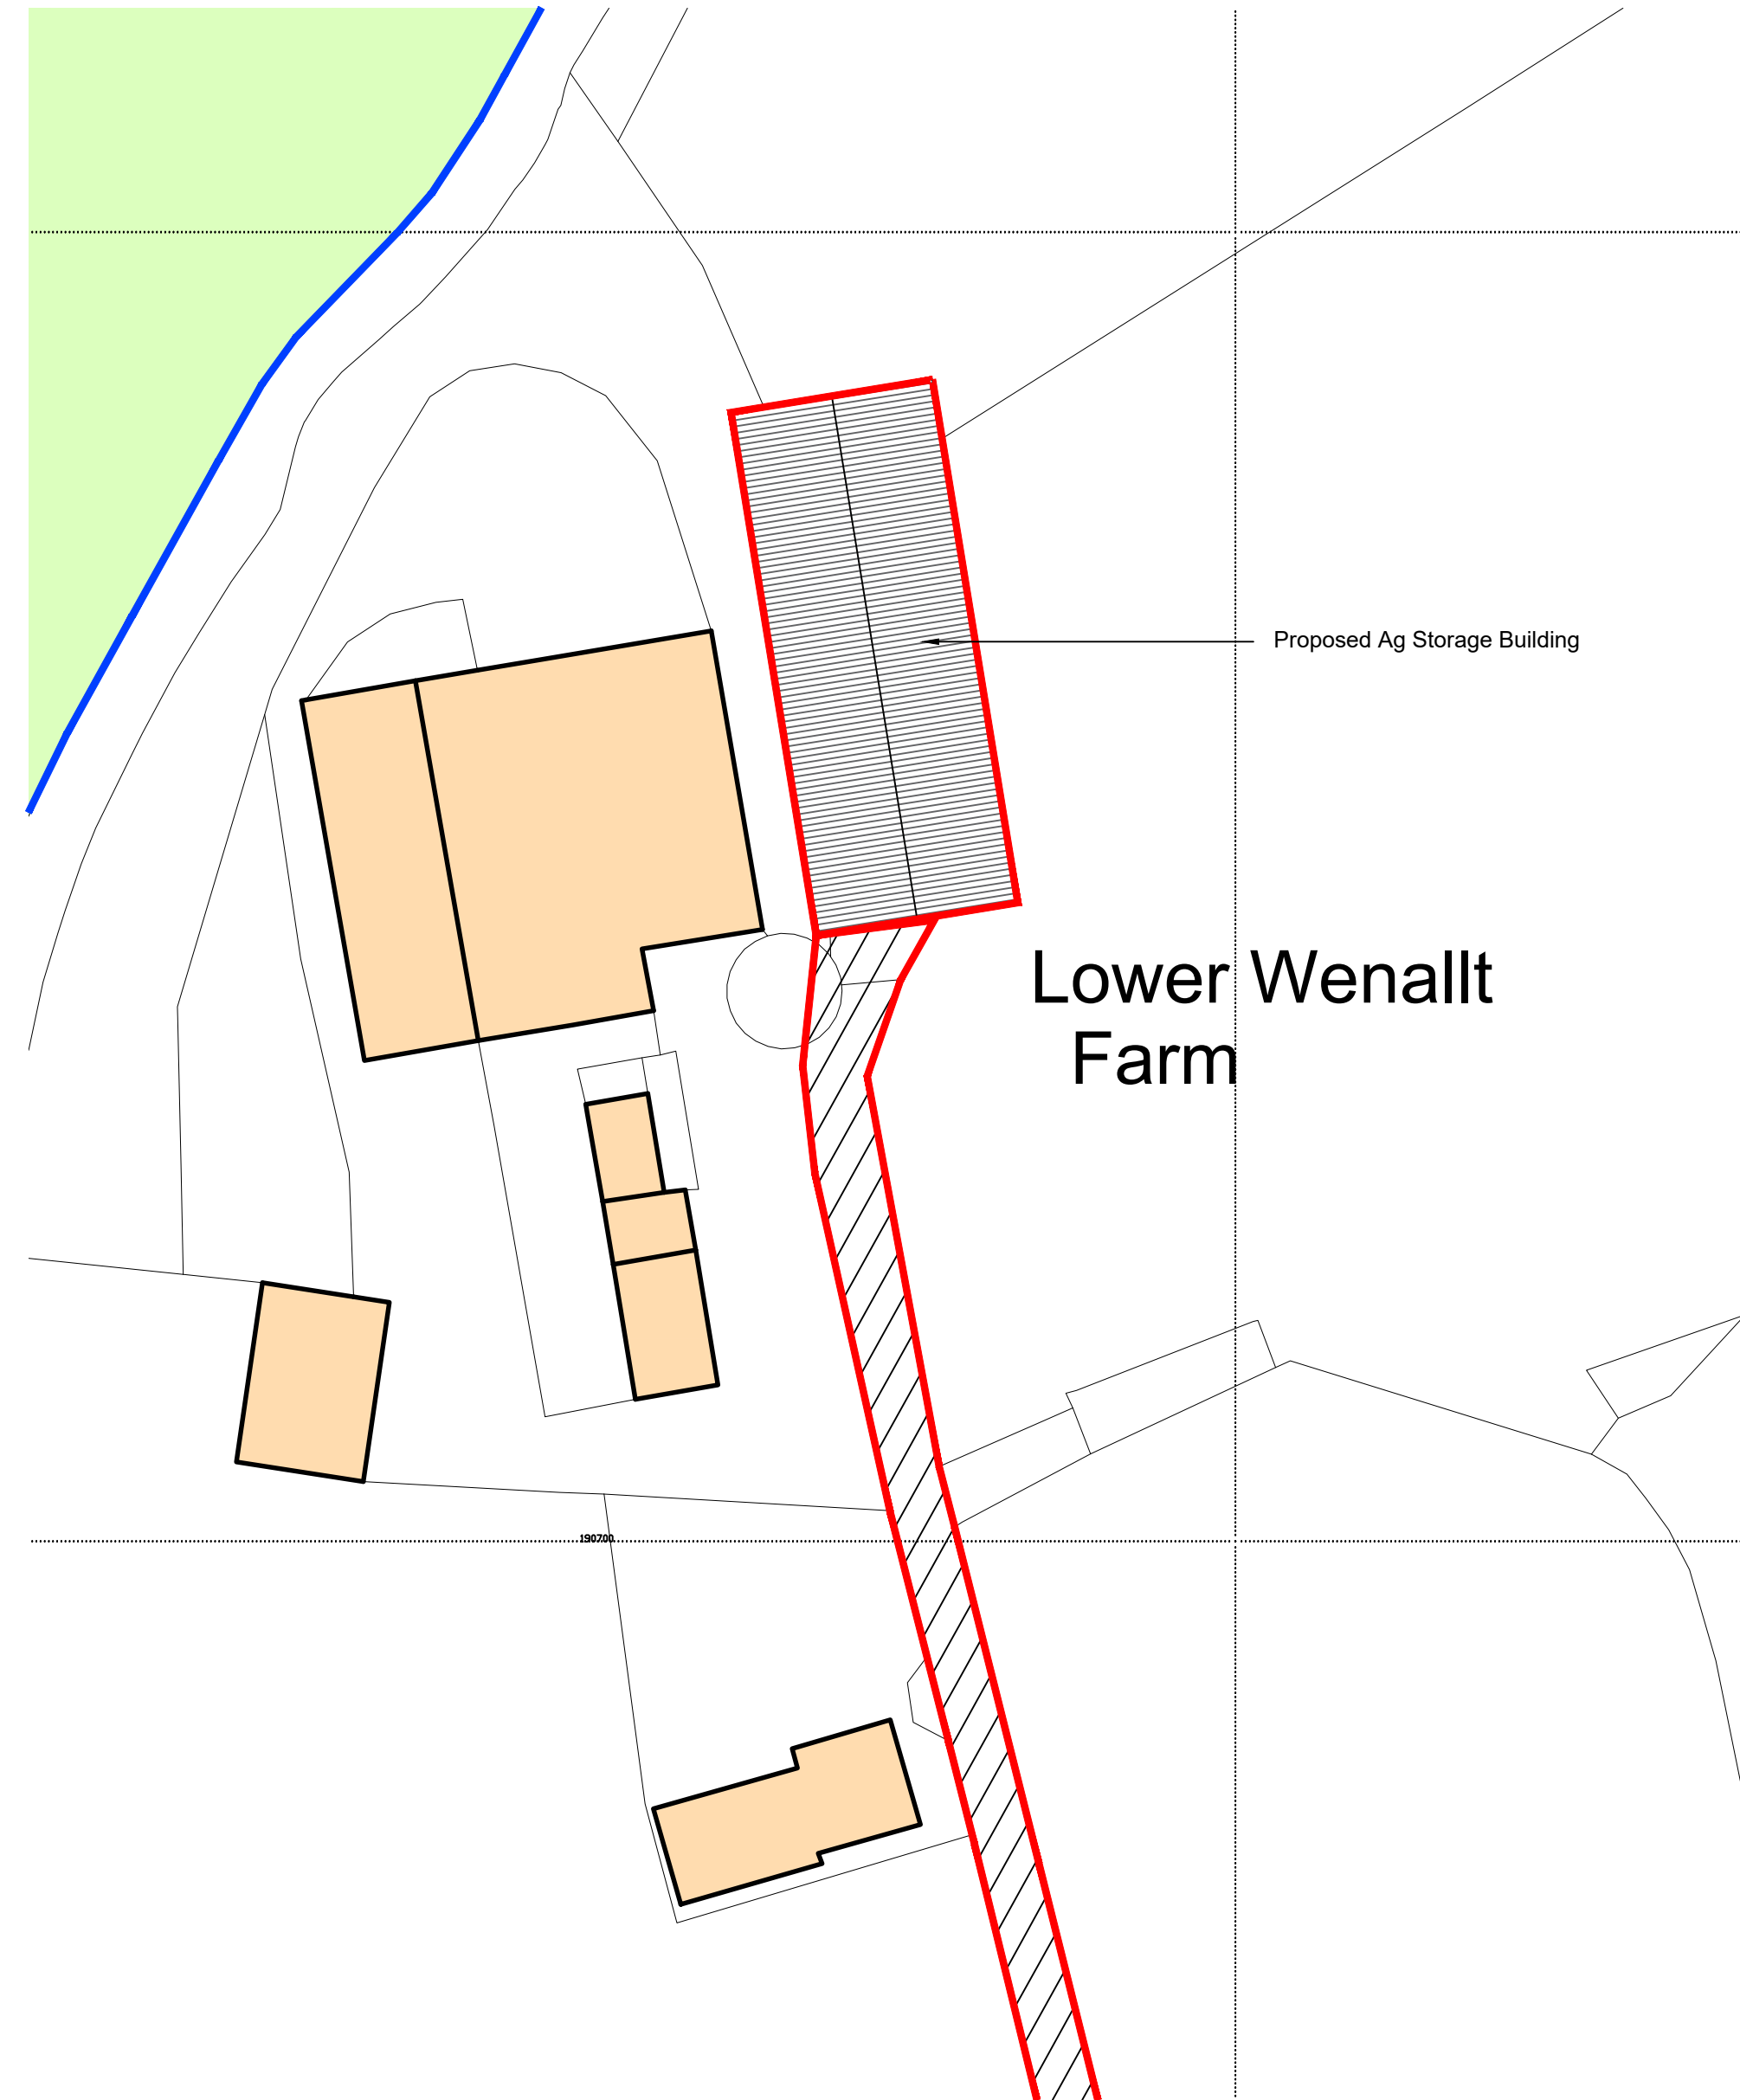


BLOCK PLAN
Scale 1:500



- NOTES:
1. Use written dimensions only. All dimensions to be checked on site and any discrepancies reported to ACORUS immediately. If in doubt ask.
 2. Where relevant, significant hazards have been identified on the drawing. Hazards which should be obvious to a competent contractor or unforeseeable have not been identified.
 3. This drawing is confidential and remains the exclusive property of ACORUS.
 4. Ordnance Survey Paper Map Copying Licence Number: 100039456.
- © ACORUS Rural Property Services Ltd.

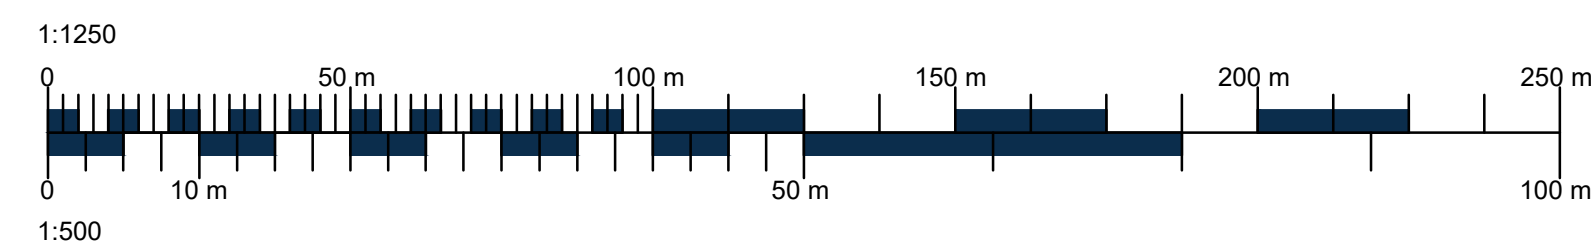

- Ownership Boundary
- Site Boundary
- Site Access

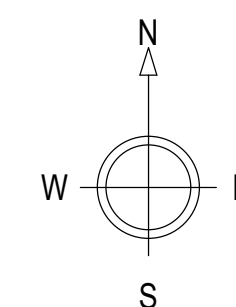

Rev	Date	Description	Dwn	Chk
Rev	Date	Amendment	Drawn	Checked
PROJECT				
Mr Rob Stark, Lower Wenallt Farm, Golynos Lane, Rogerstone, Newport, NP10 9GR,				
TITLE				
Agricultural Building Location and Block Plan				
SCALE				
AS SHOWN @A1		DATE	DRAWN BY	CHECKED BY
JUN 25		JT	HN	
JOB & DRAWING NO.		REVISION		
HN/2462/0625 - 200_01				



Planning. Design. Property.

acorus.co.uk

PLANNING ISSUE