


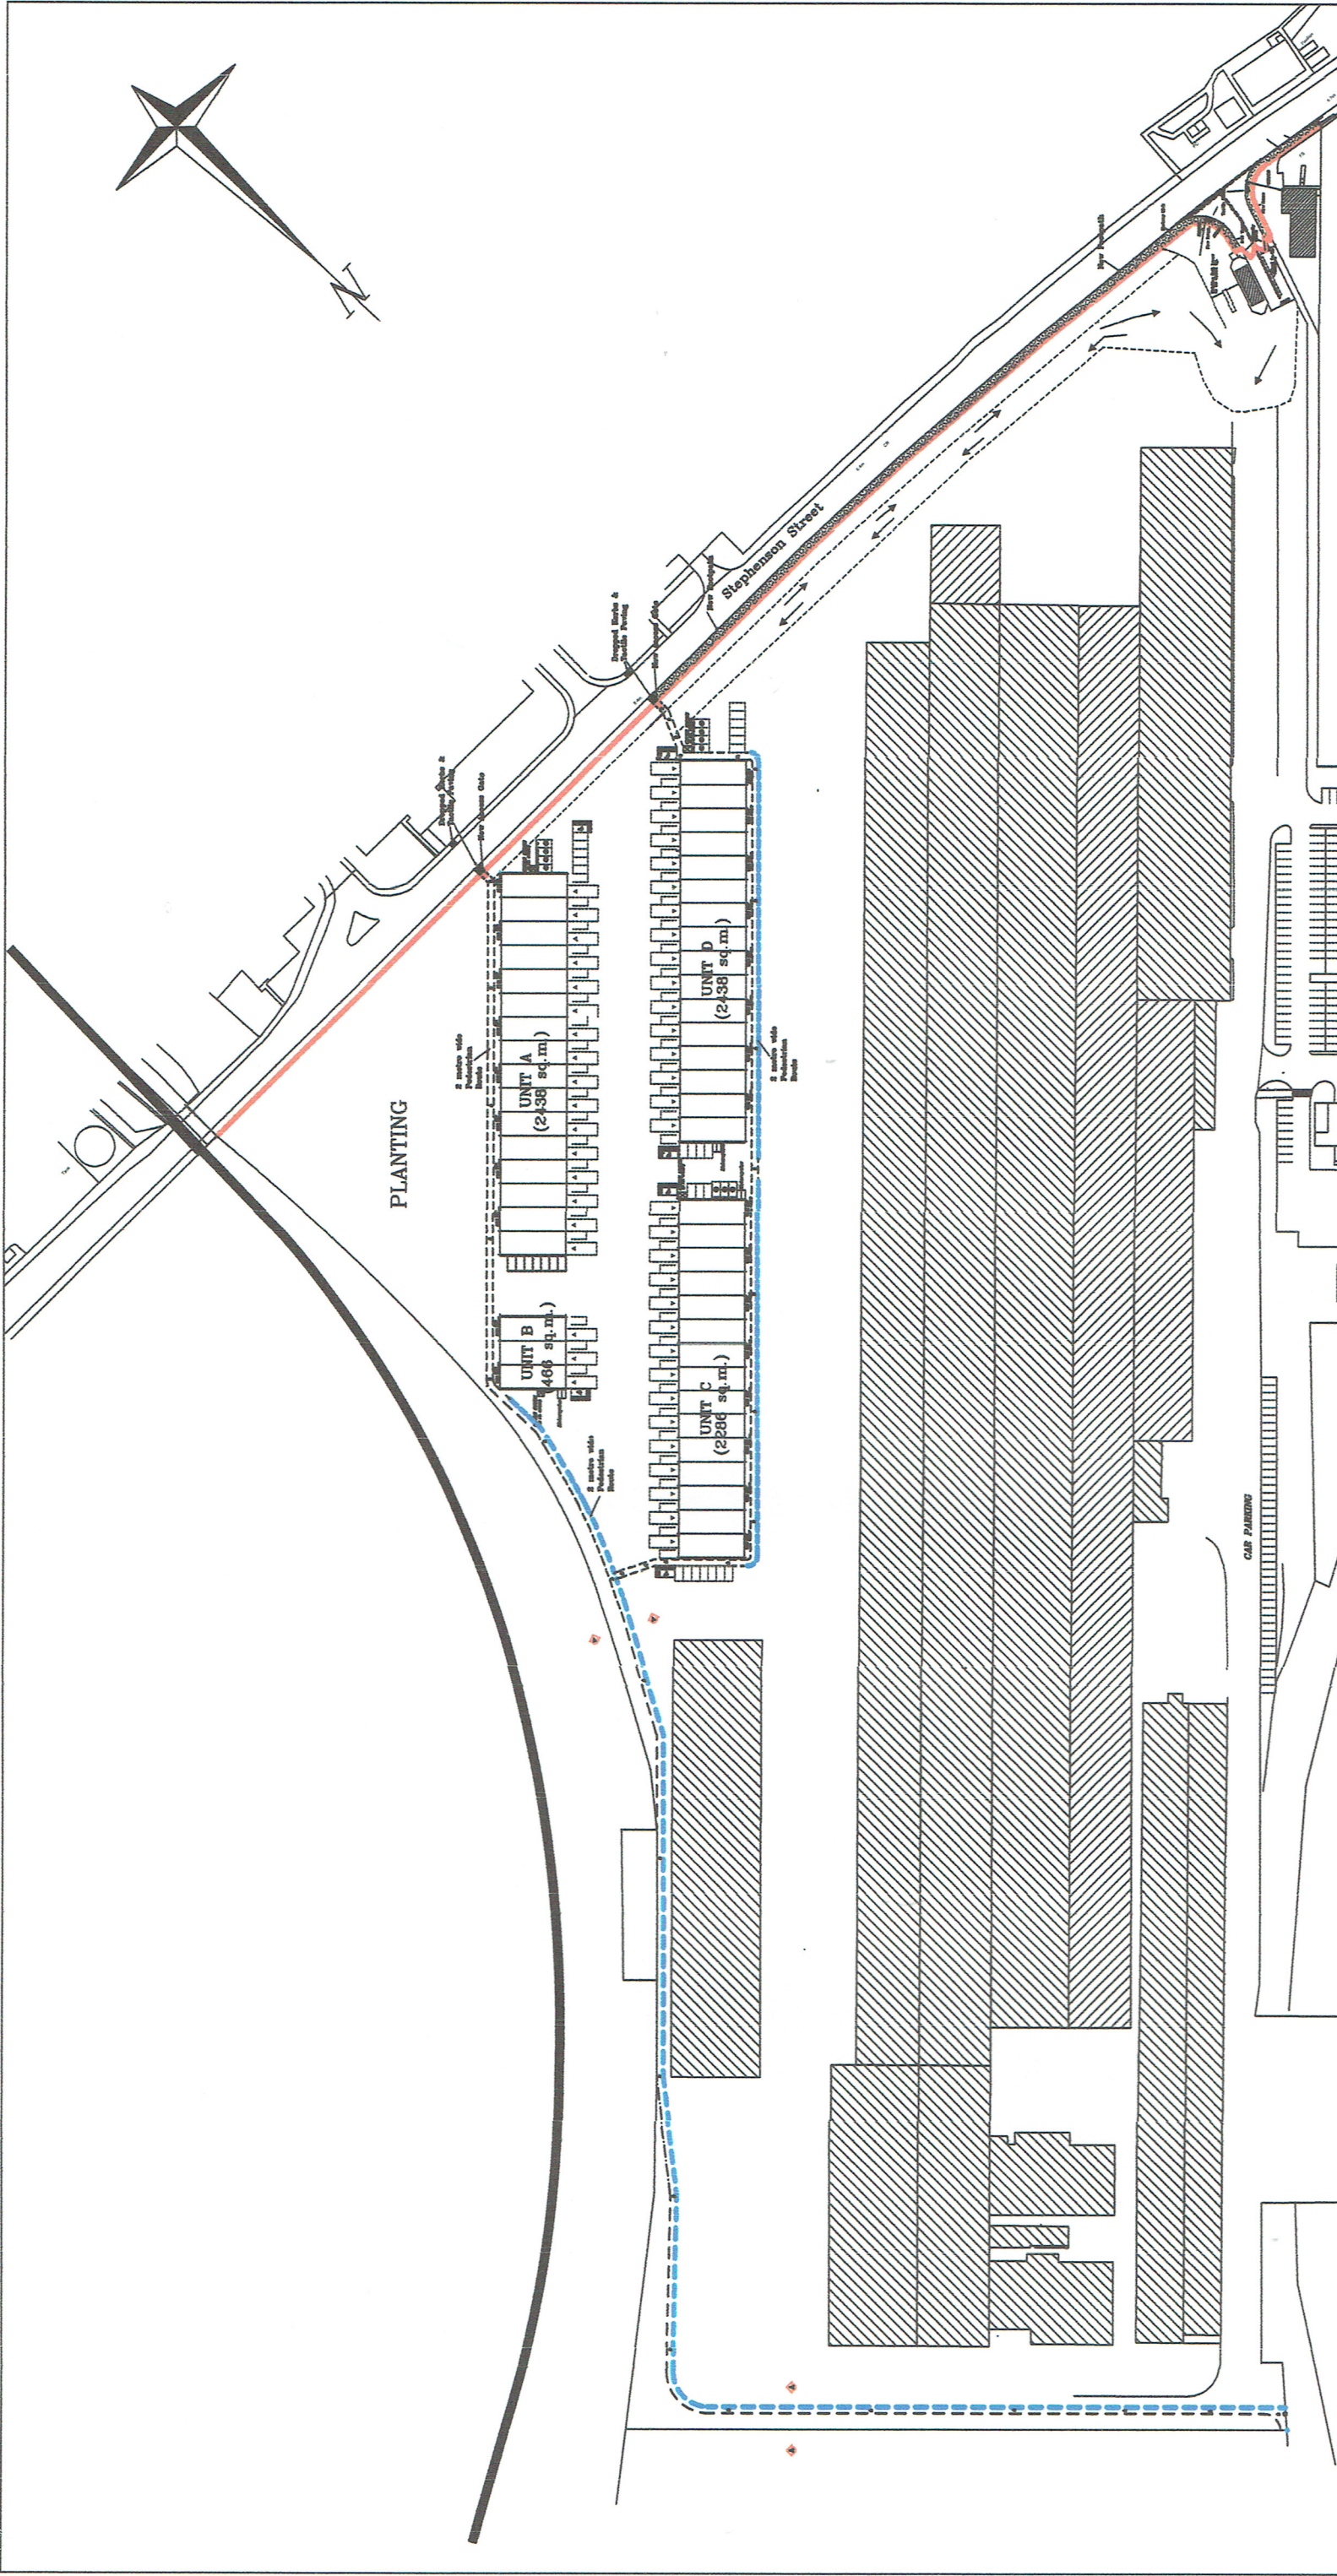

TITLE:	Location plan for new Fencing, Gates, and Pedestrian Walkways.	
	CLIENT	Starburst Ltd.
SITE ADDRESS	Boss Parc, Stephenson Street, Newport.	
	SCALES:	1:2000 @ A3
DRAWING NO.	027042/PH1/19	
REV:		

New Boundary Fencing - Shown in Red.
See drawing no. 027042/PH1/20

Pedestrian Walkways - Shown in blue where exposed to moving traffic.
See drawing no. 027042/PH1/21

SITE LAYOUT