



Eclipse V Mesh Fencing
Colour: Ocean Blue BS 18B39

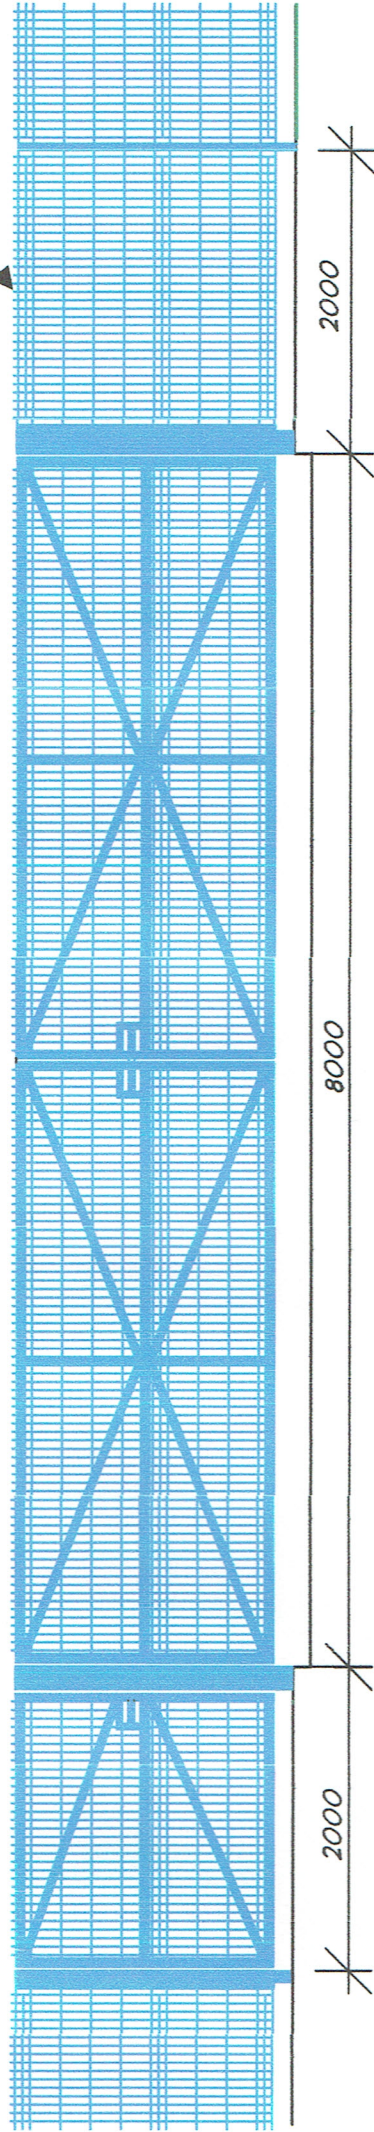

ELEVATION OF MAIN ENTRANCE GATES

Eclipse V Mesh Fencing
Colour: Ocean Blue BS 18B39

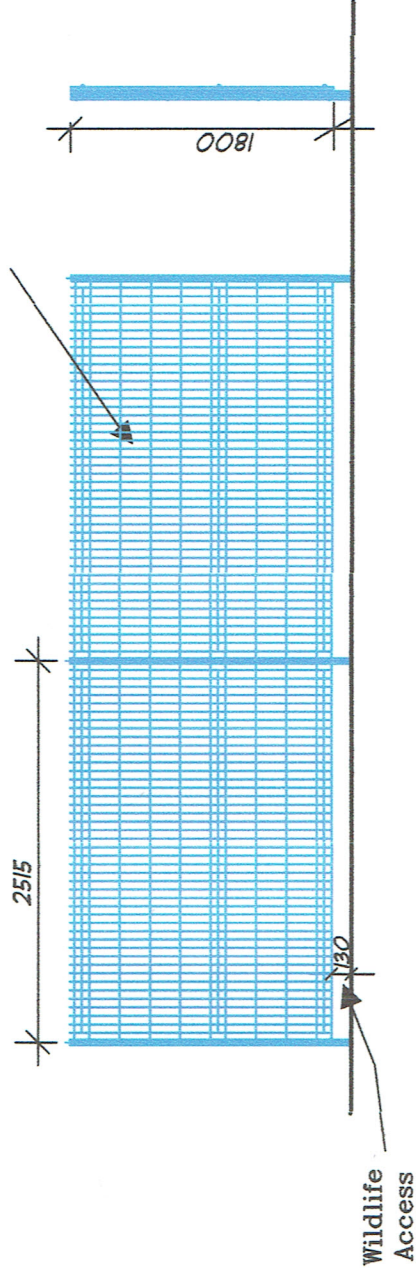

ELEVATION OF PEDESTRIAN ACCESS GATES

TYPICAL FENCE ELEVATION



PLAN

Position of Fencing & Gates shown
in Red on drawing no. 027042/PH1/19.

TITLE: Proposed Details of Fencing, Main Entrance & Pedestrian Access Gates	CLIENT Starburst Ltd. SITE ADDRESS Boss Parc, Stephenson Street, Newport.	SCALES: 1:50 @ A3	REV:
		DRAWING NO.	027042/PH1/20