



Boundary Fence

Armco safety barrier shown in Blue
where exposed to moving traffic
See Drawing no. 027042/PH1/19

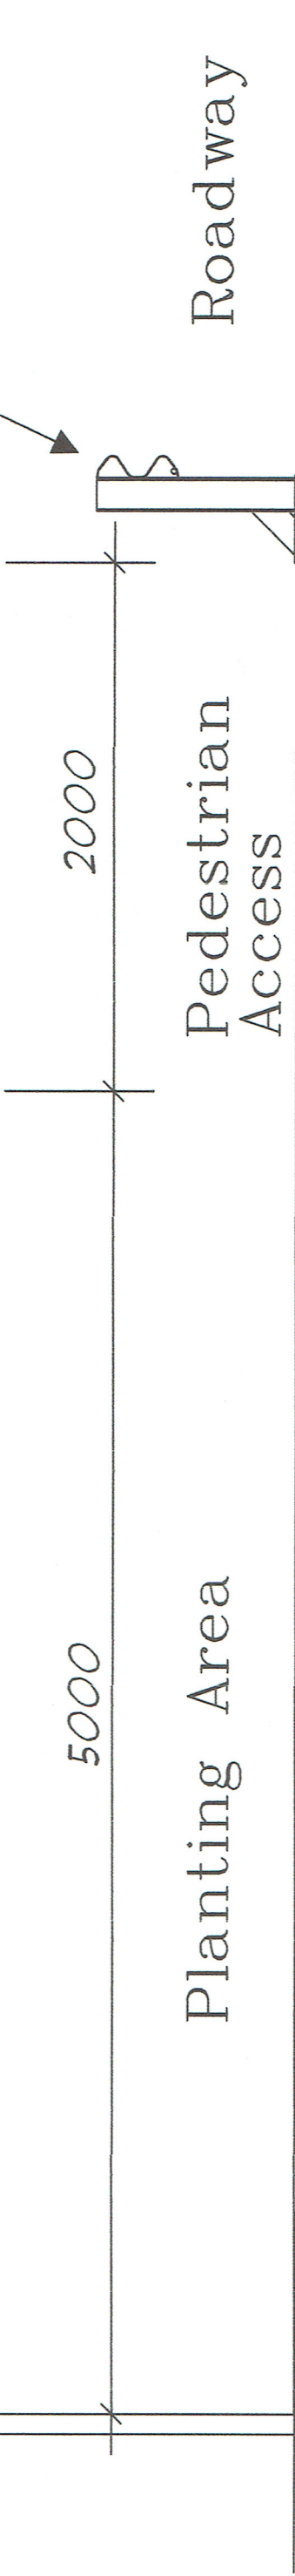

Section A-A

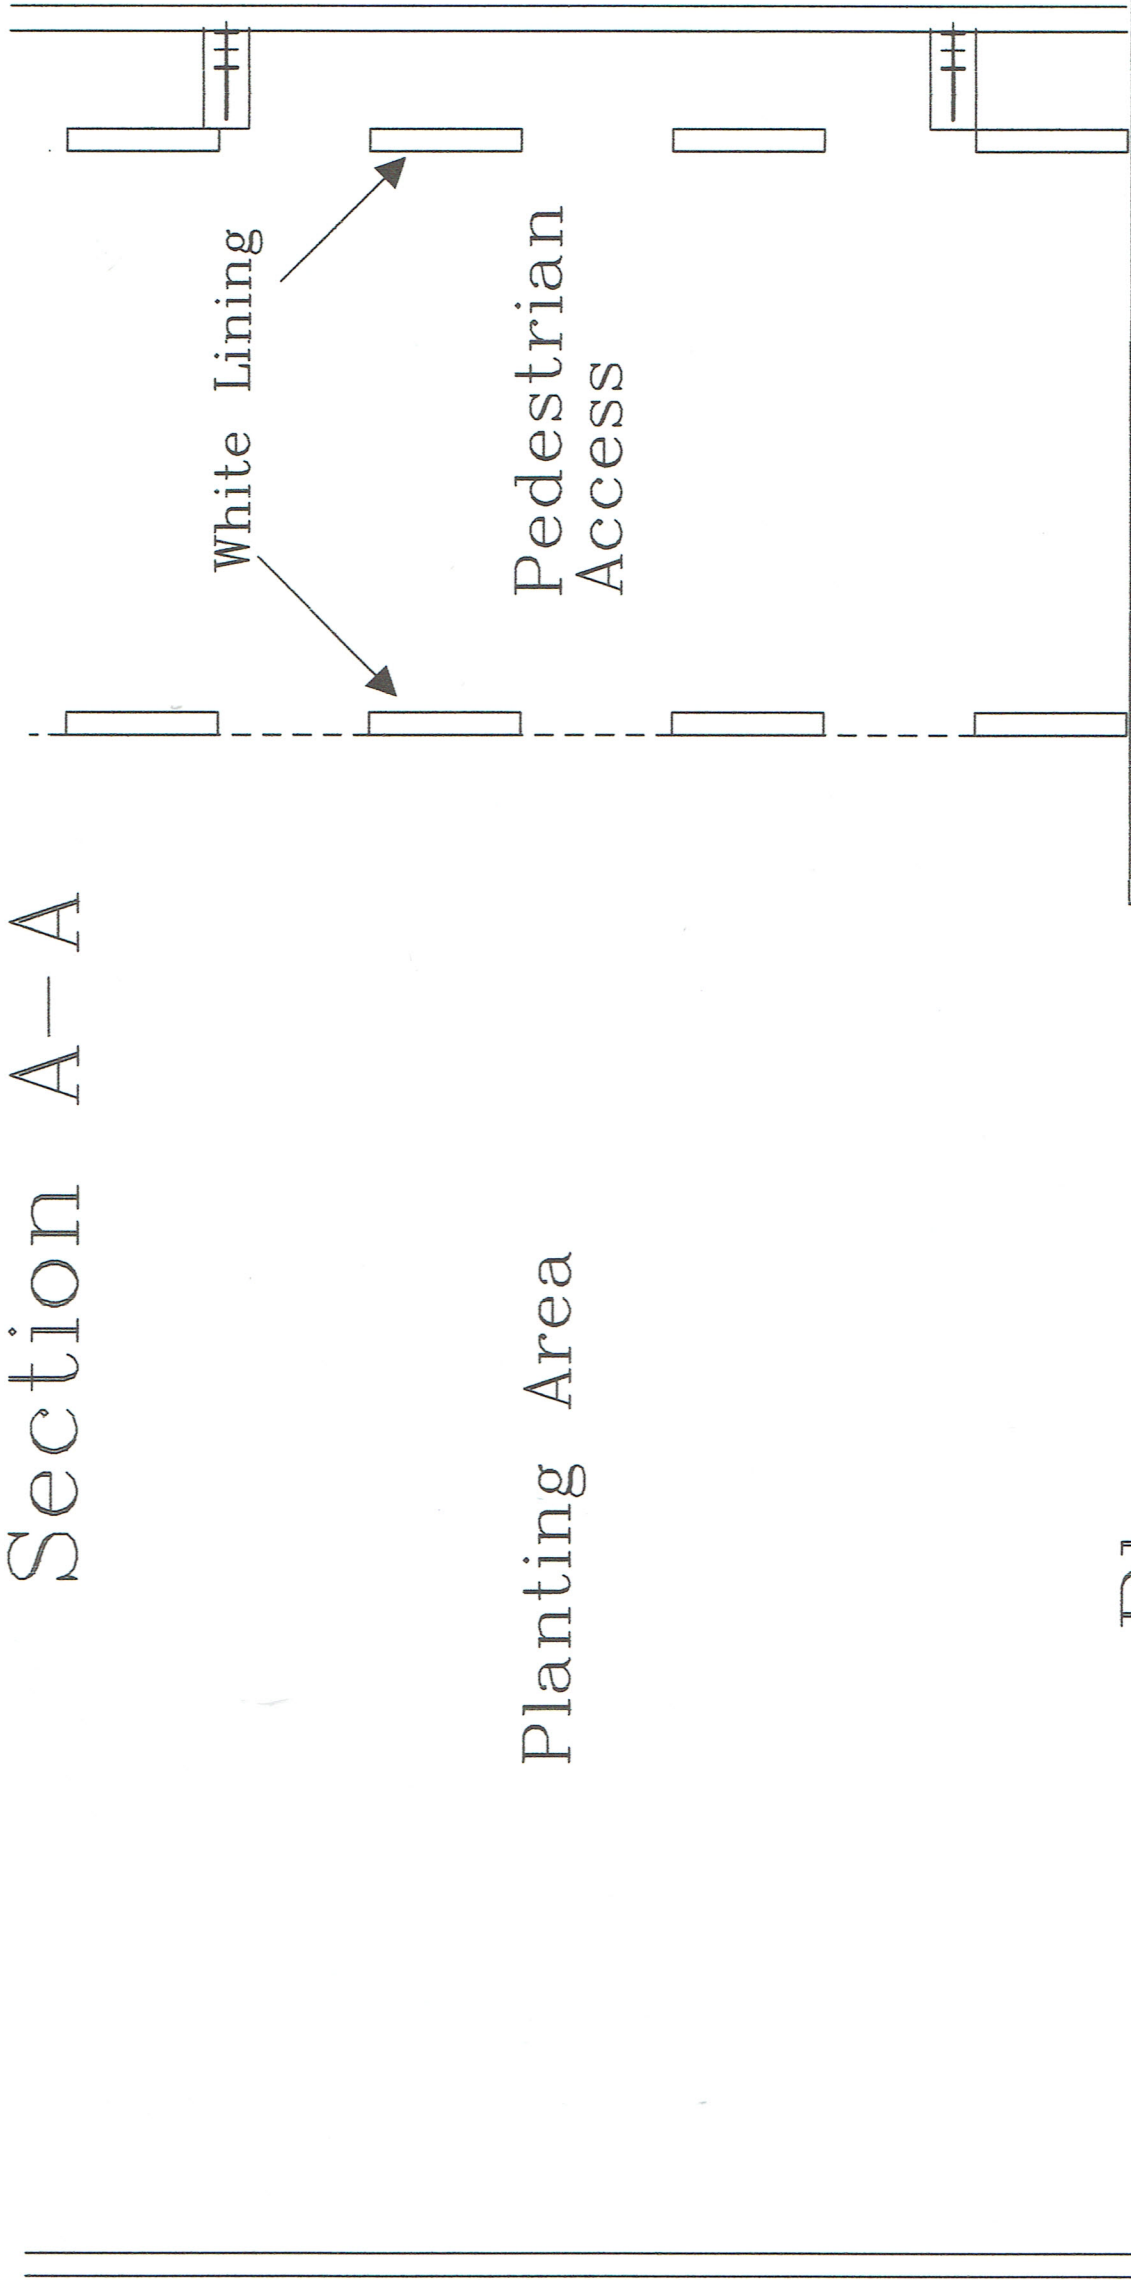

Planting Area

Plan

TITLE:	CLIENT		SCALES:	1:25 @ A3
Typical Details of Pedestrian Access Way around site	Starburst Ltd.		DRAWING NO.	027042/PH1/21
	SITE ADDRESS			
	Boss Parc, Stephenson Street, Newport.			