

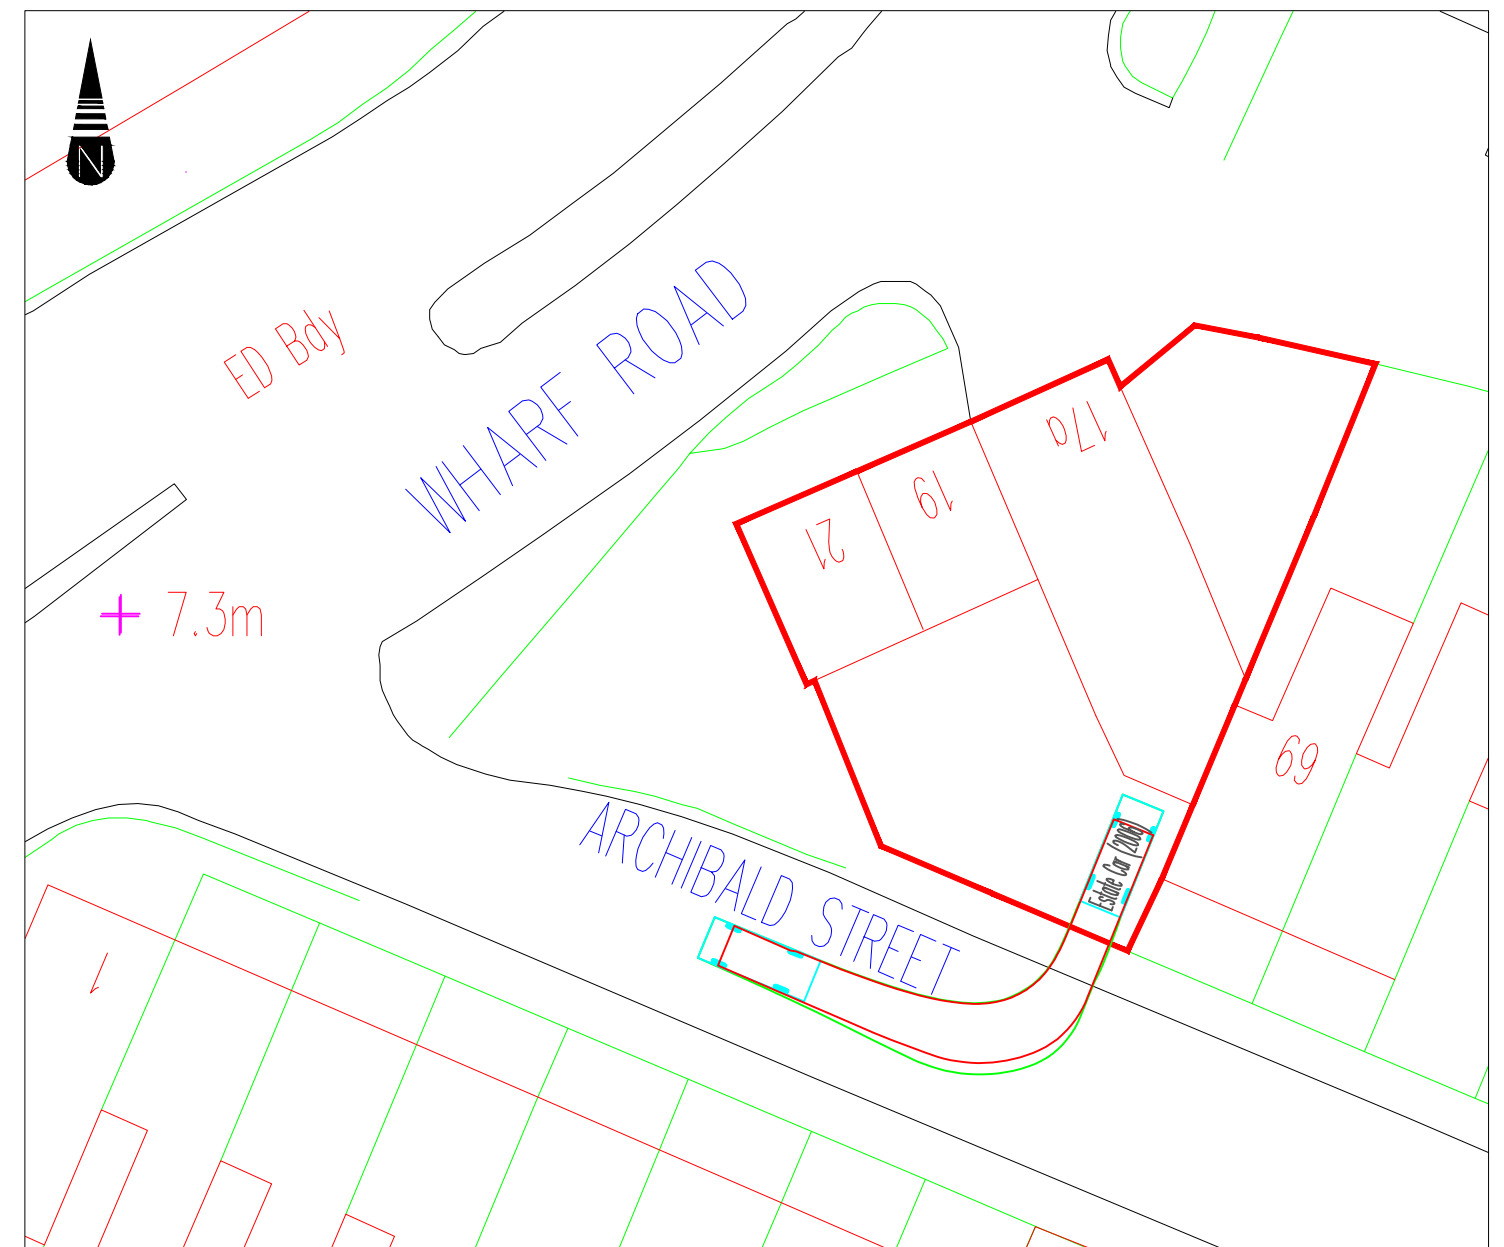


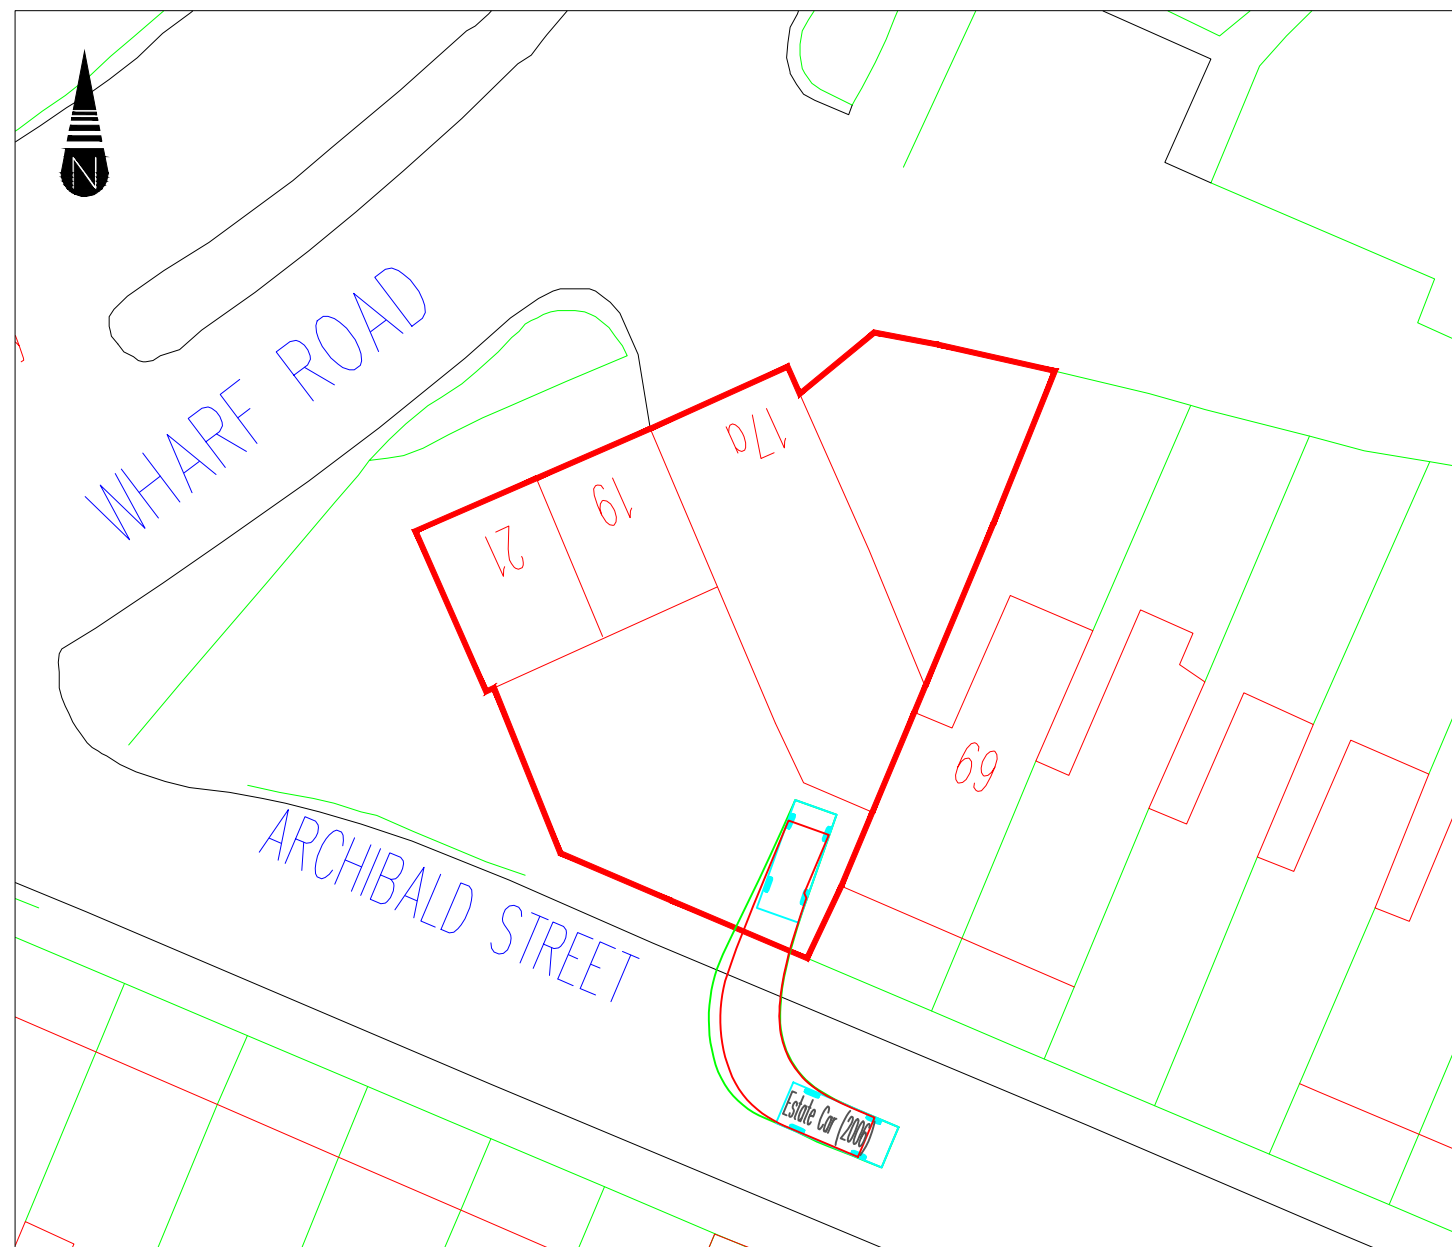

SWEPT PATH ANALYSIS AT PROPOSED ACCESS

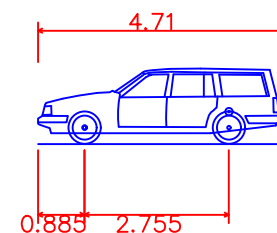

Estate Car (2006)	
Overall Length	4.710m
Overall Width	1.804m
Overall Body Height	1.442m
Min Body Ground Clearance	0.207m
Max Track Width	1.756m
Lock to lock time	4.00s
Kerb to Kerb Turning Radius	5.950m

- Notes:
1. Do not scale from this drawing.
 2. Site verify all dimensions prior to construction
 3. Report all discrepancies to the Drawing Originator immediately
 4. This drawing is to be read in conjunction with all relevant documents and drawings

Sheet Size	Drawn by	SN
A3	Drawn Date	05/02/2026

DRAWING NUMBER: SPA 02