


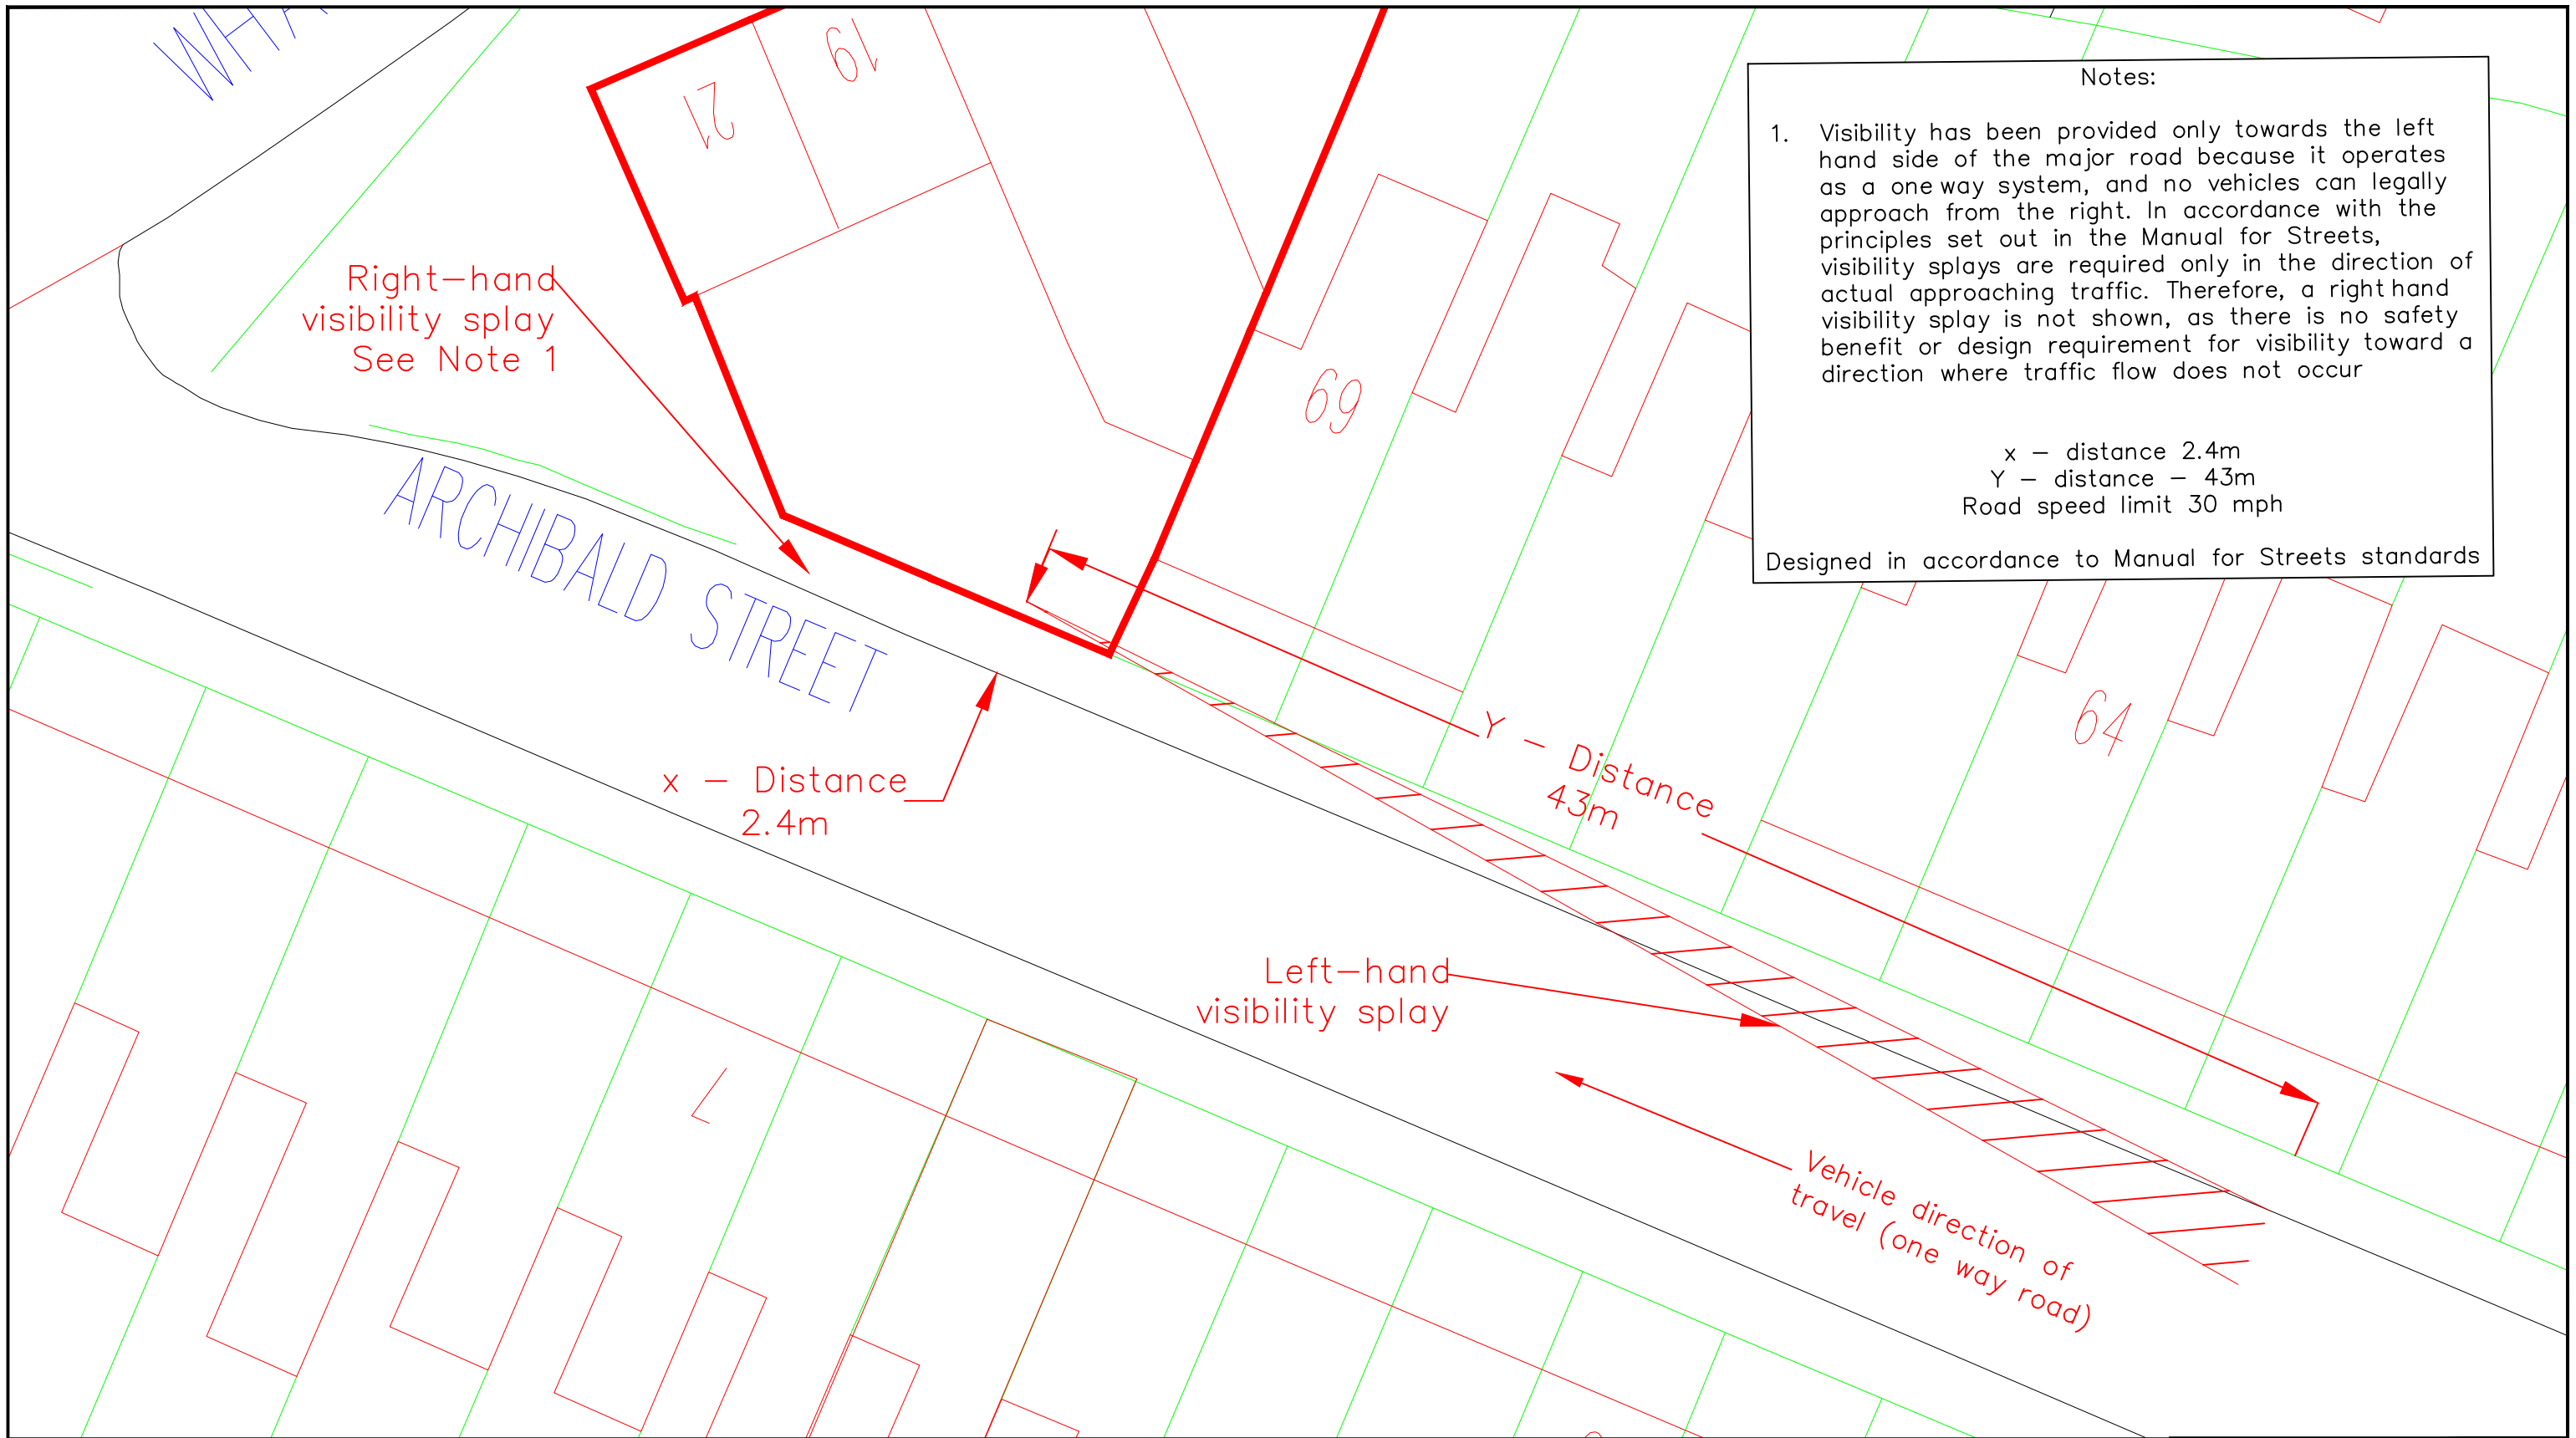

Notes:

1. Visibility has been provided only towards the left hand side of the major road because it operates as a one way system, and no vehicles can legally approach from the right. In accordance with the principles set out in the Manual for Streets, visibility splays are required only in the direction of actual approaching traffic. Therefore, a right hand visibility splay is not shown, as there is no safety benefit or design requirement for visibility toward a direction where traffic flow does not occur

x – distance 2.4m
Y – distance – 43m
Road speed limit 30 mph

Designed in accordance to Manual for Streets standards

Notes:

1. Do not scale from this drawing.
2. Site verify all dimensions prior to construction
3. Report all discrepancies to the Drawing Originator immediately
4. This drawing is to be read in conjunction with all relevant documents and drawings

VISIBILITY SPLAY AT
PROPOSED ACCESS

Sheet Size	Drawn by
A3	SN
	Drawn Date
	05/02/2026

DRAWING NUMBER: VS 01