


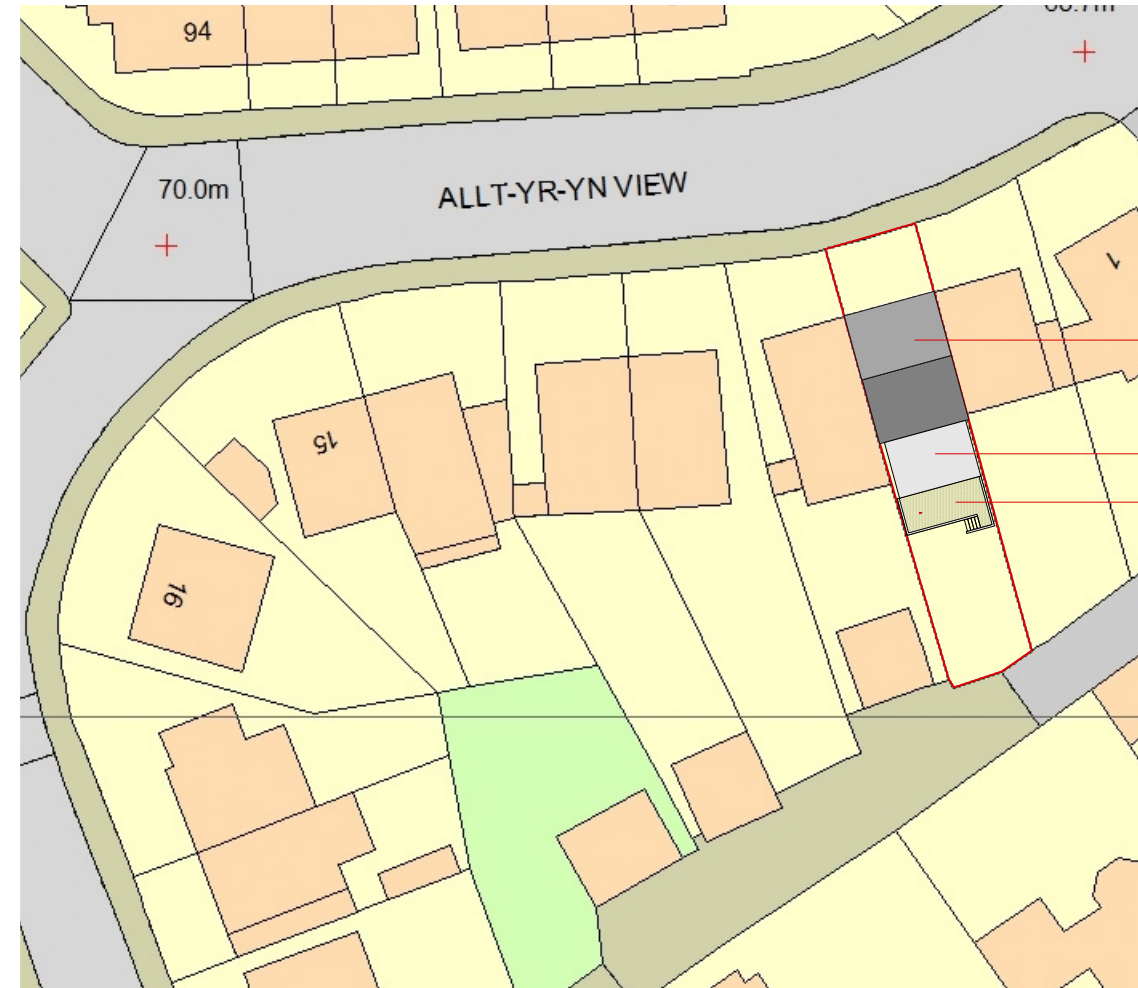

Existing house


Extension

Patio

North



Scale bar 1:500 @ A3

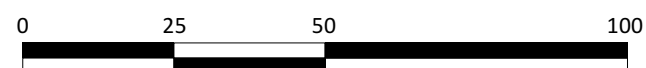

Scale bar 1:1250 @ A3

Skerryvore Designs Ltd
skerryvoredesigns.co.uk

SK

Phone **01633 897922**
Mobile **07816 934352**
contact@skerryvoredesigns.co.uk

JOB

TITLE 5 Allt-yr-yn View
NP20 5EH

DRAWING

TITLE Planning:
Site and Block plan

DRAWING No. SD1088 P 00

SCALE 1:1250, 1:500 @ A3

DATE AUG 2023