

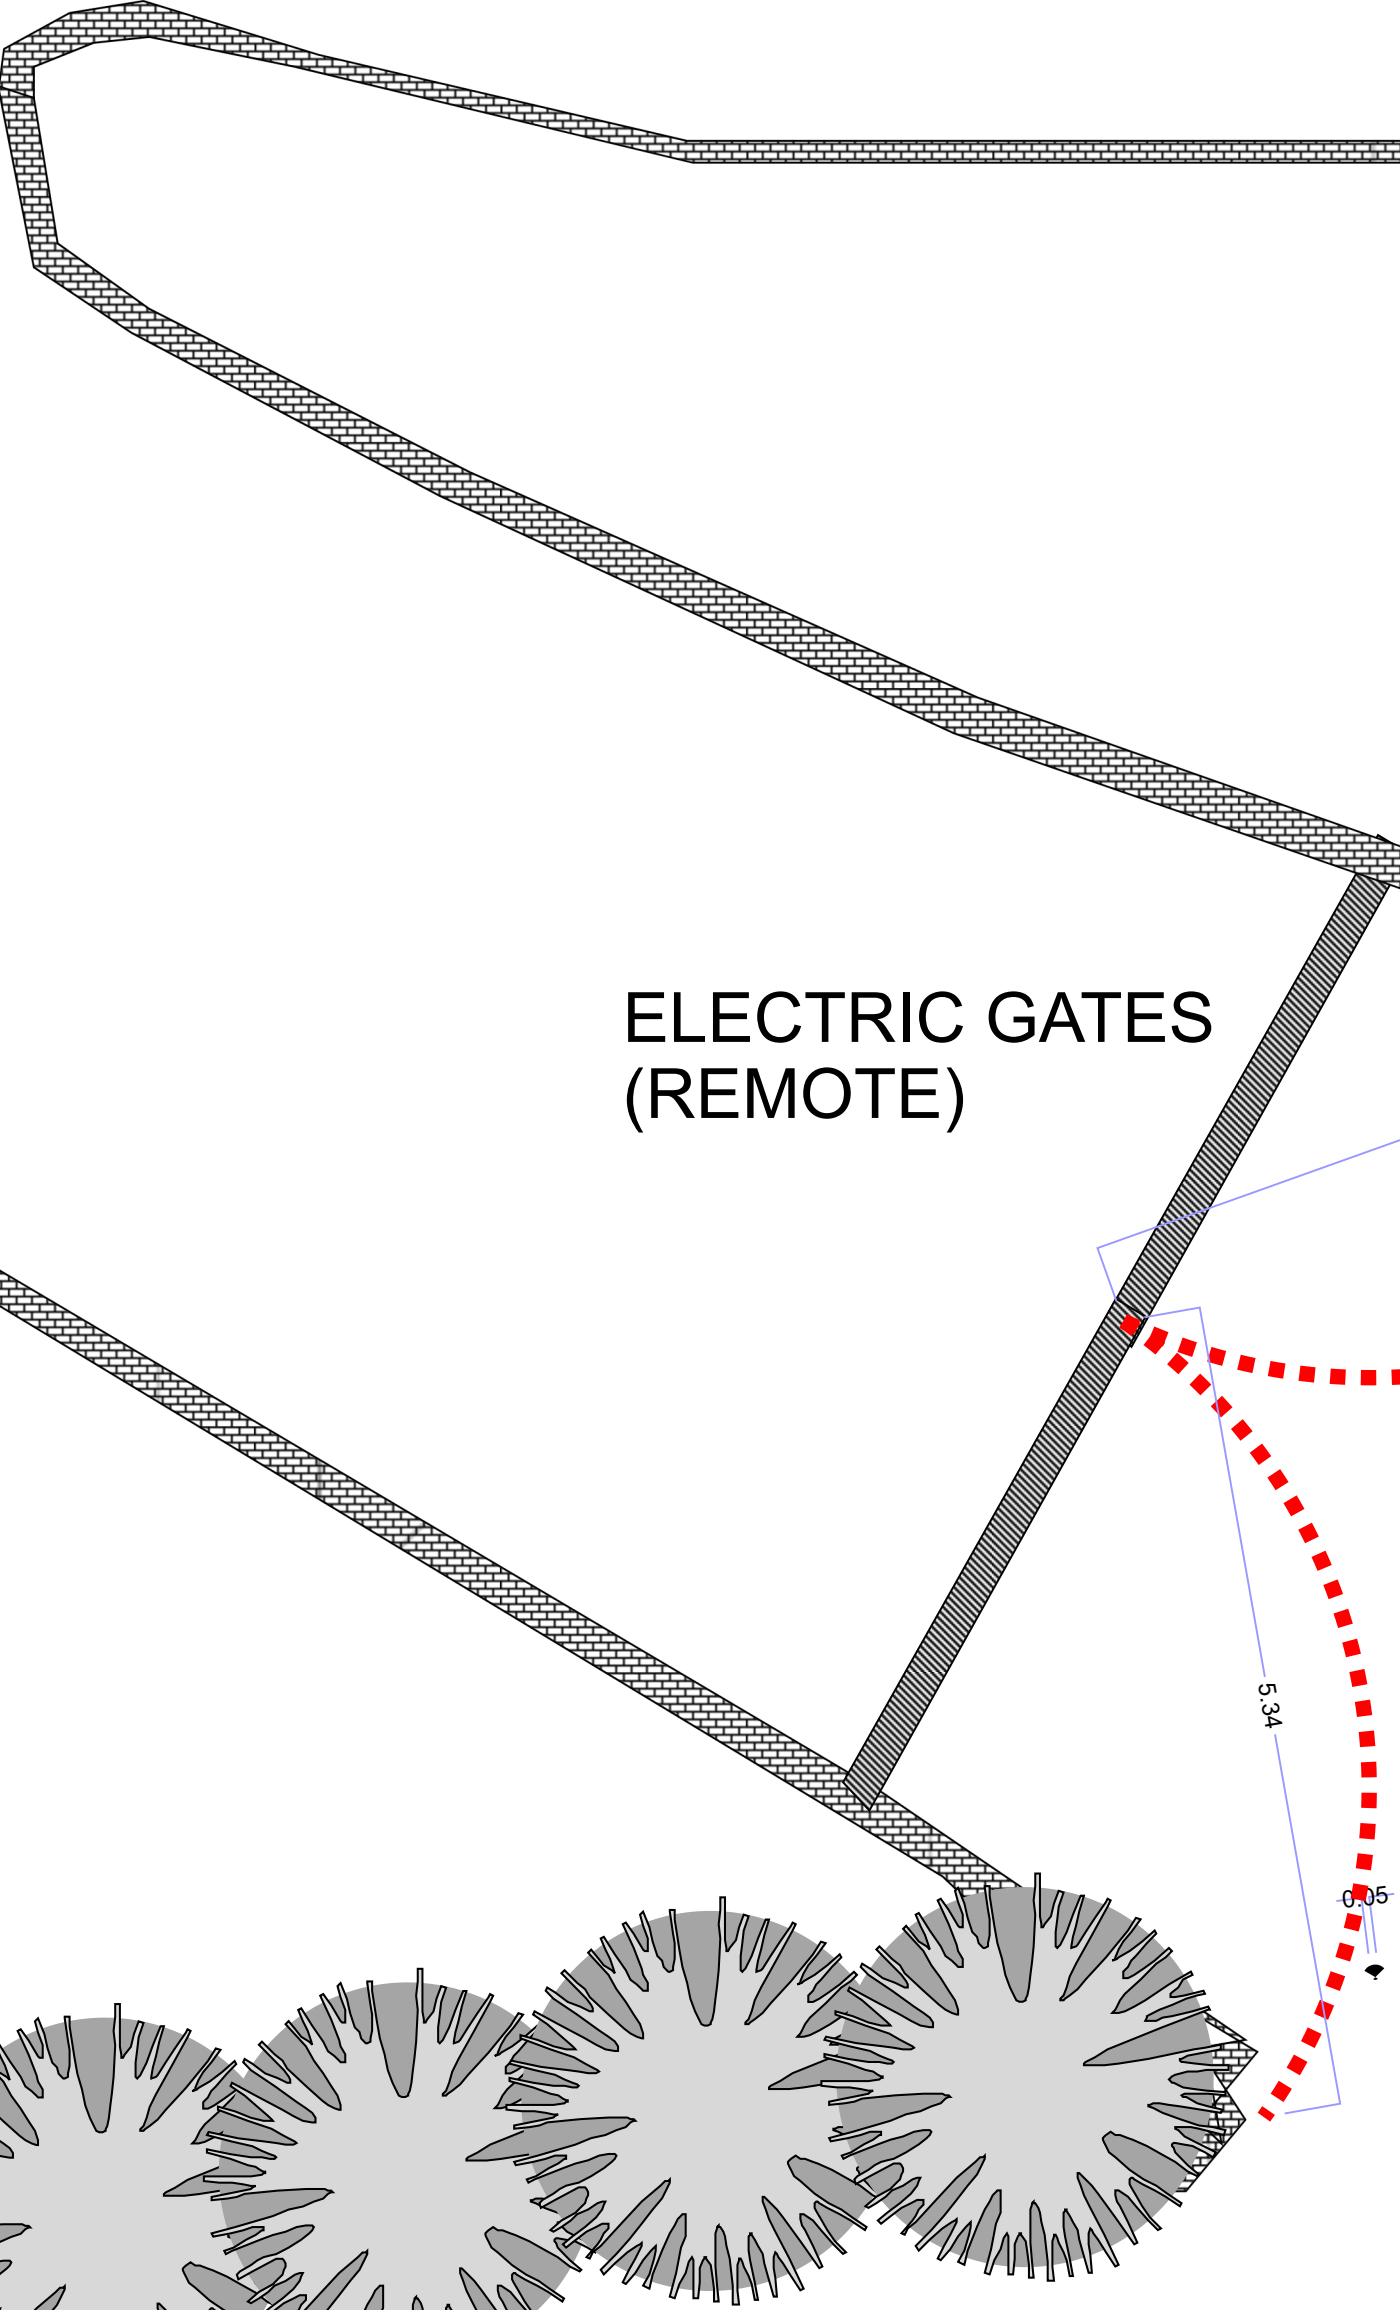
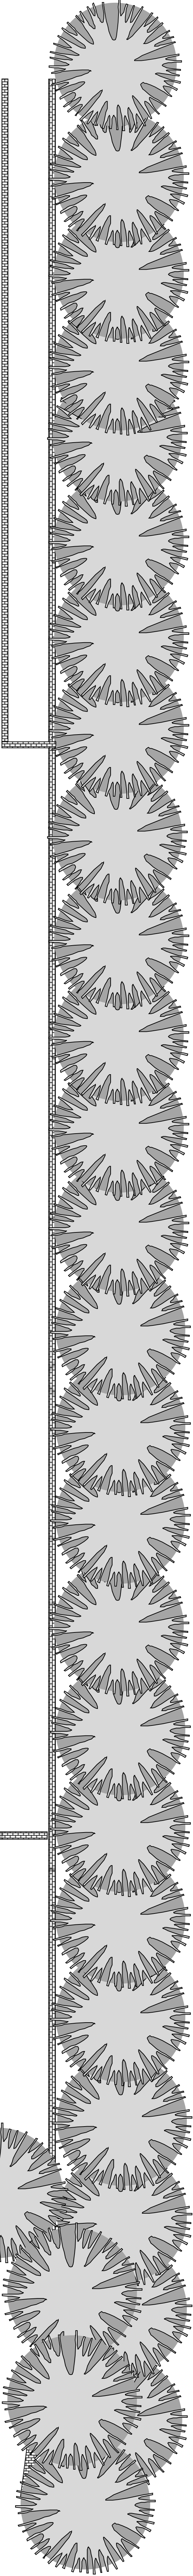
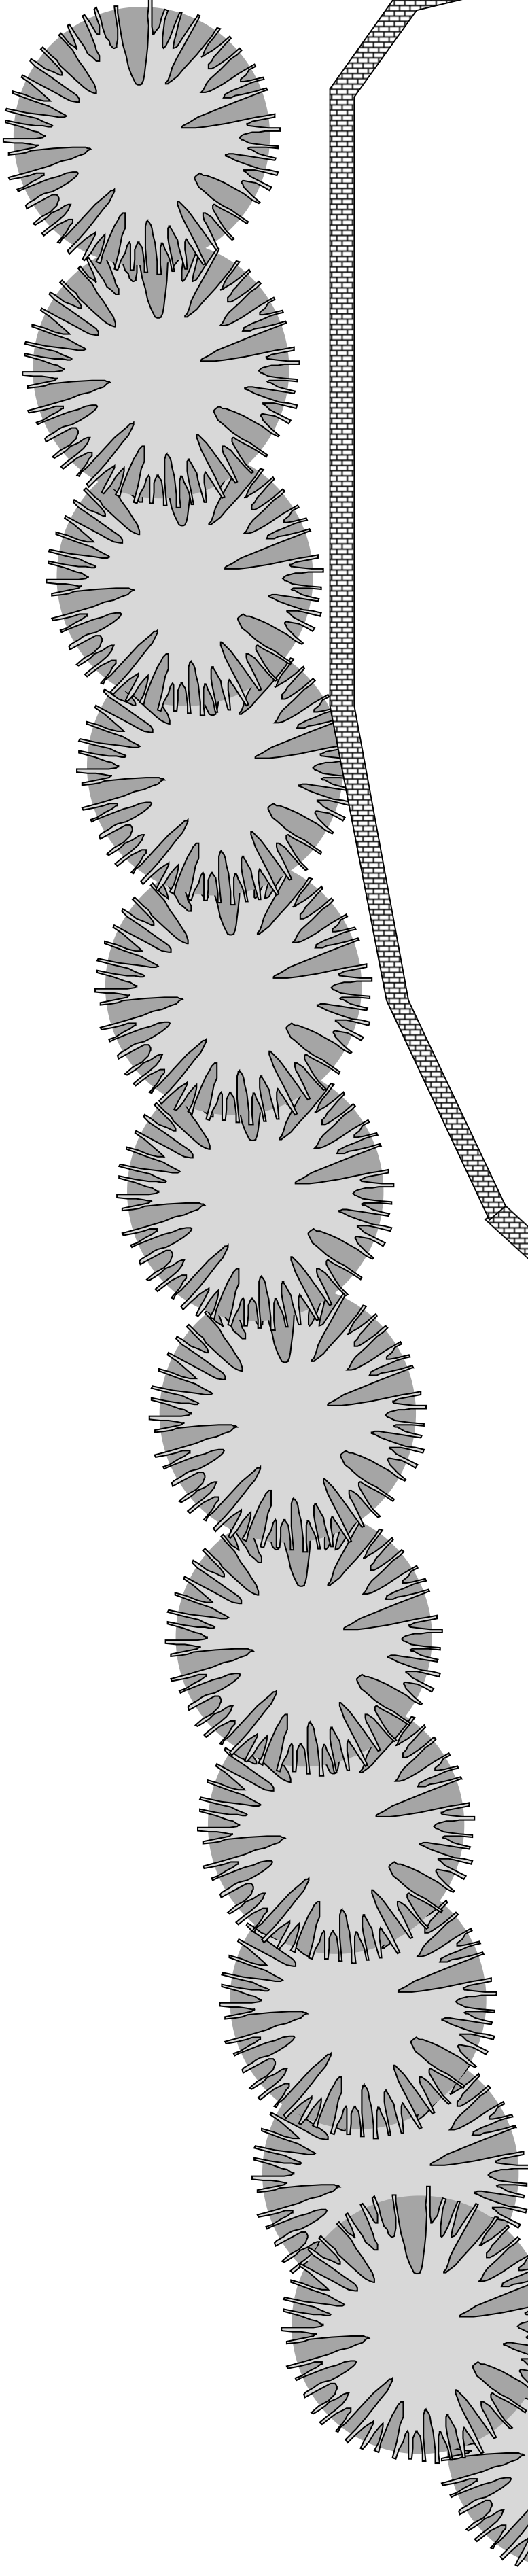
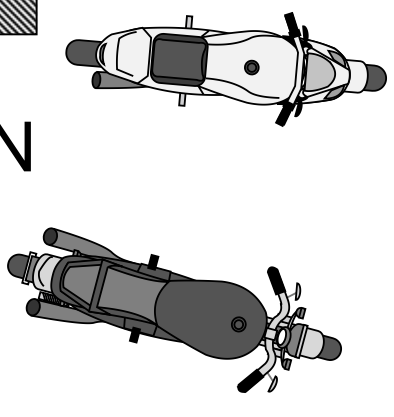
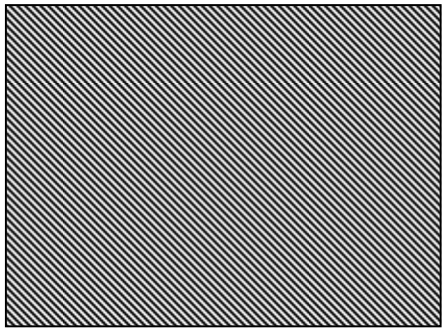
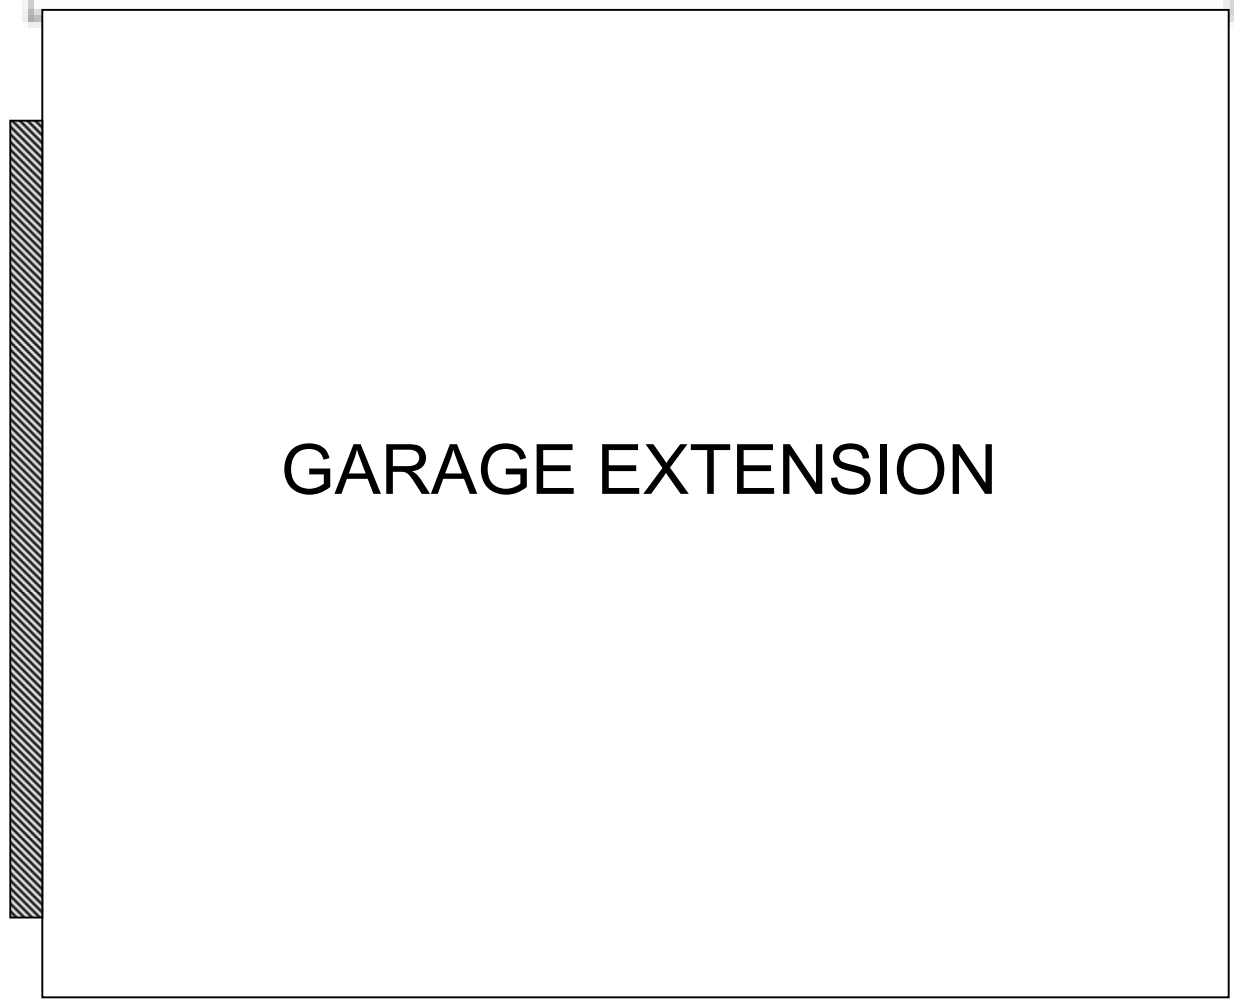


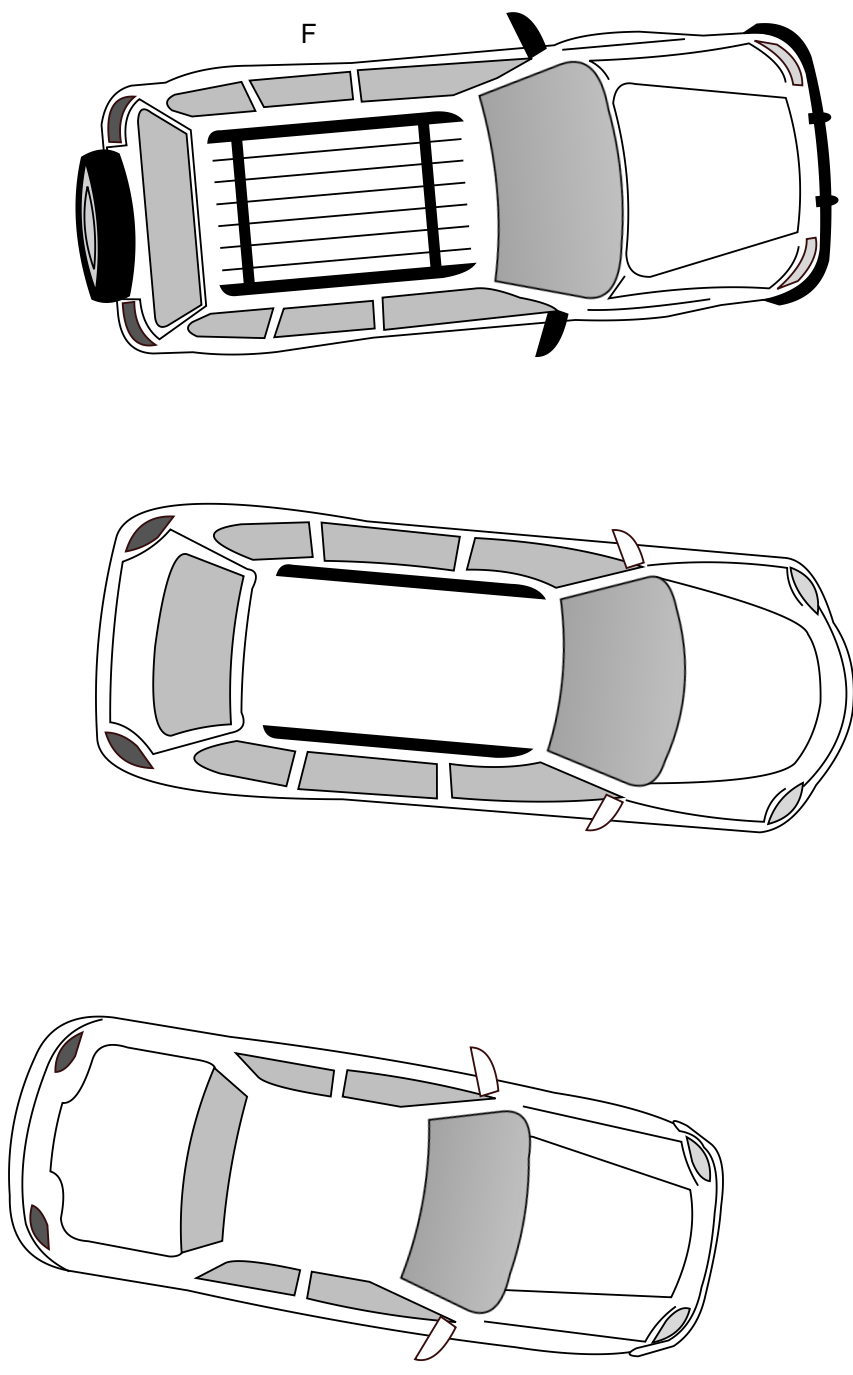

LOCATION PLAN
AS PROPOSED

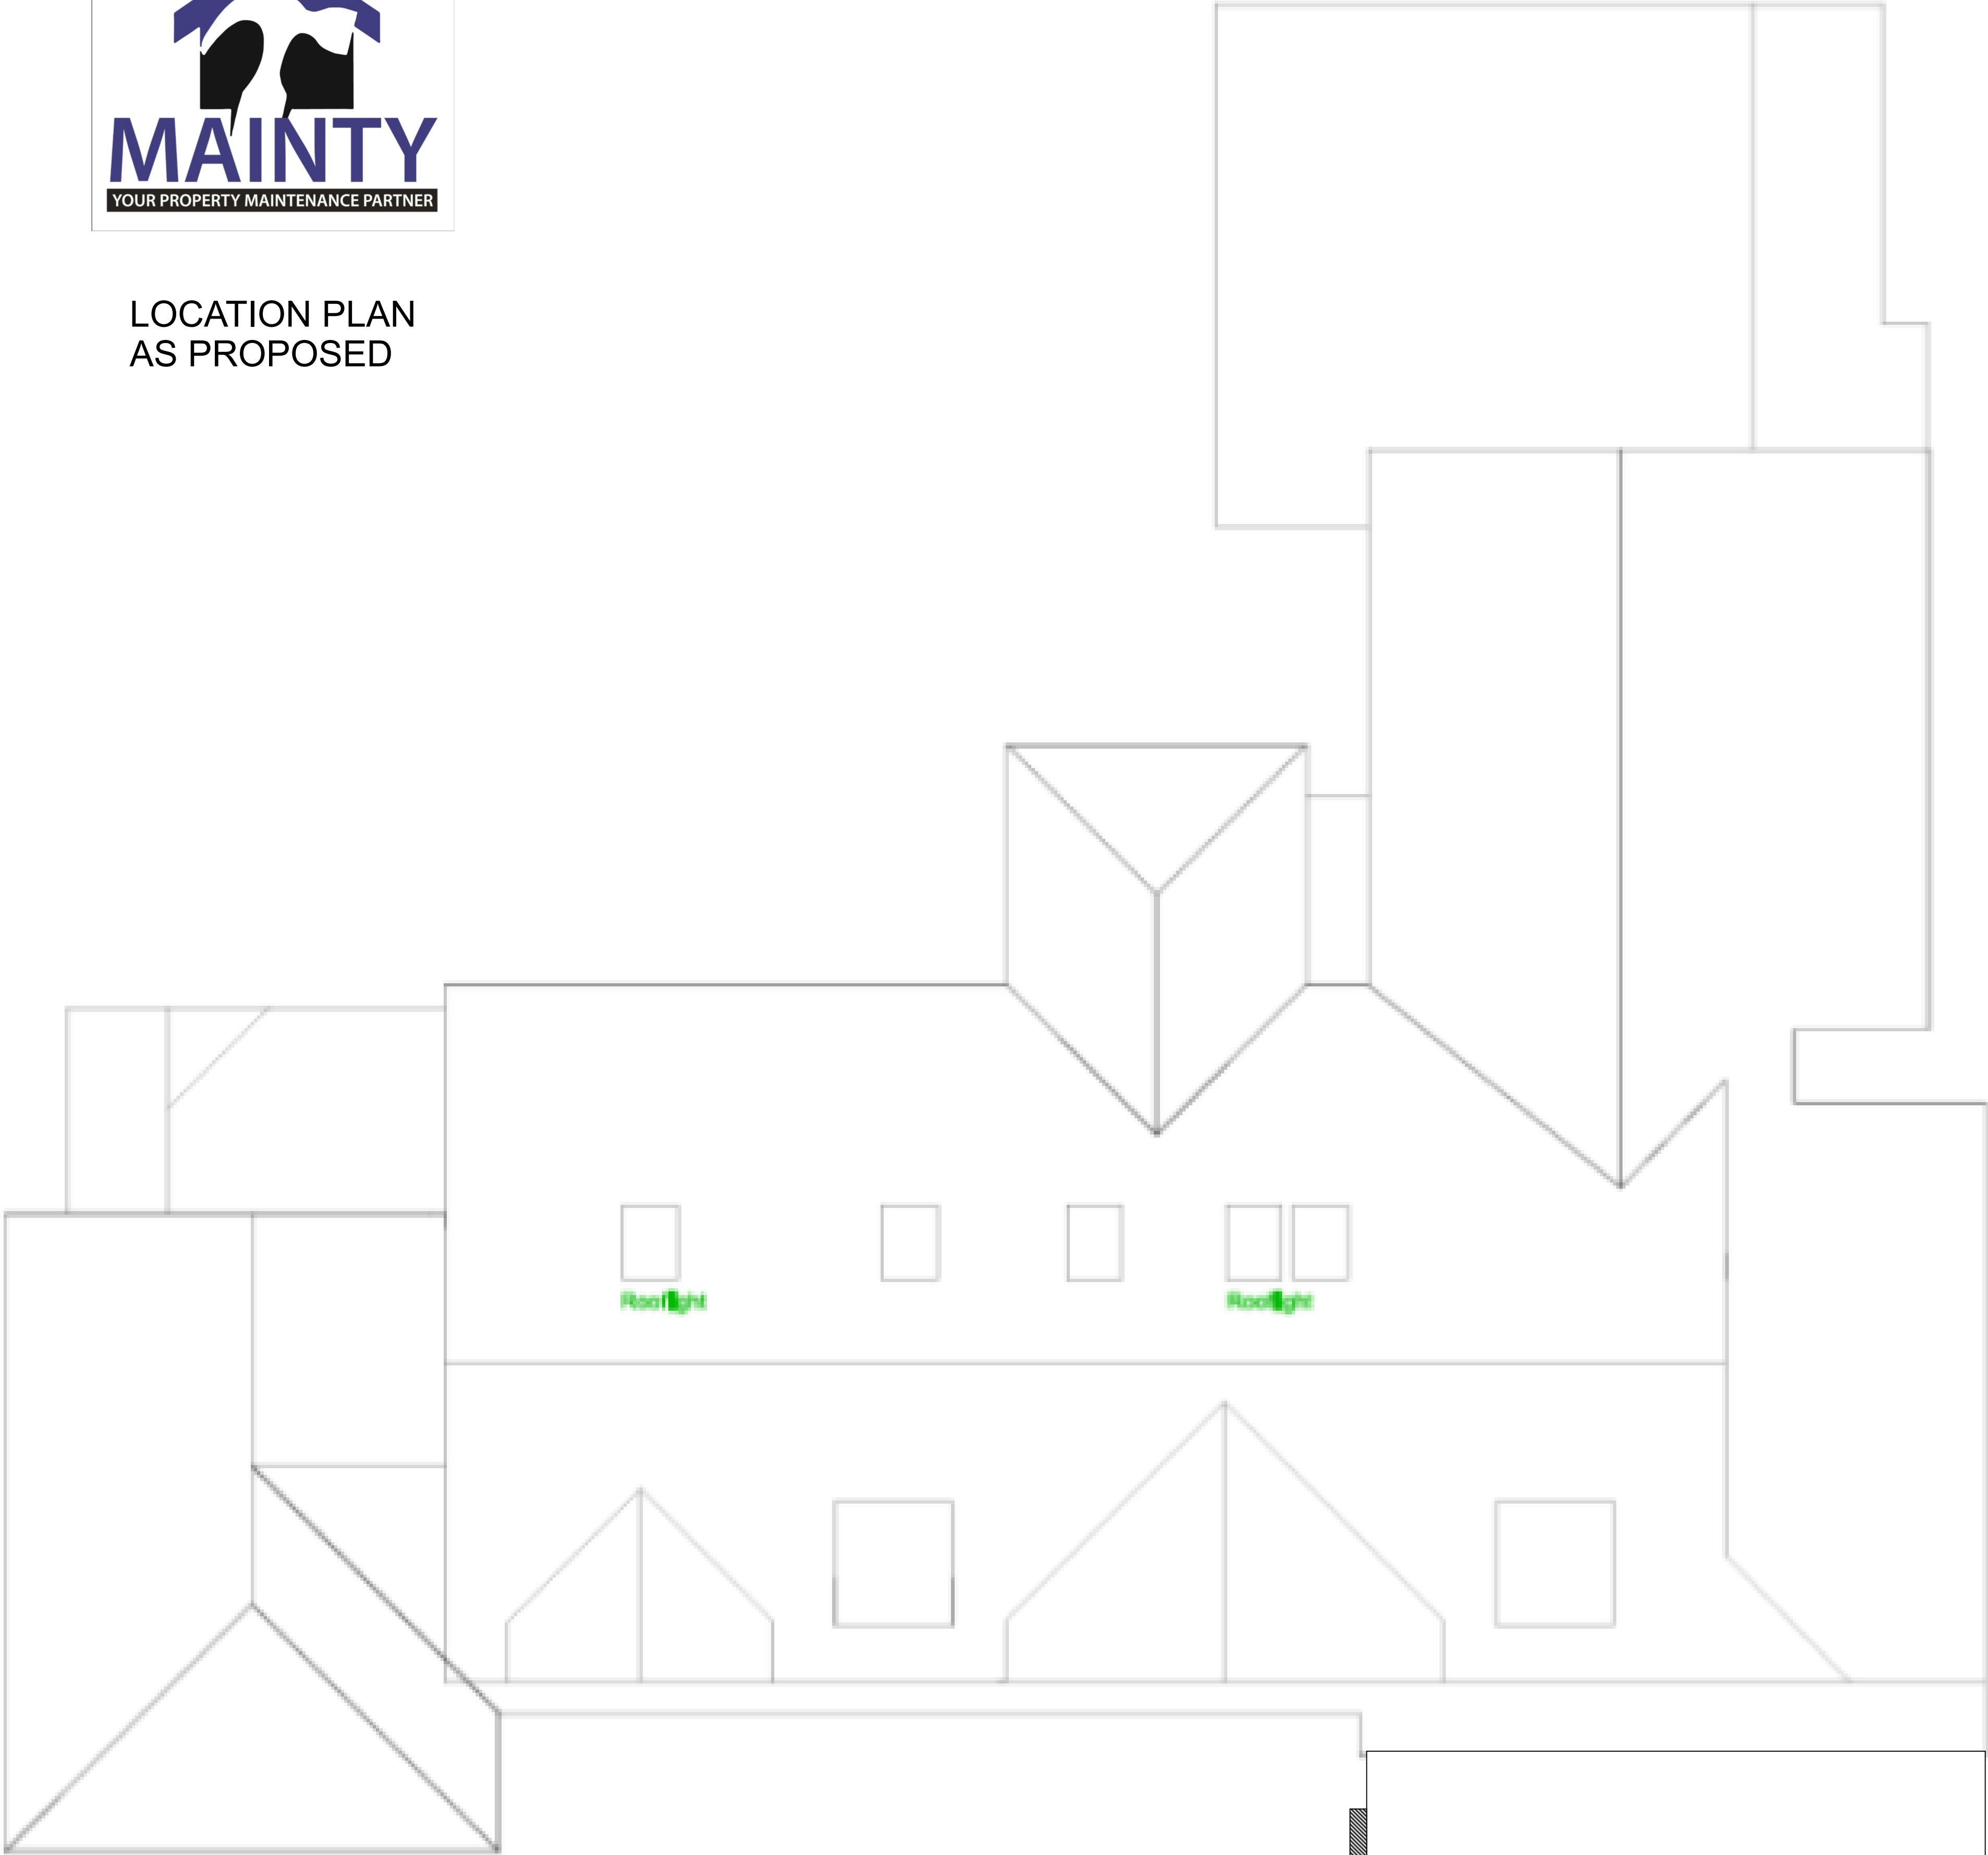

ELECTRIC GATES
(REMOTE)

5.34


5.34

Existing entrance & Dropped Kerb


301.438



Elevations - Existing

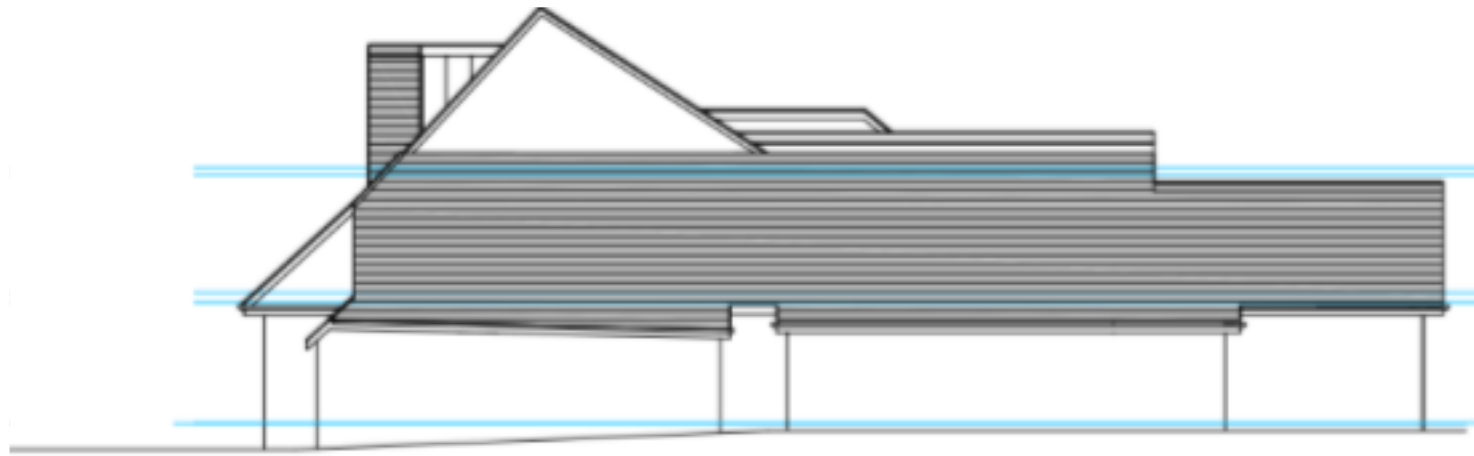

East Elevation - Existing

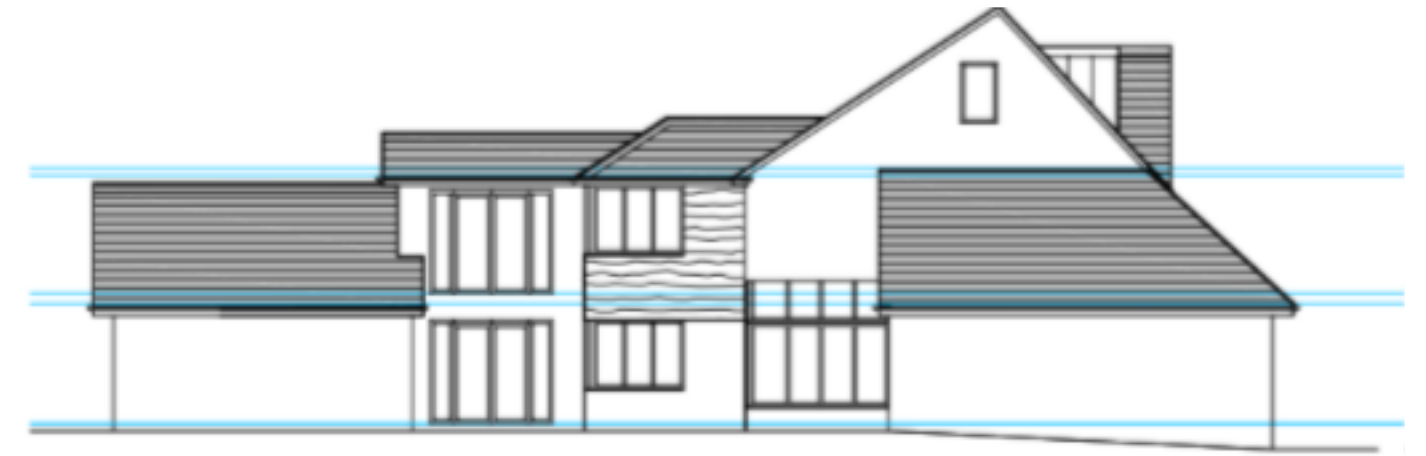


West Elevation - Existing



South Elevation -
Existing



ELEVATIONS PROPOSED

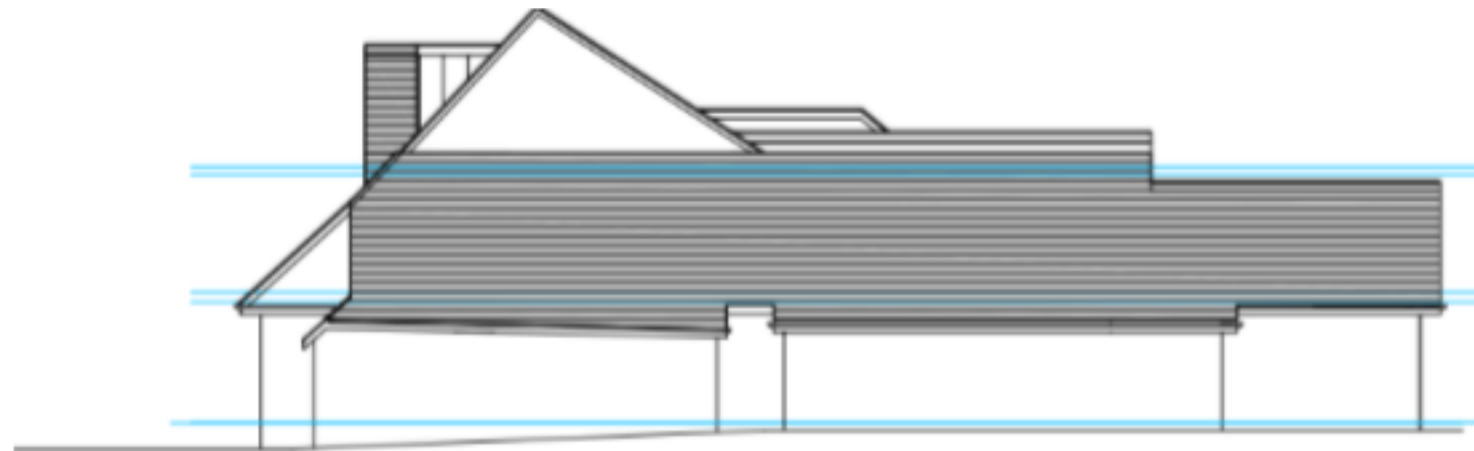

East Elevation - Proposed



West Elevation - Proposed

Original garage doors removed, garage extended outward by +3000mm
Garage door entrance moved from frontage, to west elevation and driveway adjusted

All materials to match existing property style and design



South Elevation - Proposed

SITE LOC PLAN EXISTING



SWALLOWS CHASE
SITE LOCATION PLAN 1:1250 SCALE.