


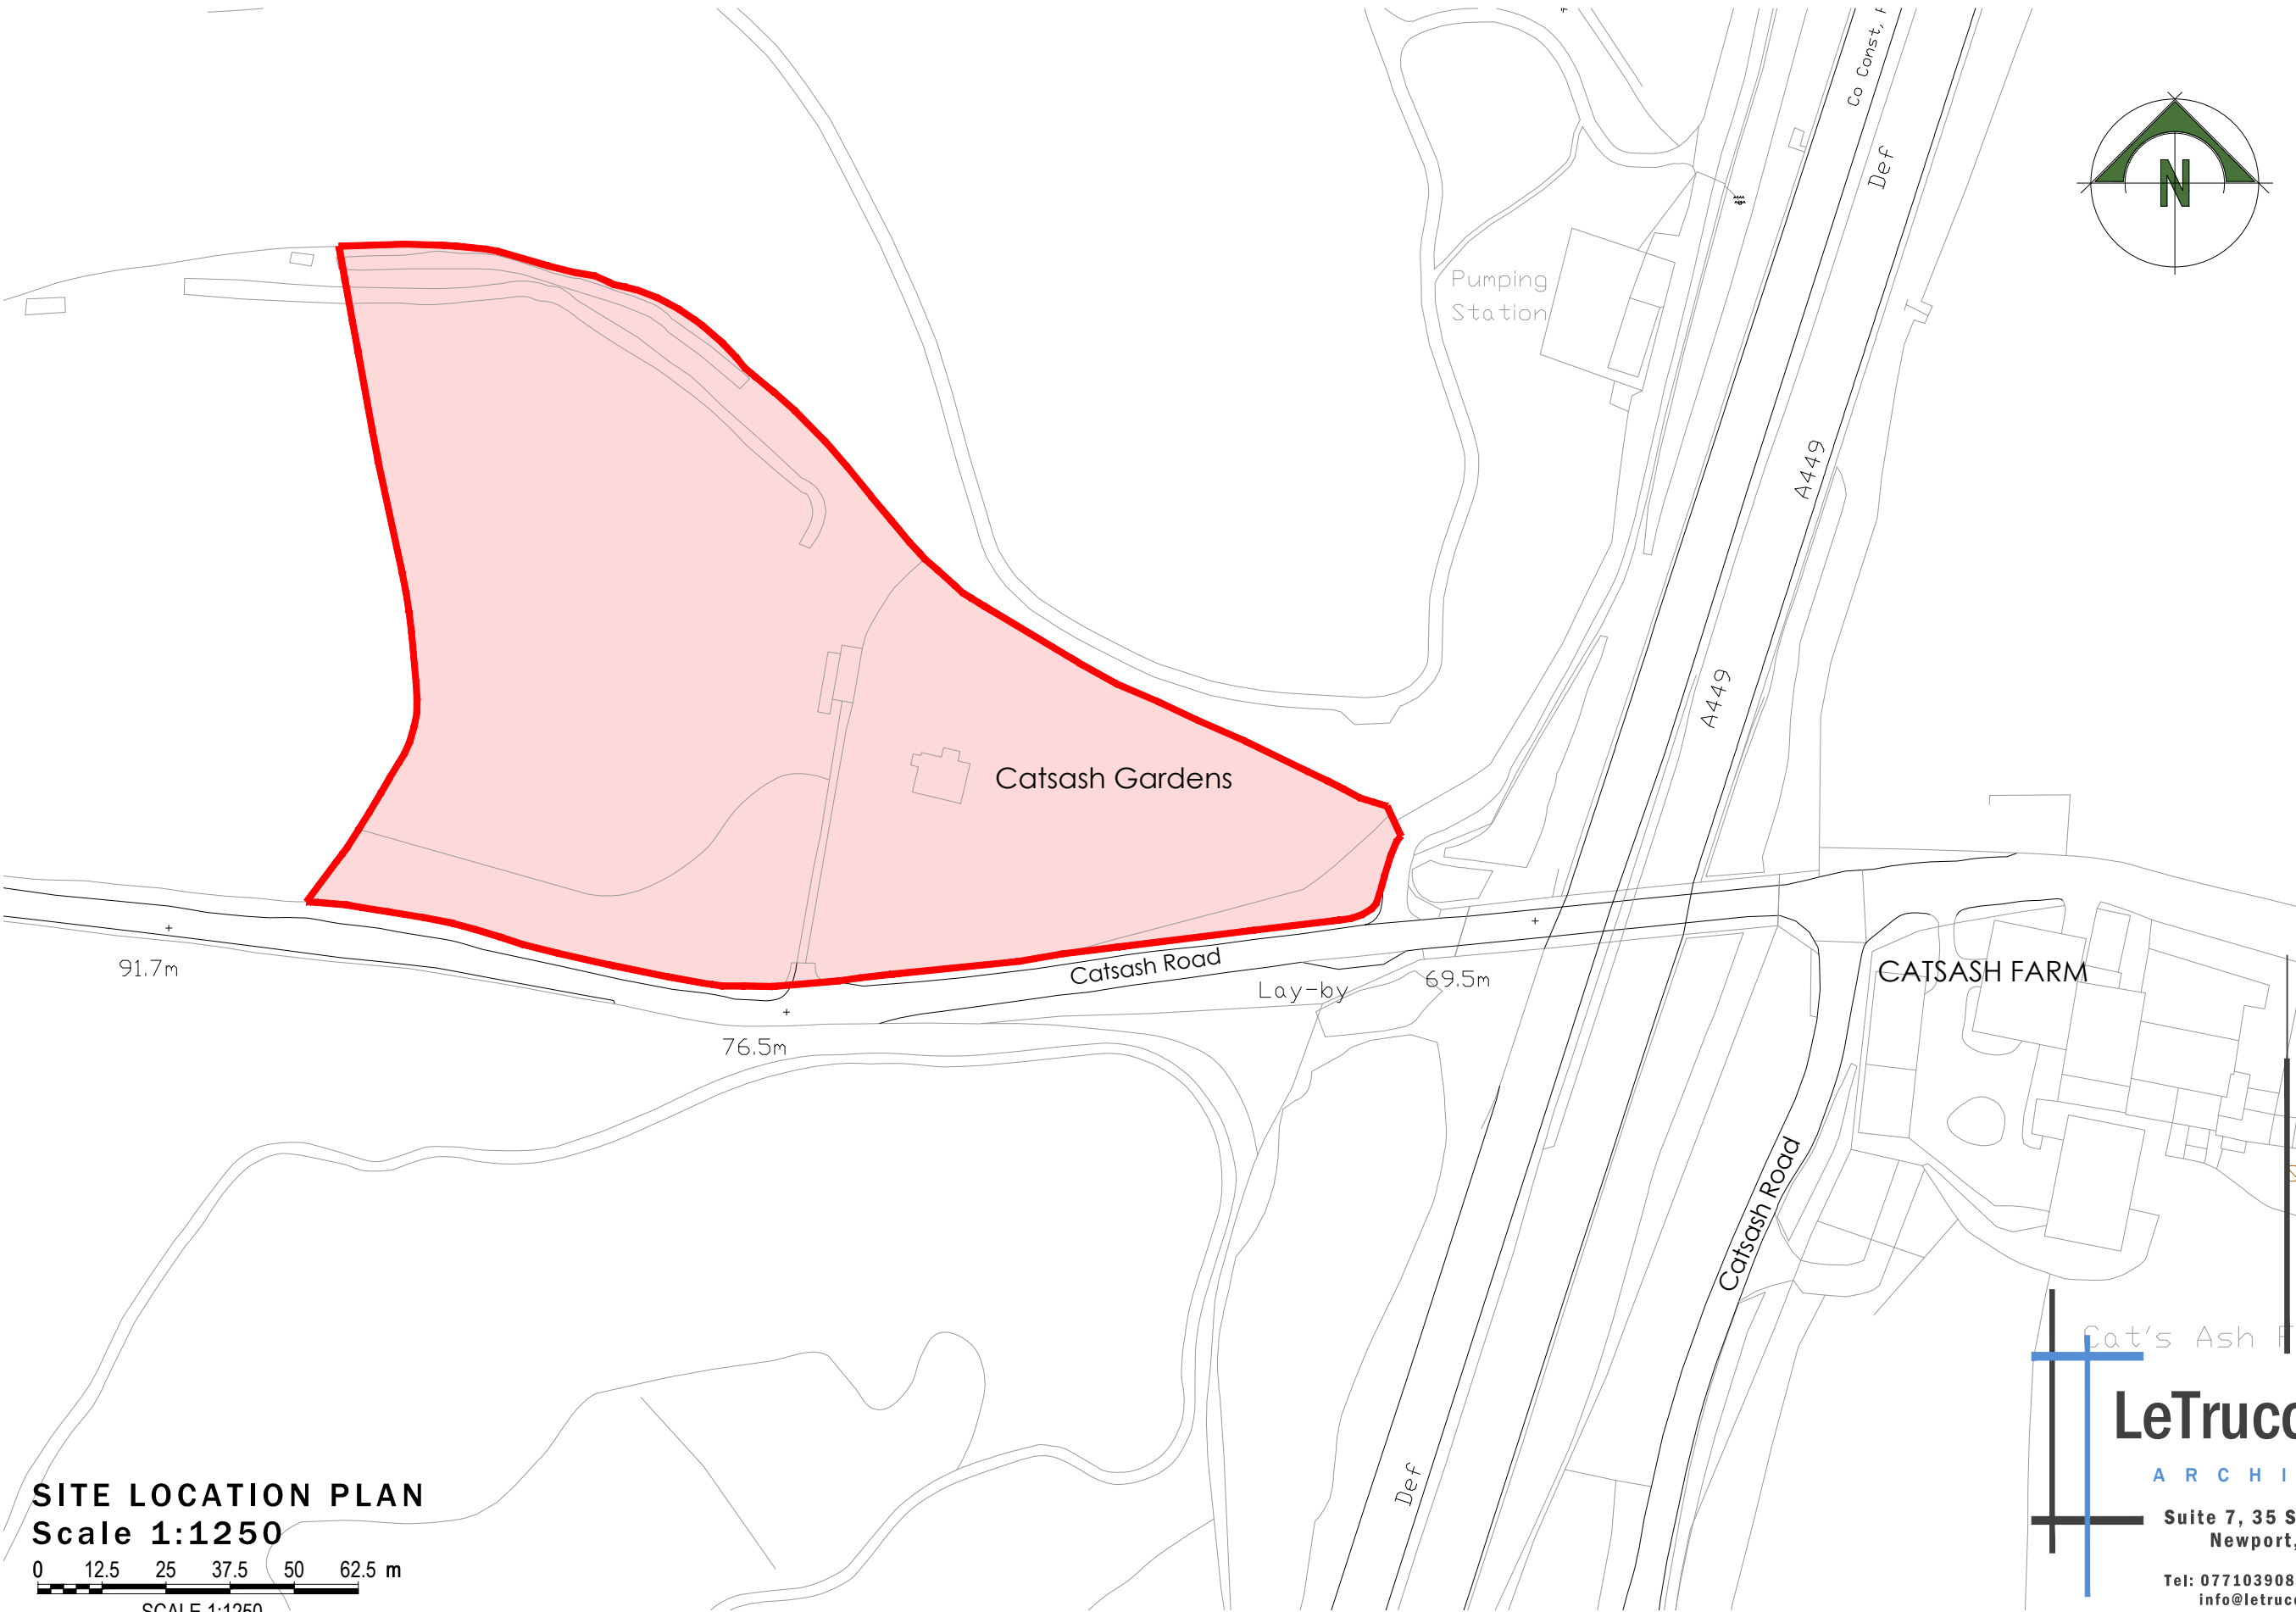

SITE LOCATION PLAN
Scale 1:1250

0 12.5 25 37.5 50 62.5 m
SCALE 1:1250



LeTruccodesign
ARCHITECTURE

Suite 7, 35 Stow Park Circle
Newport, NP20 4HF

Tel: 07710390800 / 07710390801
info@letruccodesign.co.uk
www.letruccodesign.co.uk

Drawing Purpose
PLANNING

Client	Drawing No	Scale	Revision	Revisions
Mr and Mrs Odwyer	LT2219.00.01	1:1250@A3		
Job Title	Drawing Title	Date	Checked	
Catsash Gardens, Catsash	Site Location Plan	March 24	KML	

Do not scale from this drawing.
The users of this drawing shall check all dimensions & report all errors and omissions to LeTrucco Design.

This drawing is copyright. It must not be copied, used or disclosed to third parties without prior permission of LeTrucco Design.