




Andy Jackson
15 Manor Park
Newport
NP10 8SA

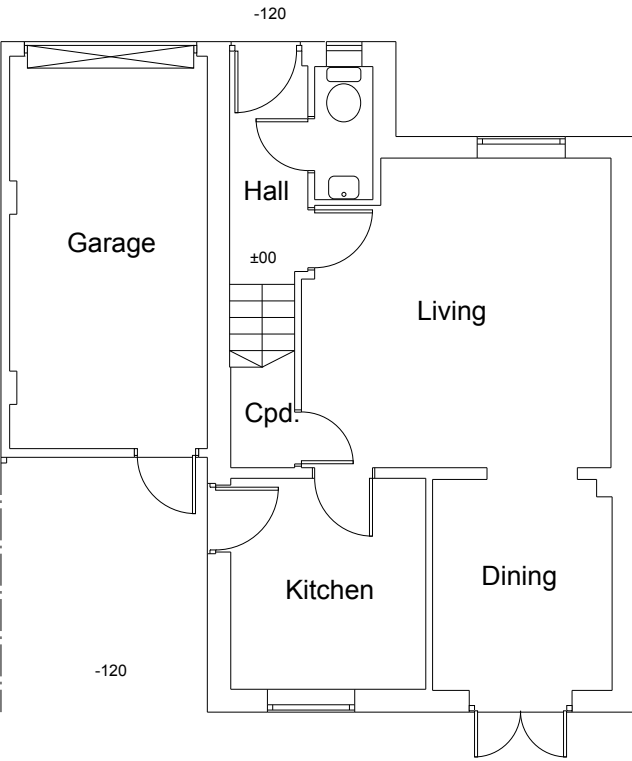

Side Extension/Annex
25th September, 2025
Dimensions in MM Scale: 1:100 Size: A3
Contractor to set out and take site dimensions
SCALE FROM THIS DRAWING FOR PLANNING PURPOSES ONLY
Drawings: Laurence Clarke
Tel: 02920 168 739
Mob: 07970 86 22 81
info@plan-itdesigner.co.uk

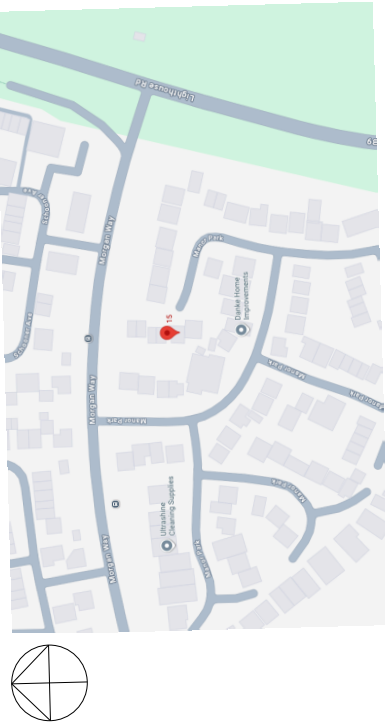

Ground Floor

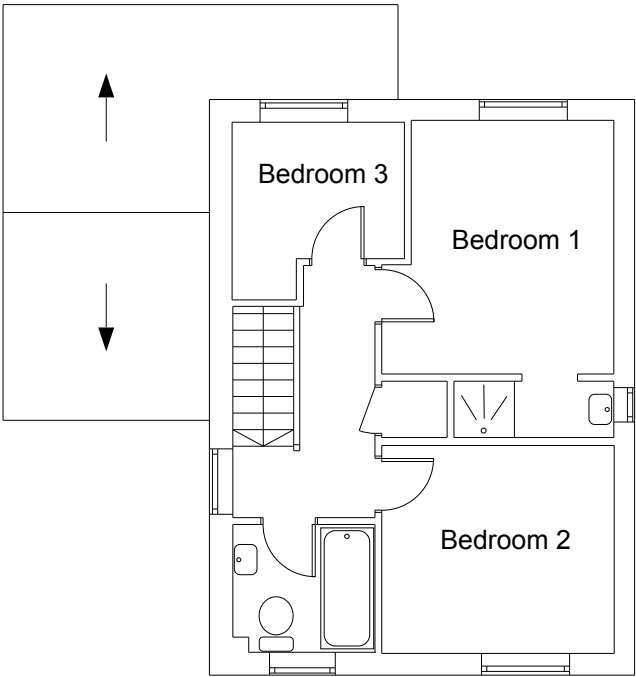


First Floor

Structural Specifications to be confirmed with Structural Engineer

Build Over Sewer Agreement tba if necessary
following confirmation sewer/drain locations

Party Wall Notices to be served where necessary
in line with statutory guidelines & timescales

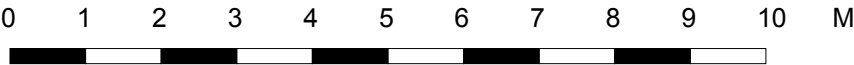


Andy Jackson
15 Manor Park
Newport
NP10 8SA



Side Extension/Annex
25th September, 2025
Dimensions in MM Scale: 1:100 Size: A3
Contractor to set out and take site dimensions
SCALE FROM THIS DRAWING FOR PLANNING PURPOSES ONLY
Drawings: Laurence Clarke
Tel: 02920 168 739
Mob: 07970 86 22 81
info@plan-itdesigner.co.uk



East (front)

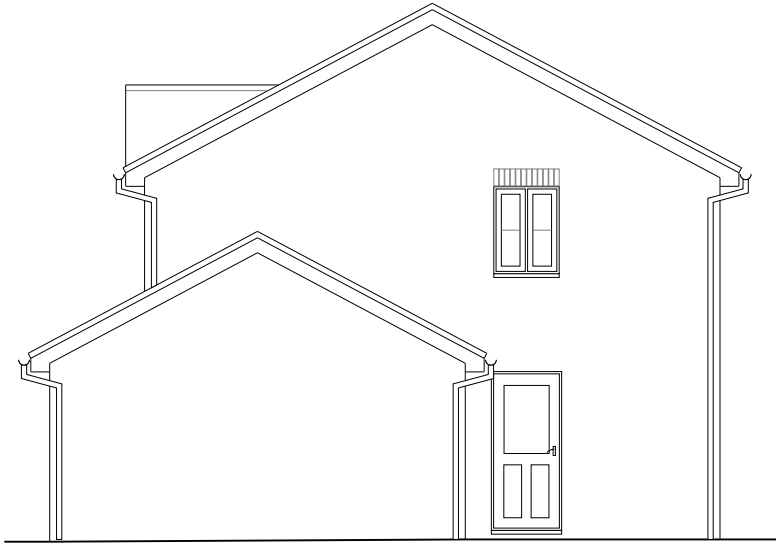


North (side)



West (rear)

Structural Specifications to be confirmed with Structural Engineer

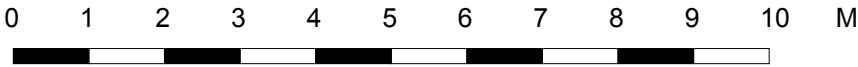

Elevations (existing)
Dwg. No: PDMP1525-206

Andy Jackson
15 Manor Park
Newport
NP10 8SA



Side Extension/Annex

25th September, 2025

Dimensions in MM Scale: 1:100 Size: A3

Contractor to set out and take site dimensions


SCALE FROM THIS DRAWING FOR PLANNING PURPOSES ONLY

Drawings: Laurence Clarke

Tel: 02920 168 739


Mob: 07970 86 22 81

info@plan-itdesigner.co.uk

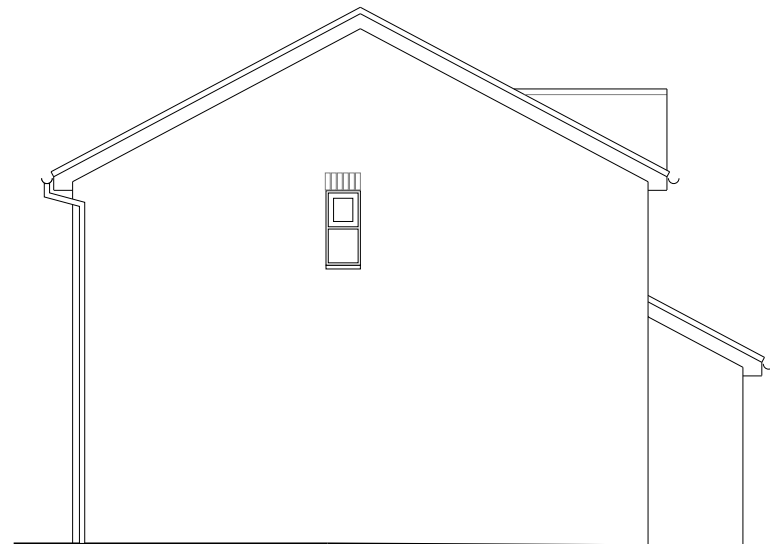

South (side)

Structural Specifications to be confirmed with Structural Engineer

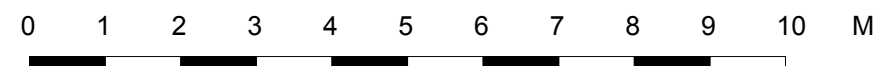

Elevations (existing)
Dwg. No: PDMP1525-207