



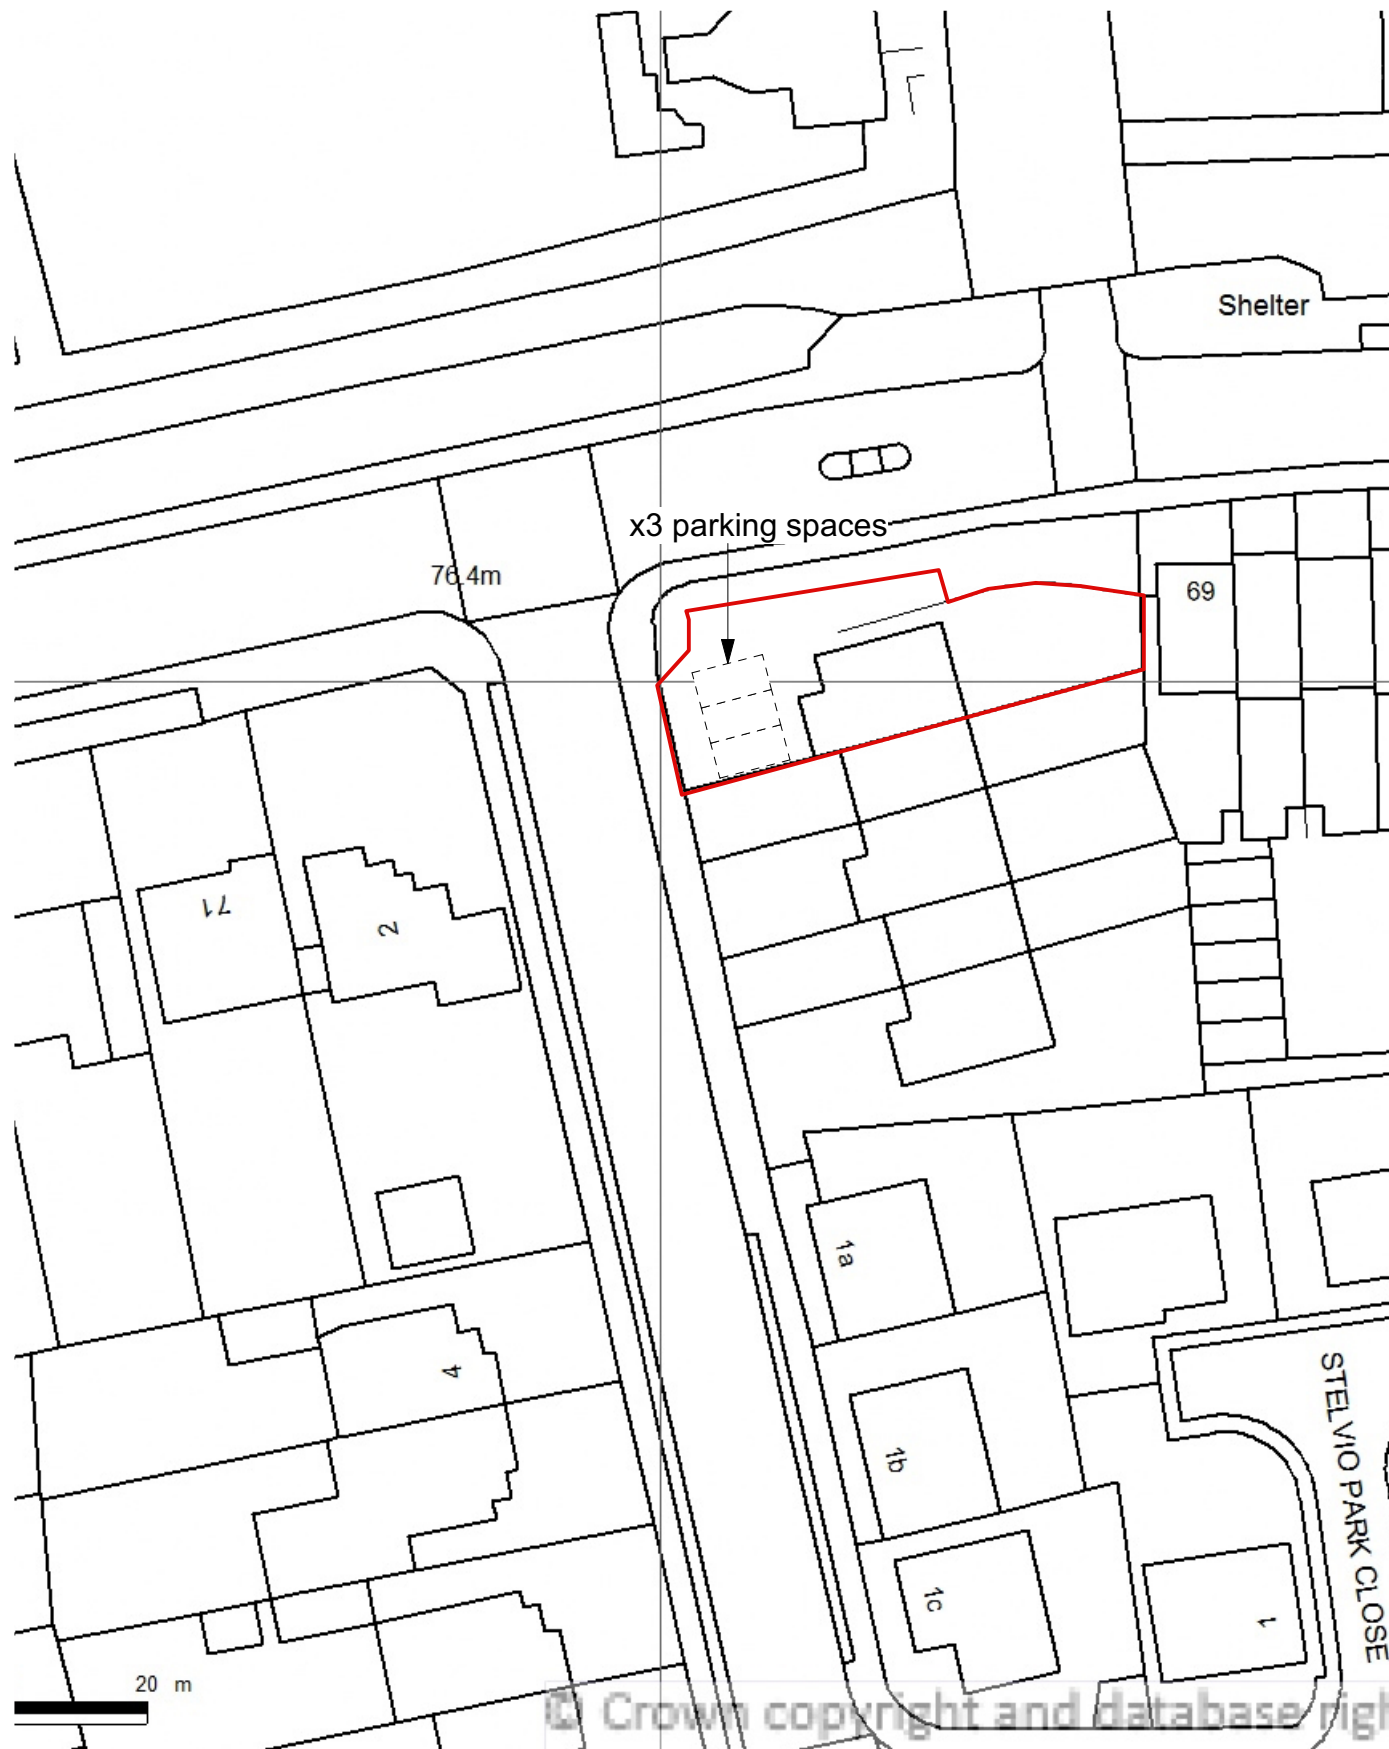

Streetwise™

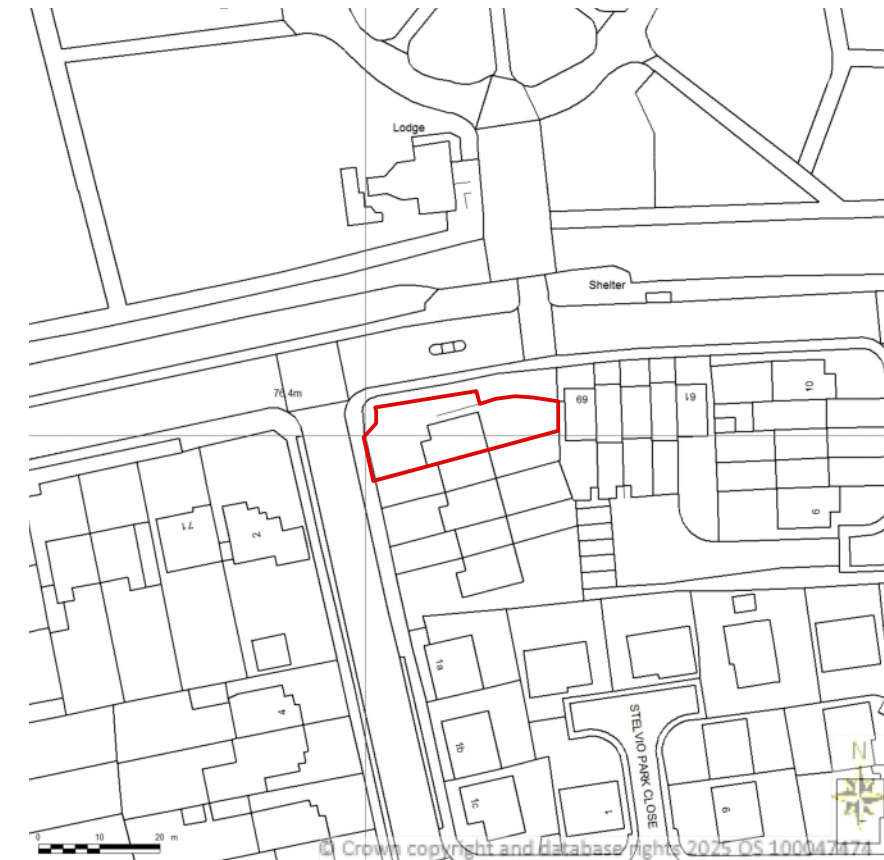


SITE LOCATION PLAN
 AREA 2 HA
 SCALE: 1:1250 on A4
 CENTRE COORDINATES: 329715 , 187400



Supplied by Streetwise Maps Ltd
www.streetwise.net
 Licence No: 100047474
 09:35:21 28/08/2025

North

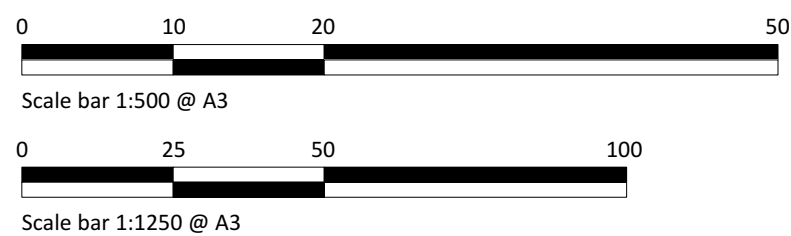

Skerryvore Designs Ltd
skerryvoredesigns.co.uk

Phone **01633 897922**
 Mobile **07816 934352**
contact@skerryvoredesigns.co.uk

JOB	Wentworth Hills,
TITLE	Stelvio Park Drive,
	Newport,
	NP20 3EL

DRAWING	
TITLE	Block and Location plan

DRAWING No.	SD1125-00
SCALE	1:500 / 1:1250 @ A3
DATE	Aug 2025