



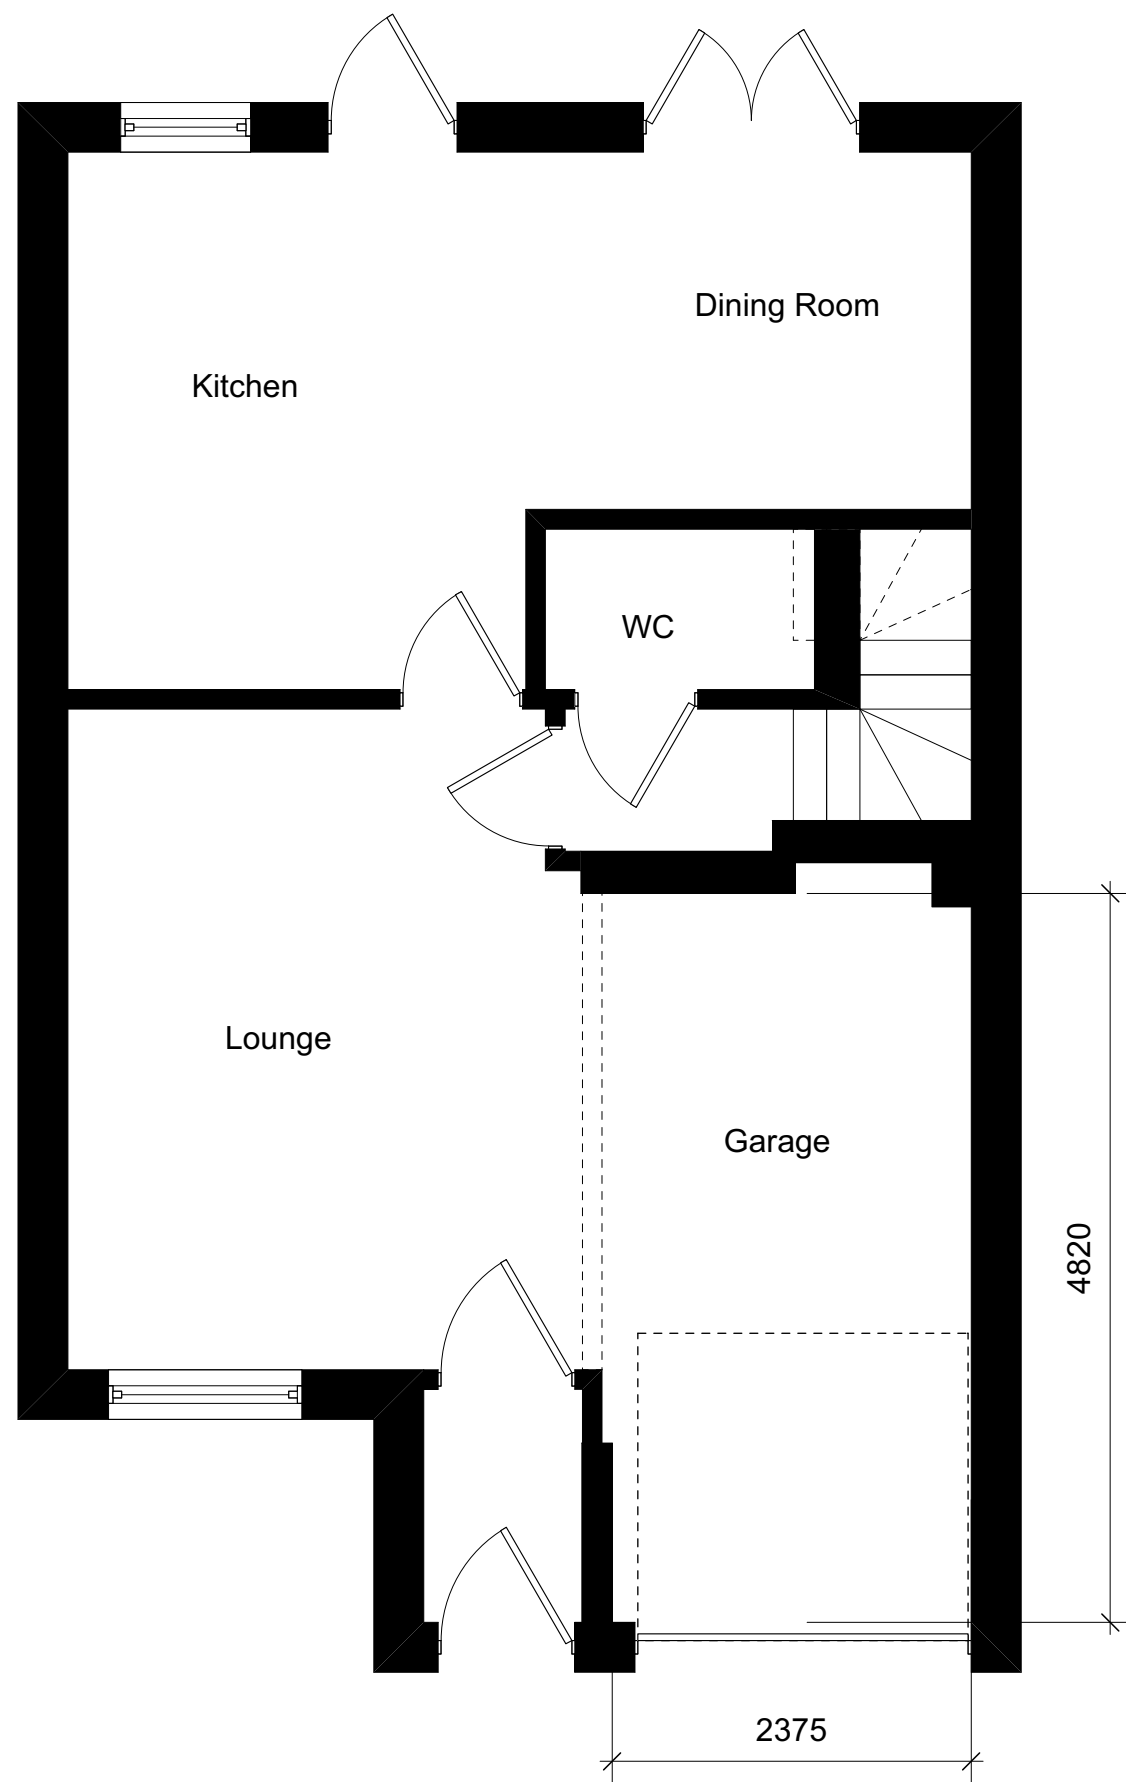


Existing Plan

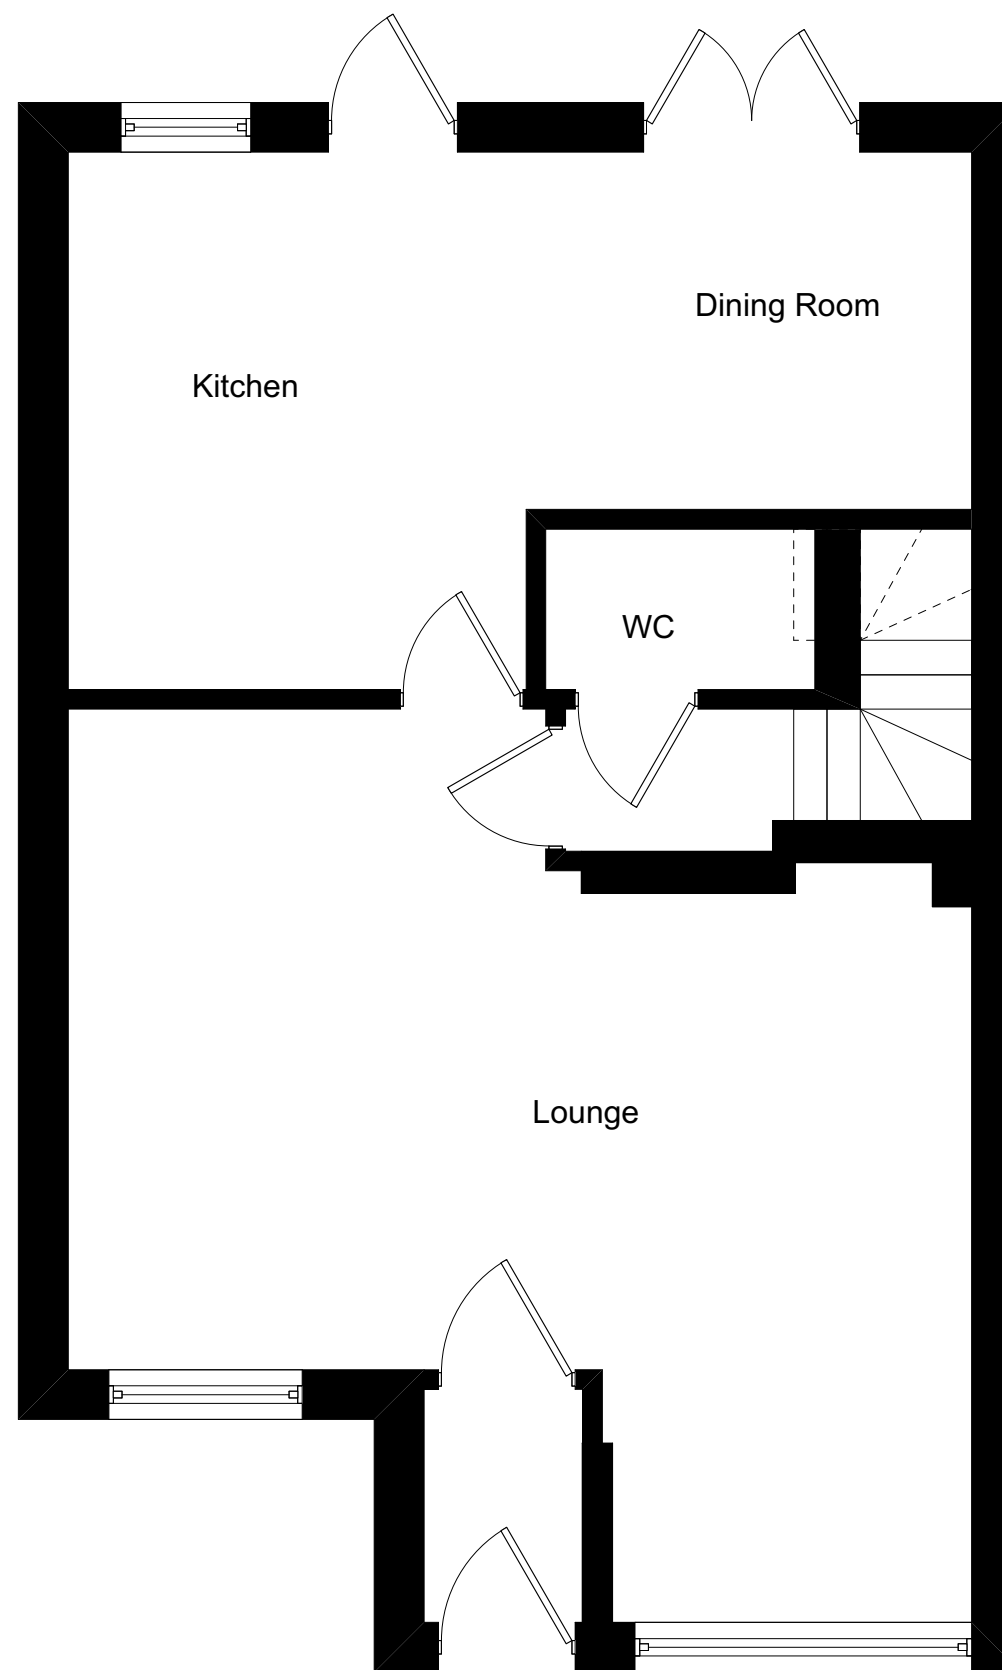

Proposed Plan



Existing Elevation

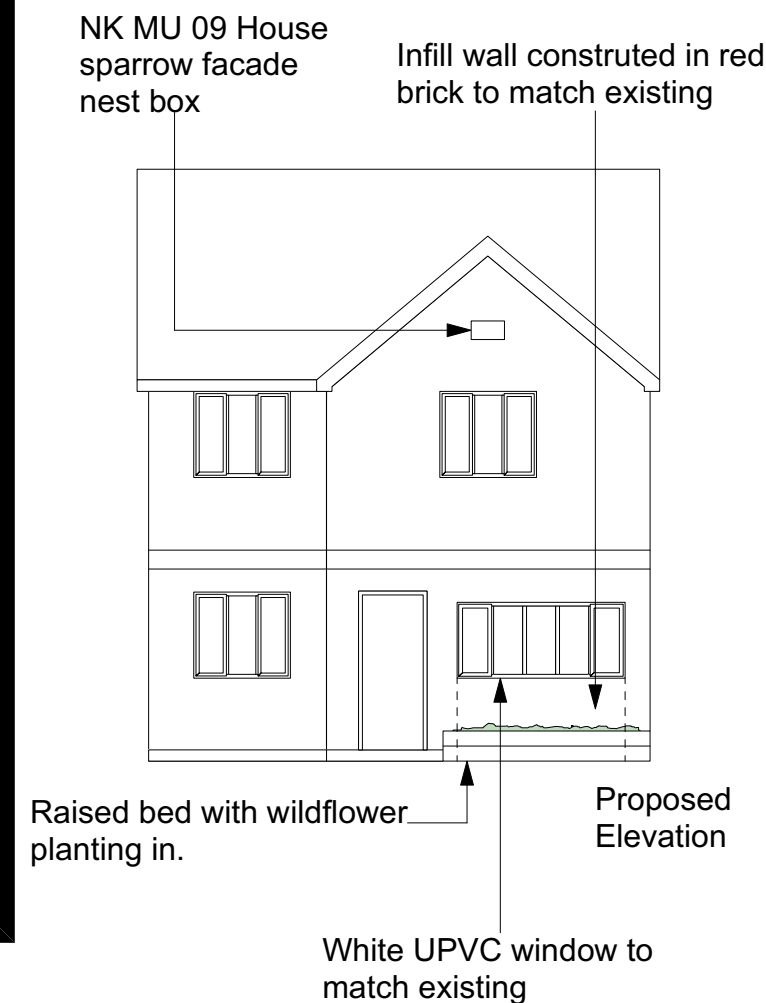

Proposed Elevation

Skerryvore Designs Ltd
skerryvoredesigns.co.uk

Phone **01633 897922**
Mobile **07816 934352**
contact@skerryvoredesigns.co.uk

JOB
TITLE Wentworth Hills,
Stelvio Park Drive,
Newport,
NP20 3EL

DRAWING
TITLE Existing and Proposed
plans and Elevations

DRAWING No. SD1125-01

SCALE 1:50 / 1:100 @ A3

DATE Aug 2025