





FRONT (NORTH) ELEVATION

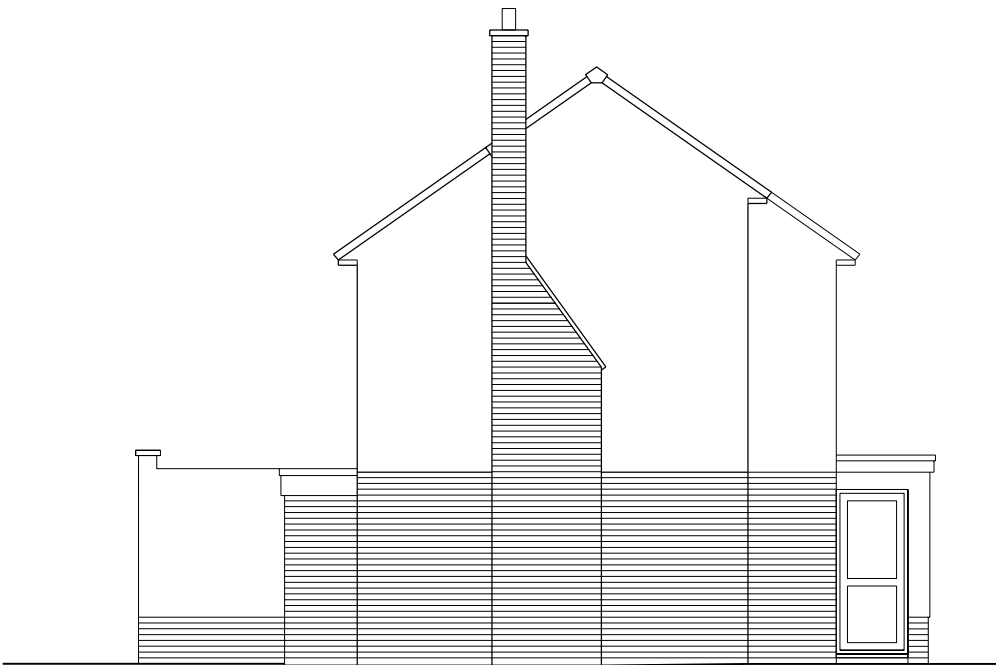

SIDE (WEST) ELEVATION



REAR (SOUTH) ELEVATION

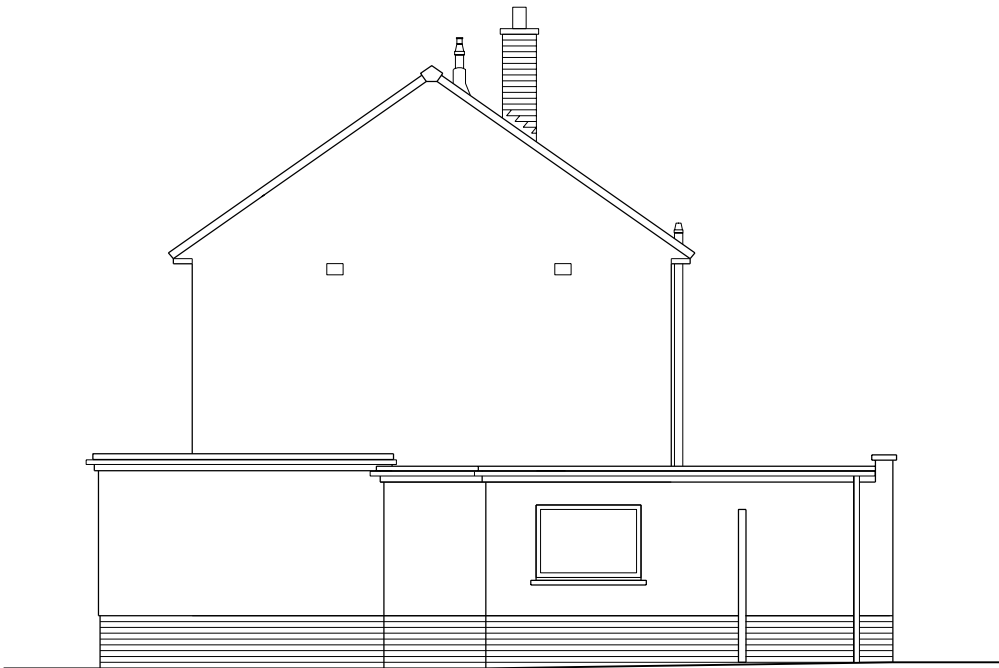

SIDE (EAST) ELEVATION

SCHEDULE OF EXISTING EXTERNAL FINISHES

WALLS:

PLINTH BAND BELOW AND ABOVE DPC - BROWN COLOURED FACING BRICK

WALLS ABOVE DPC BRICK BAND - PEBBLE DASH RENDER

ROOFS:

COLOURED SEGMENTAL RIDGE TILES MATCHING COLOUR OF ROOF TILES

GREY COLOUR FLAT INTERLOCKING CONCRETE ROOF TILES

UPVC SOIL & VENT PIPES THROUGH LEADED ROOF COLLARS

BLACK GRP FLAT ROOF COVERINGS

BROWN PAINTED TIMBER FASCIAS TO FRONTAGE FLAT ROOFS

WHITE UPVC FASCIAS AND BARGEBOARDS TO PITCHED ROOFS

WHITE UPVC FASCIAS TO SIDE/REAR FLAT ROOFS

BROWN FACING BRICK CHIMNEYS

WINDOWS:

WHITE UPVC WINDOWS AND CONCRETE CILLS


DOORS:

DARK BROWN TIMBER FRONT ENTRANCE DOOR

ELSEWHERE WHITE UPVC ENTRANCE DOORWAYS

RAINWATER GOODS:

COLOURED UPVC GUTTERS AND DOWNPIPES (SQUARELINE PROFILE)

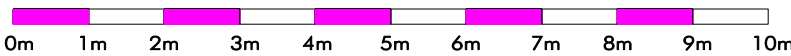

NOTES All dimensions are in millimetres unless stated otherwise. All discrepancies must be reported to the Client MIKE YEARSLEY COPYRIGHT 2024					PROJECT 25, Caerphilly Road, Bassaleg, Newport	
					CLIENT Judith Willetts	
					DRAWING TITLE EXISTING ELEVATIONS	
DRAWN	DATE 03.24	SCALE 1:100 @ A3 1:50 @ A1	DRWG NO. 542-E-02	REV		