
1068/08

REVISIONS

Rev:

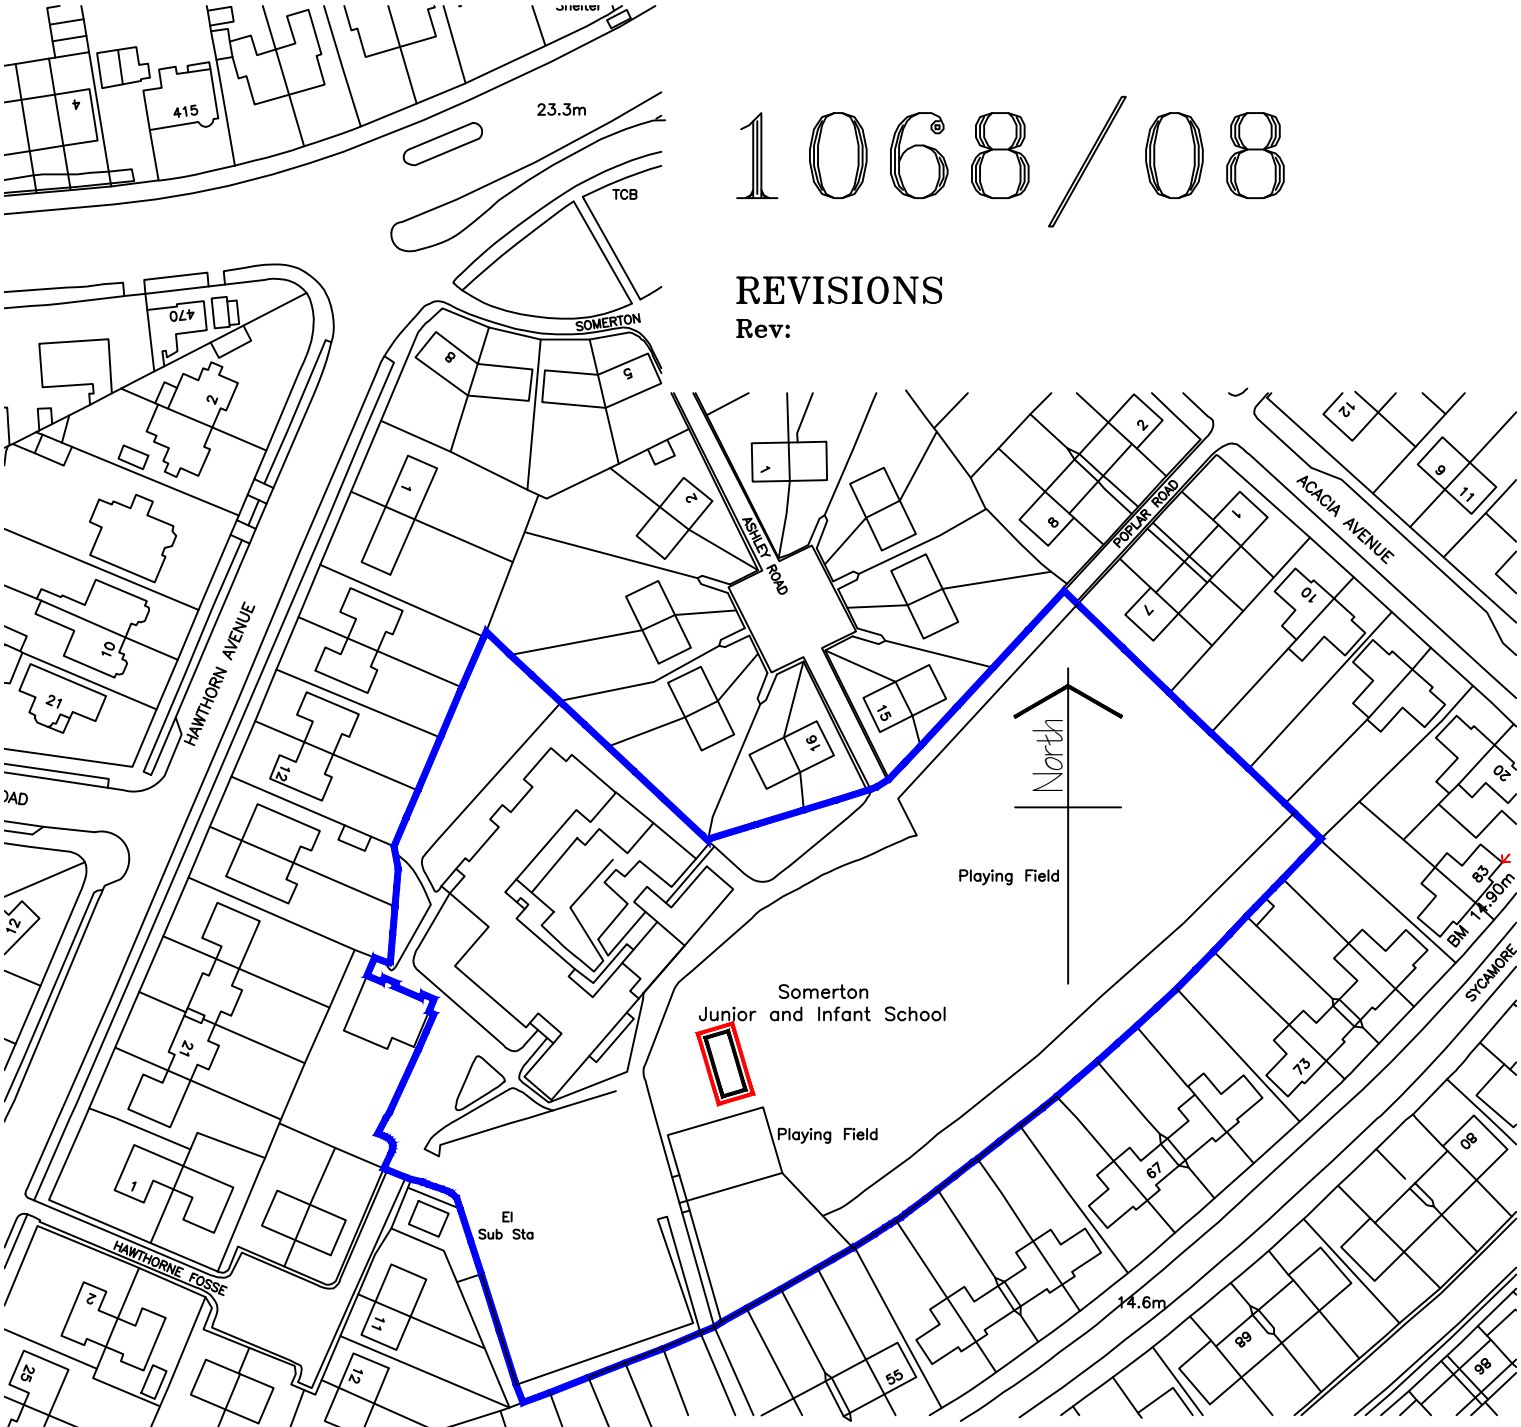

Oriel architects

ORIEL DESIGN LIMITED

The Studio, No. 1, Sycamore Street,
Taffs Well, CF15 7PU

tel: 029 2038 8663 email: info@orielarchitects.co.uk

Registered Architects Project Managers Pennant Cofnestredig

REPLACEMENT OUTBUILDING SOMERTON PRIMARY SCHOOL NEWPORT.

SITE LOCATION PLAN.

Drg No. 1068/08 | Rev: | Scale: 1:1250@A4 | Date: Jan. 2026

DO NOT SCALE THIS DRAWING IS COPYRIGHT