
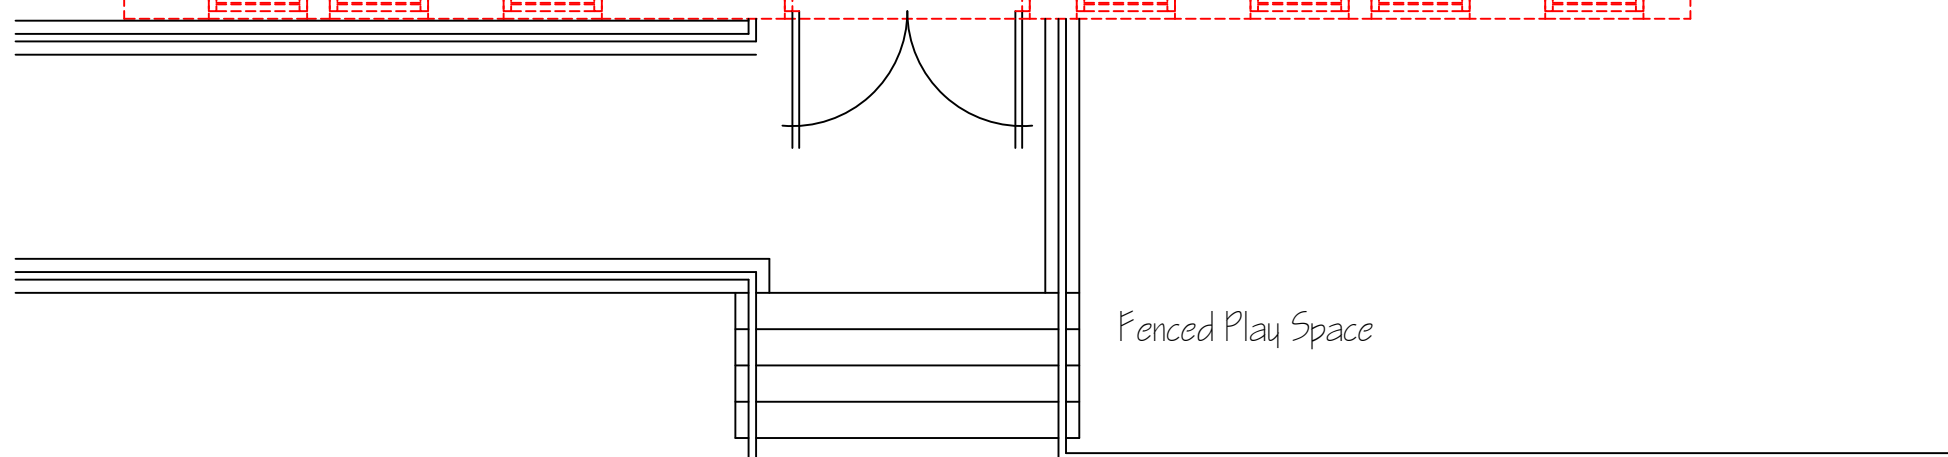
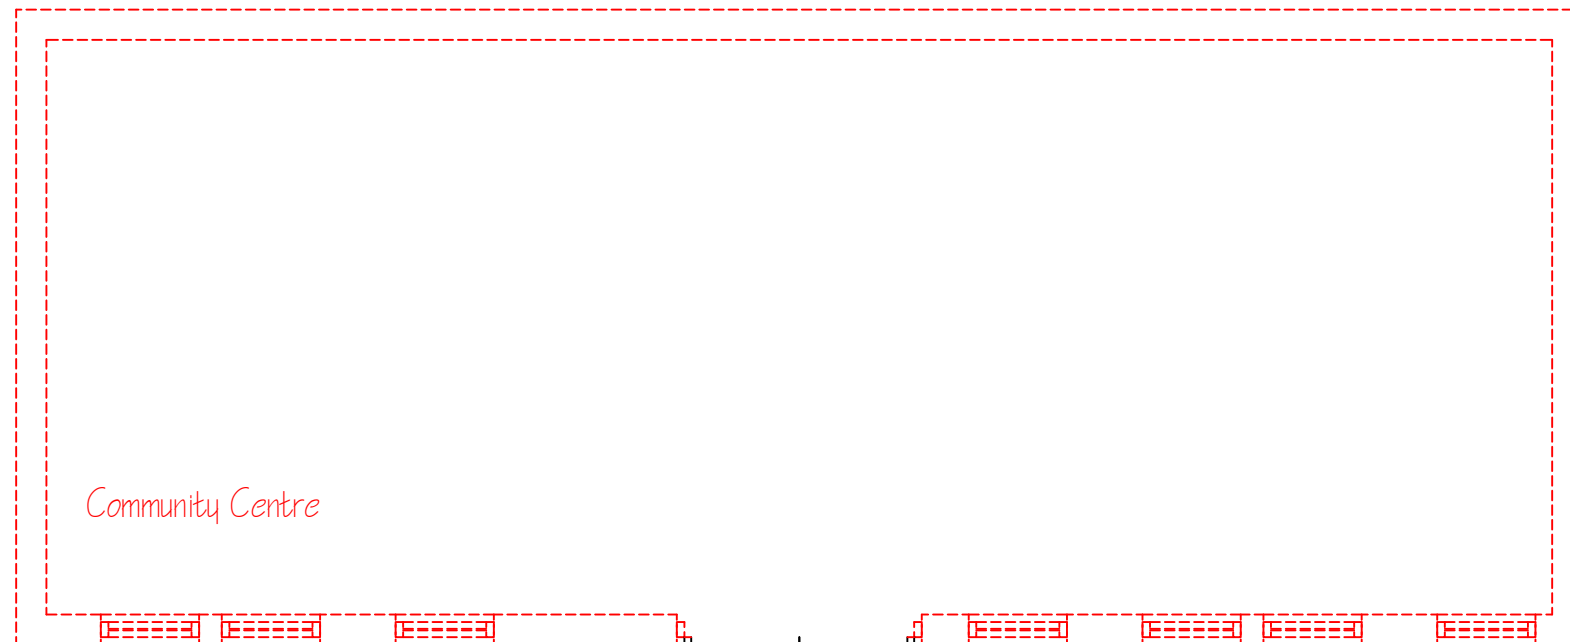


1068/12

REVISIONS

Rev:

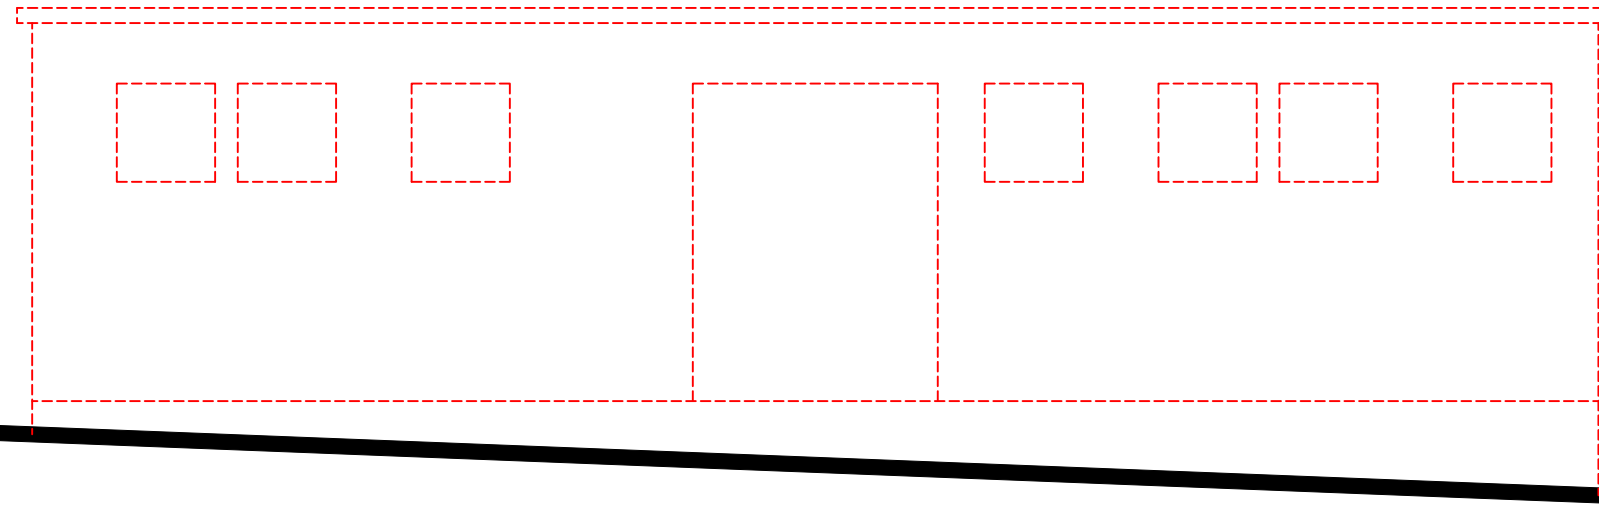

ORIEL DESIGN LIMITED
The Studio, No. 1, Sycamore Street,
Taffs Well, CF15 7PU
tel: 029 2038 8663 email: info@orielarchitects.co.uk

**REPLACEMENT OUTBUILDING
SOMERTON PRIMARY SCHOOL
NEWPORT.**

DEMOUNTABLE DEMOLITIONS

Drg No. 1068/12 | Rev: | Scale: 1:50@A3 | Date: Feb. 2026

DO NOT SCALE THIS DRAWING IS COPYRIGHT