


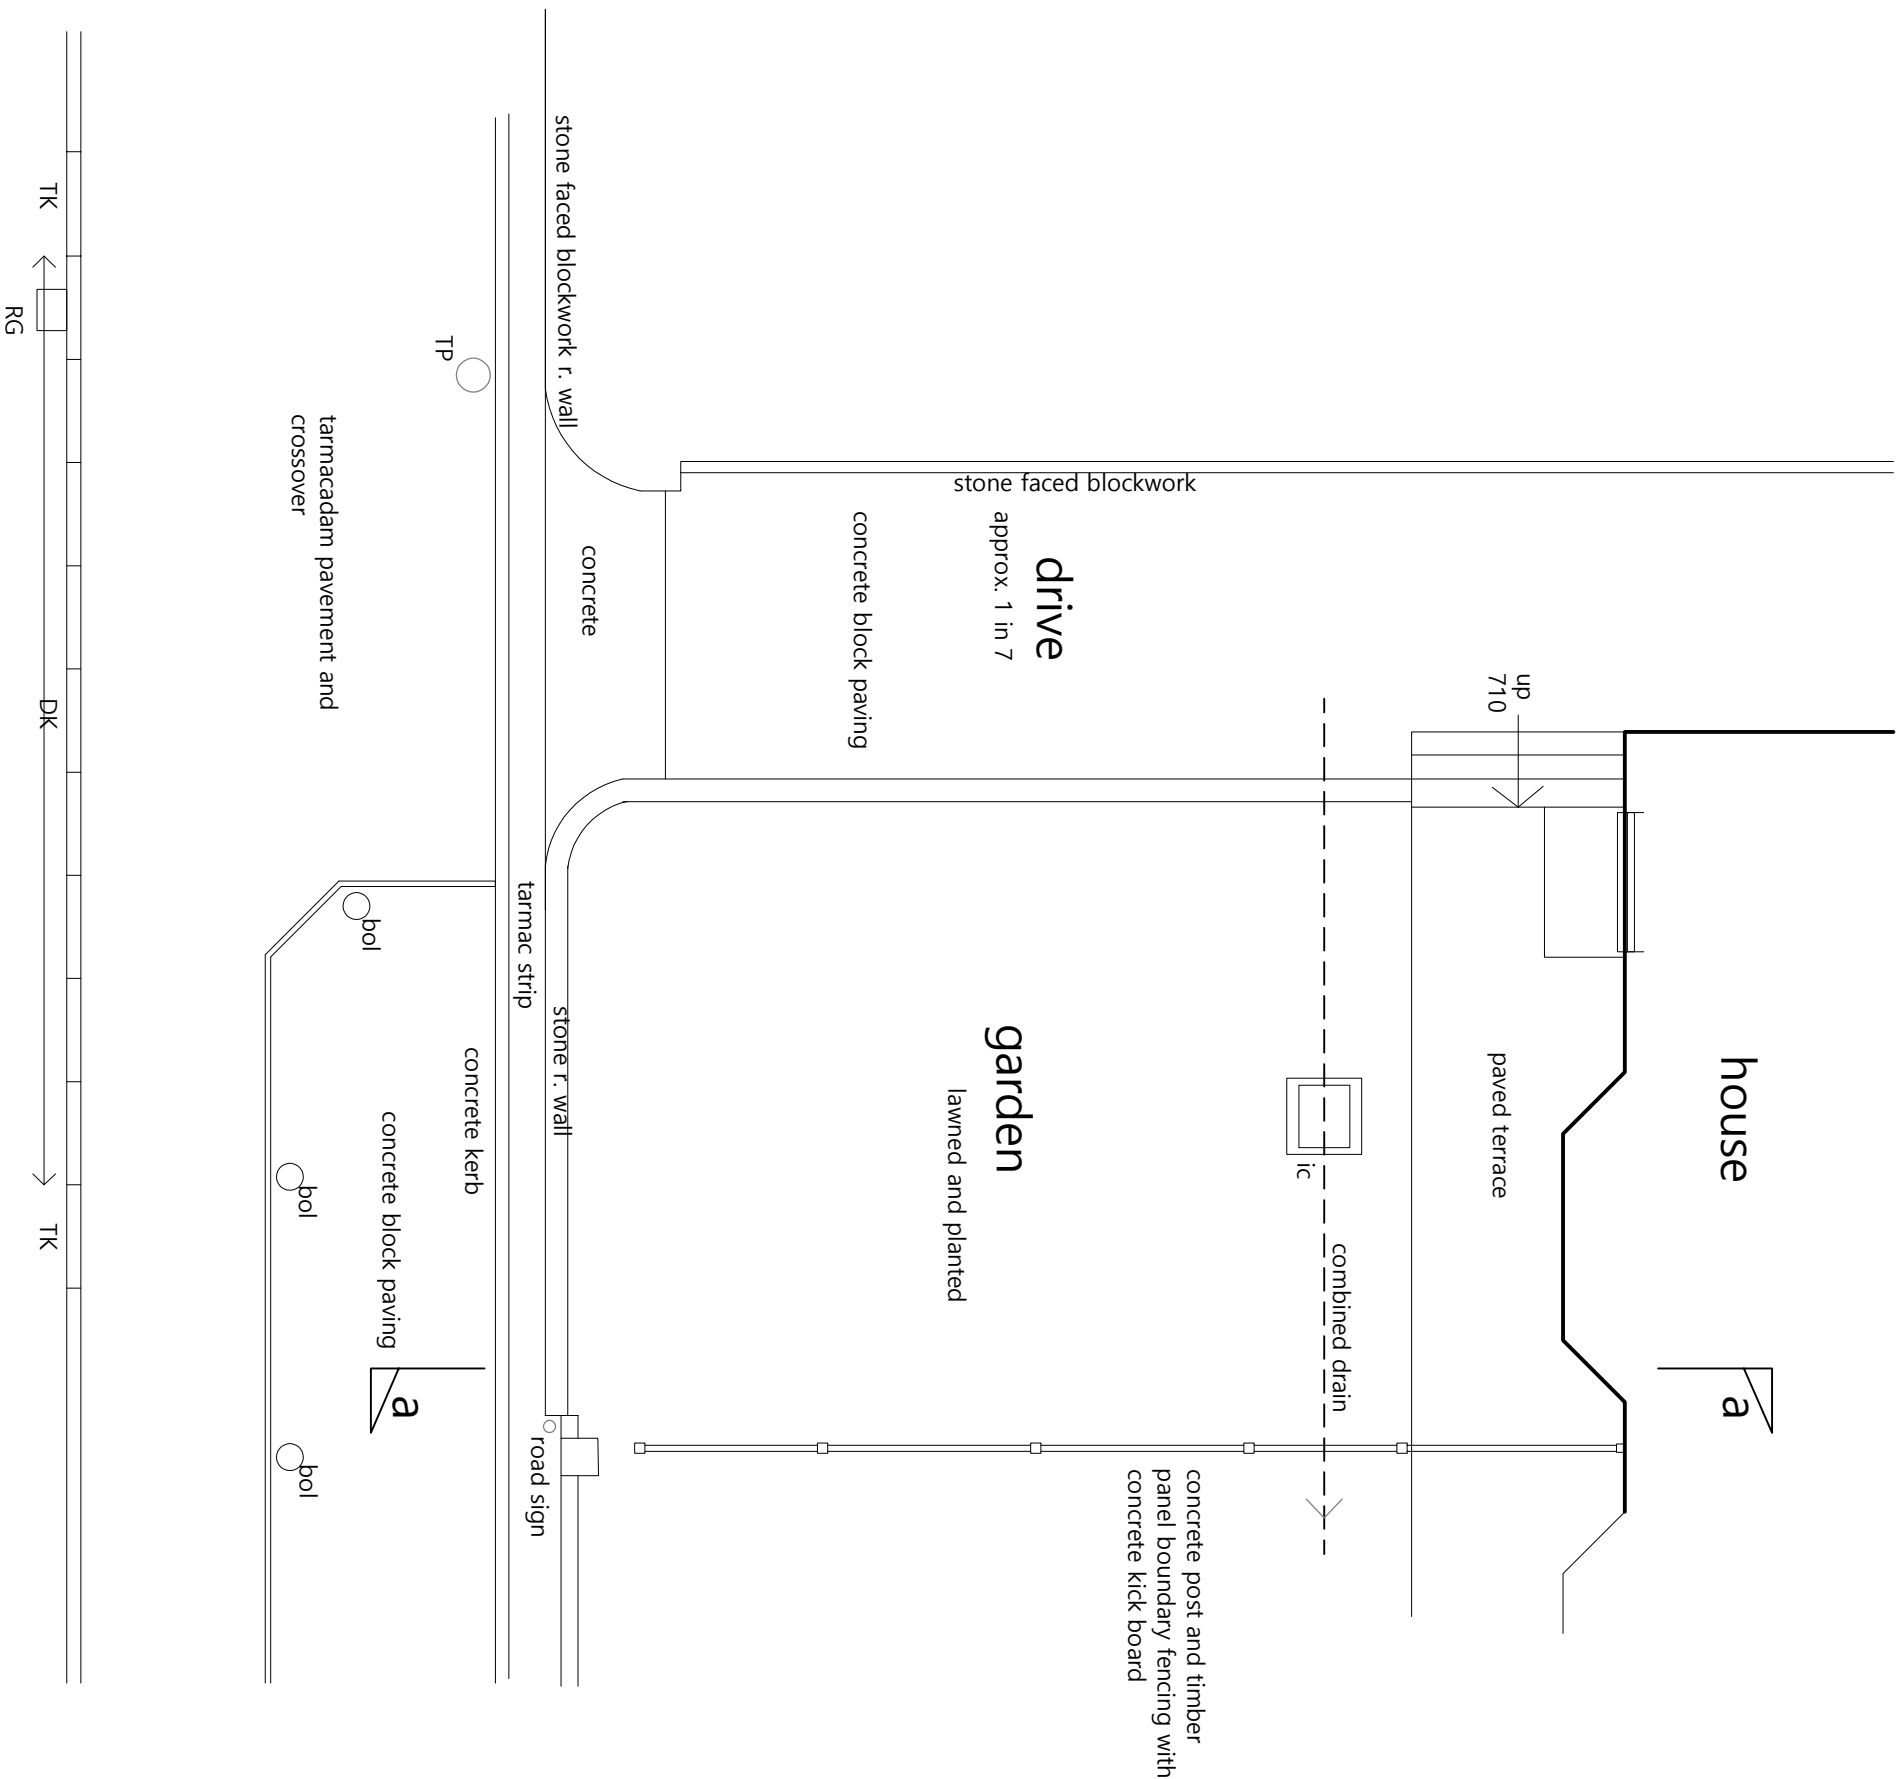

revisions	C. M. Design Architectural, Building and Planning Consultants Stefwc, The Park, Portlpool, Gwent, NP4 8BJ mob. 07811 324628	
drawing	Existing Layout Plan Project	
'Darew', Lodge Road, Caerleon, Newport NP1B 3QX		
scale	1:75@A3	date Sept 25
drawn	cm	
project ref.		
drawing No	SC/E/01	rev