


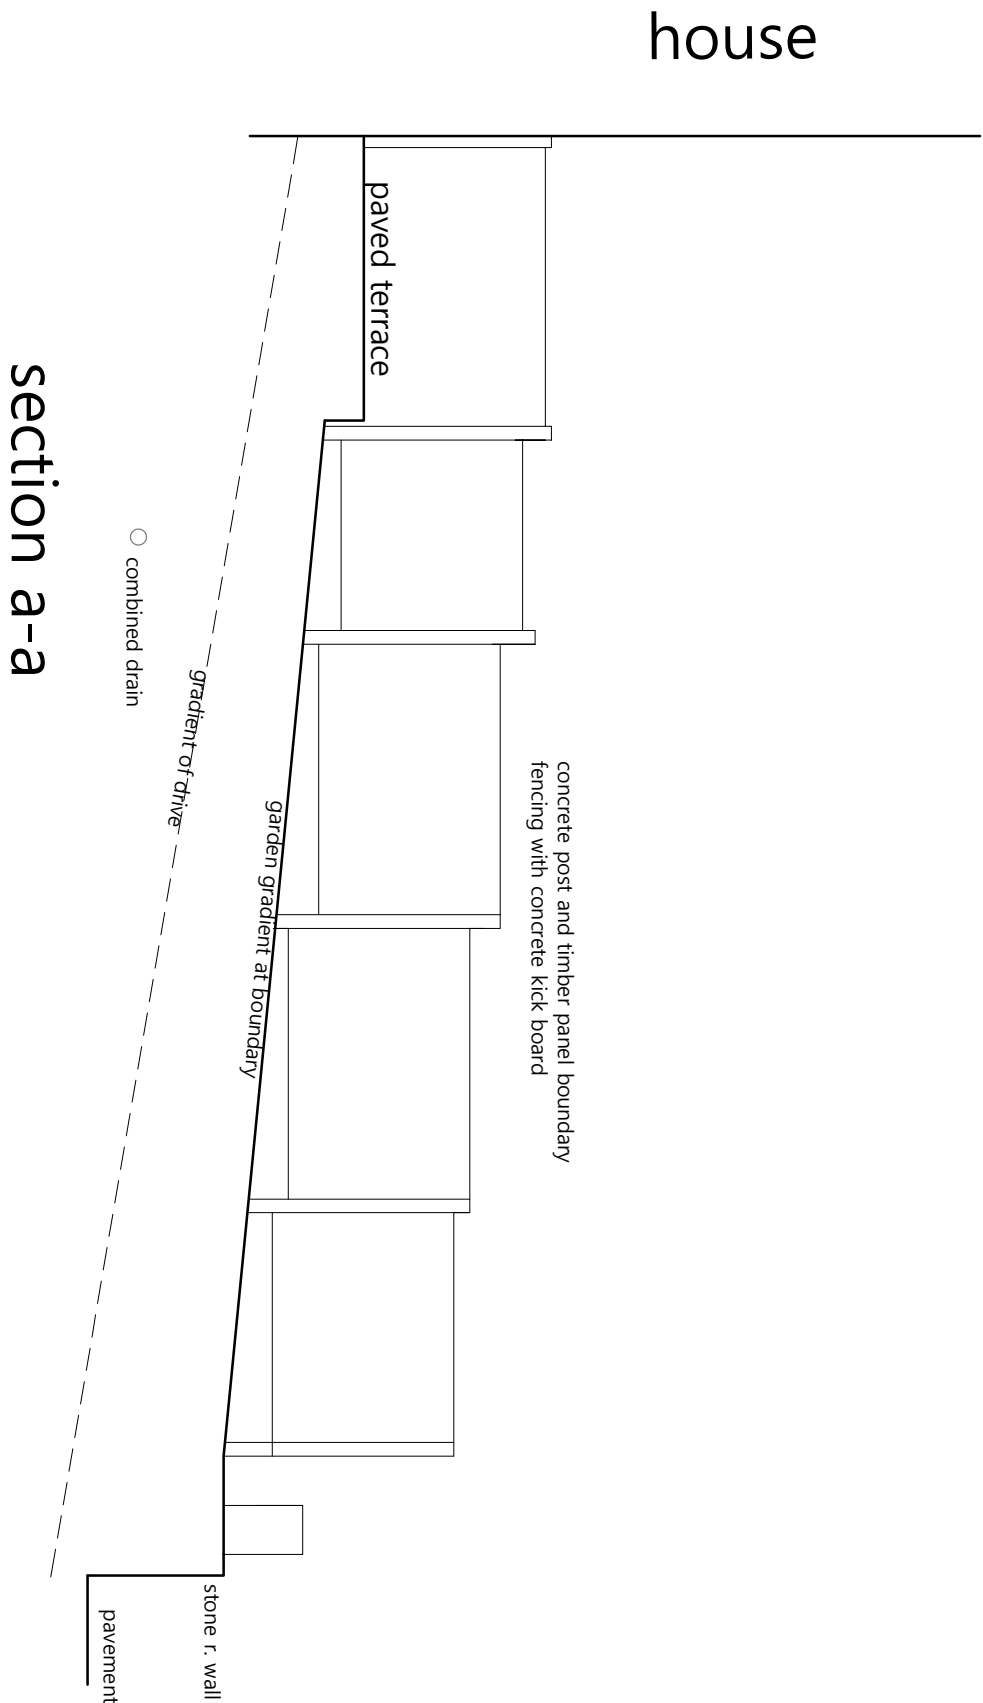

section a-a

revisions

C. M. Design
Architectural, Building and Planning
Consultants
Stewo, The Park, Pontypool,
Gwent, NP4 8BJ
mob. 07811 324628

drawing	
Existing Section a-a	
Project	'Darew', Lodge Road, Caerleon, Newport NP1B 3QX
scale	date
1:75@A3	Sept 25
drawn	
cm	
project ref.	
drawing No	rev
SC/E/02	