


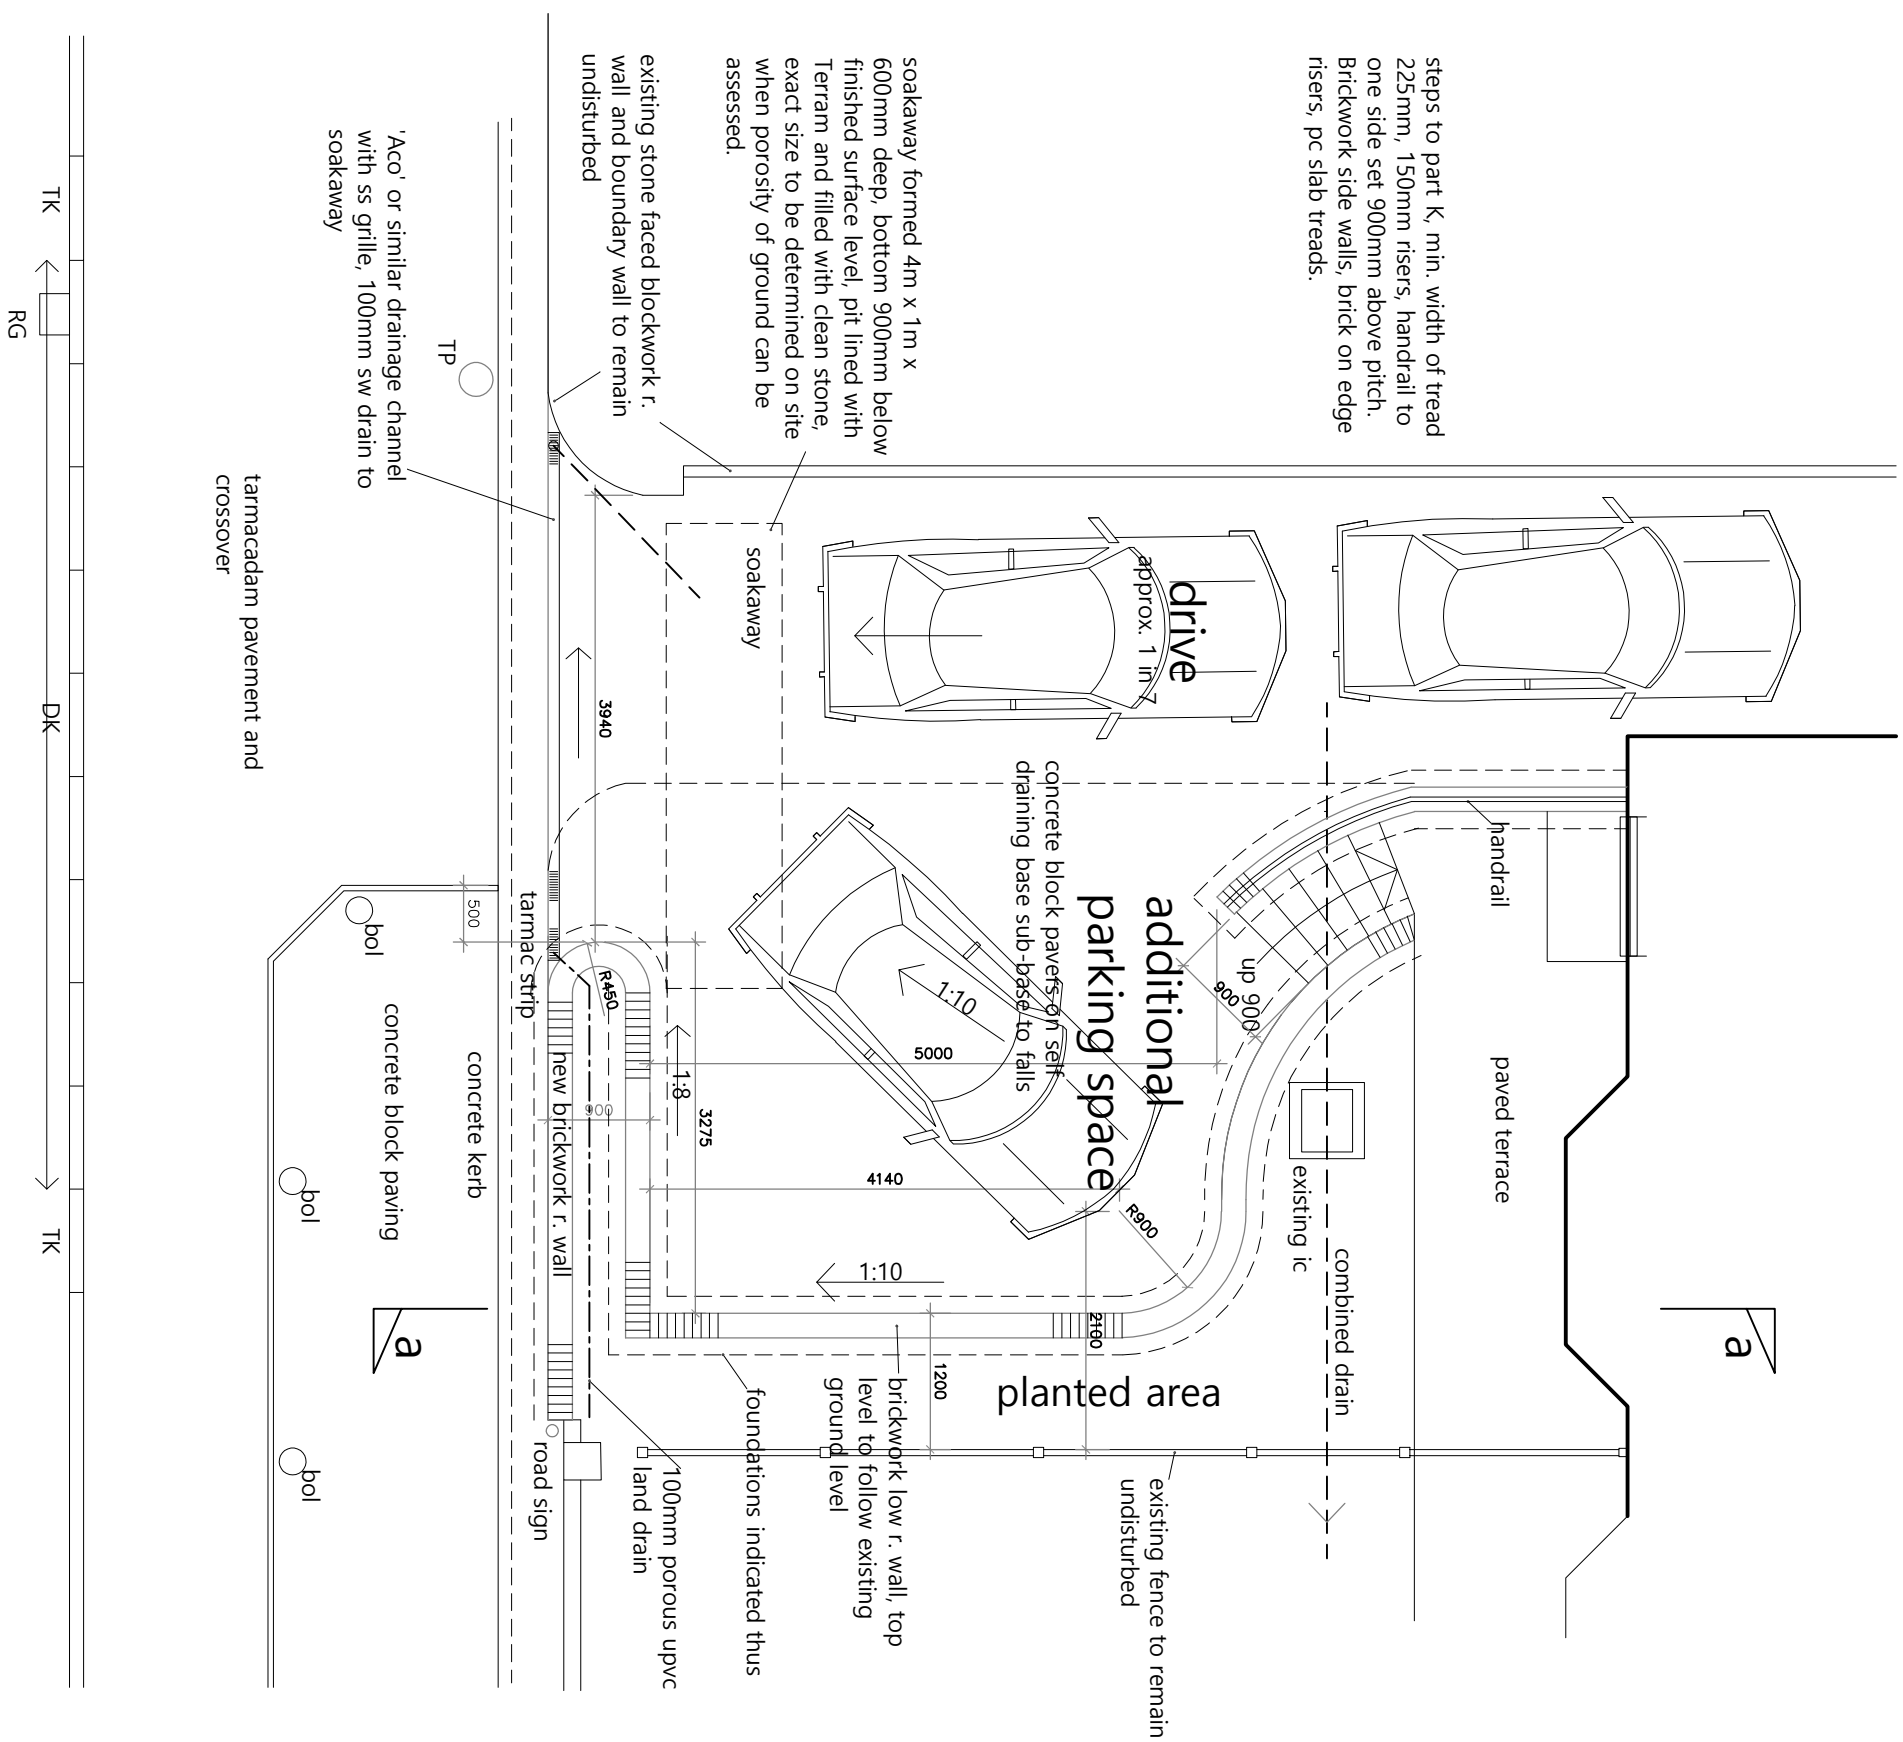

drawing	
Proposed Layout Plan	
Project	'Darew'. Lodge Road, Caerleon, Newport NP18 3QX
Scale	1:75@A3
drawn	date Sept 23
cm	
projectref:	
drawing No SC/P/01	rev