


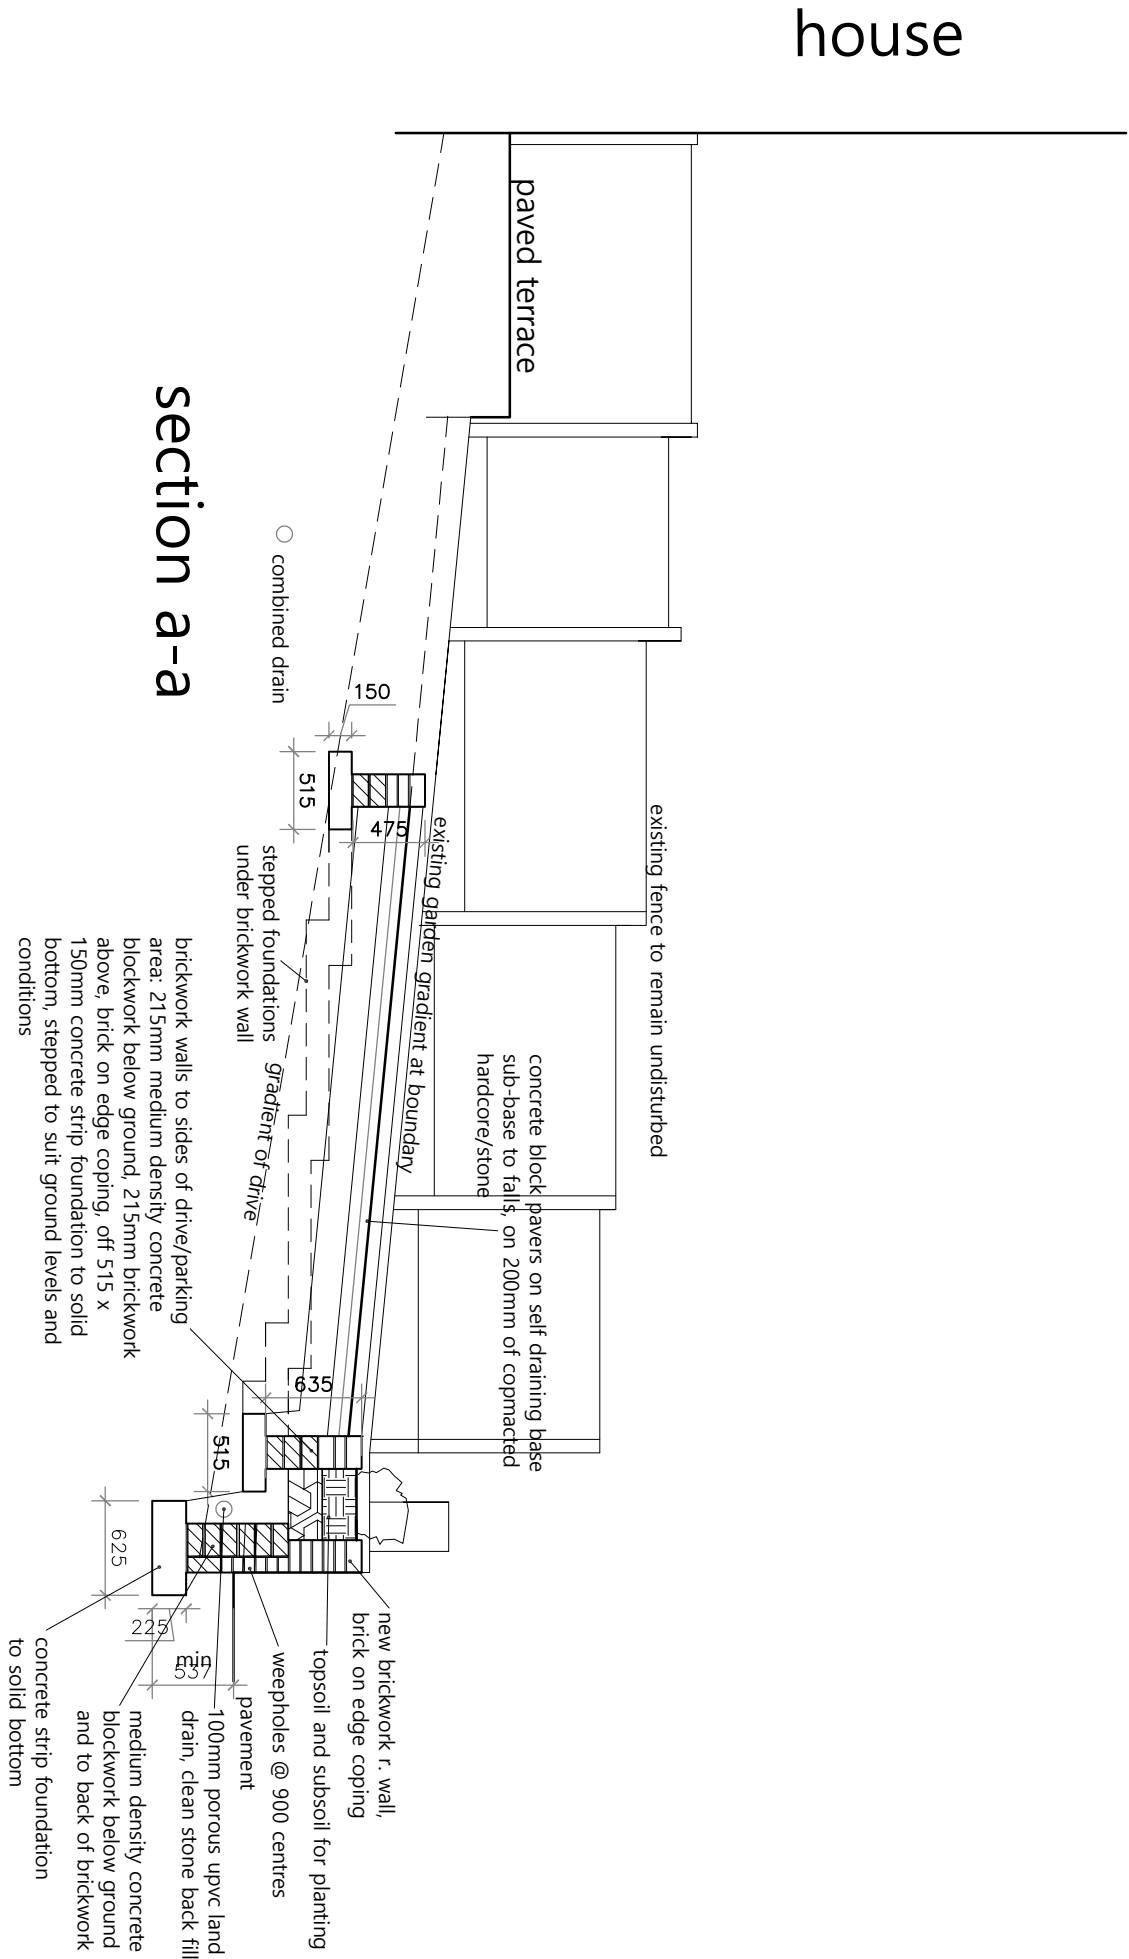

revisions

**C. M. Design**  
Architectural, Building and Planning  
Consultants  
Stewo, The Park, Pontypool,  
Gwent, NP4 8BJ  
mob. 07811 324628

|                      |                                                       |
|----------------------|-------------------------------------------------------|
| drawing              |                                                       |
| Proposed Section a-a |                                                       |
| Project              | 'Darew', Lodge Road,<br>Caerleon, Newport<br>NP1B 3QX |
| Scale                | 1:75@A3                                               |
| date                 | Sept 25                                               |
| drawn                | CM                                                    |
| project ref.         |                                                       |
| drawing No           | SC/P/02                                               |
| rev                  |                                                       |