


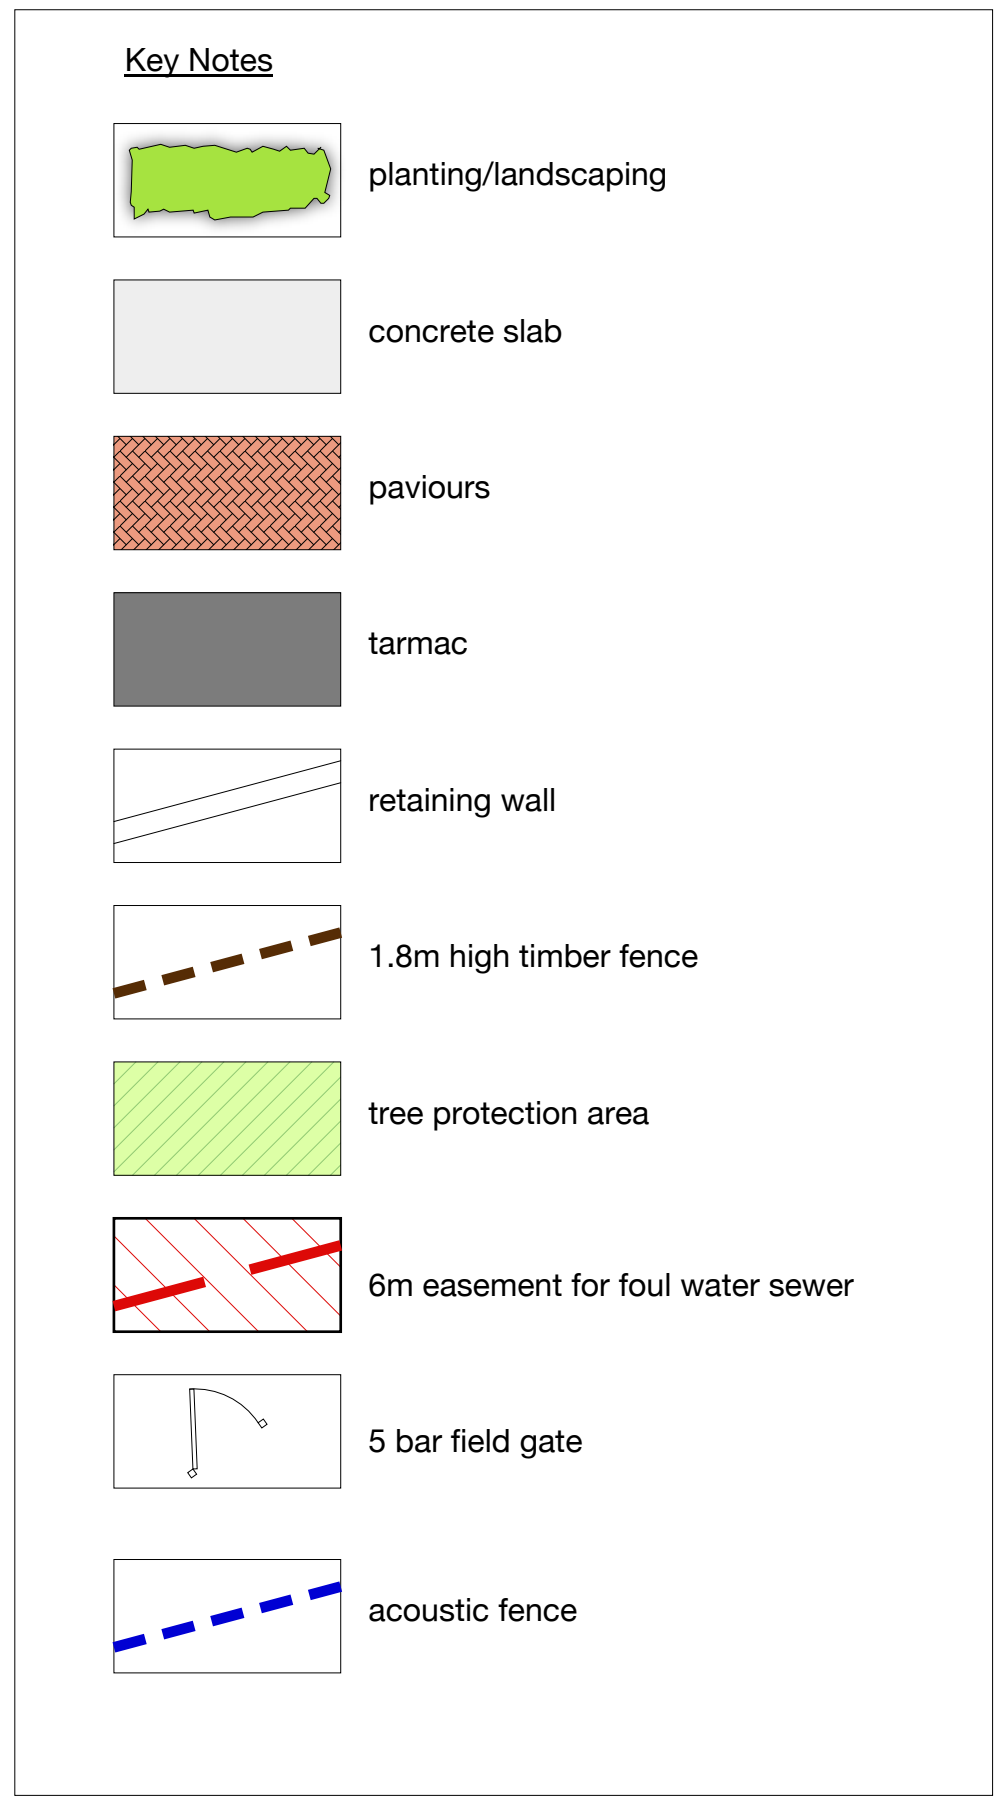

cfw
ARCHITECTS
Powys

15 Ridgeway Newport	
Proposed Site Plan	
1:100 @ A0	

04 08m

2375-02	A
6 north road, candl. of 11 Odu 0201 2023 0201	