
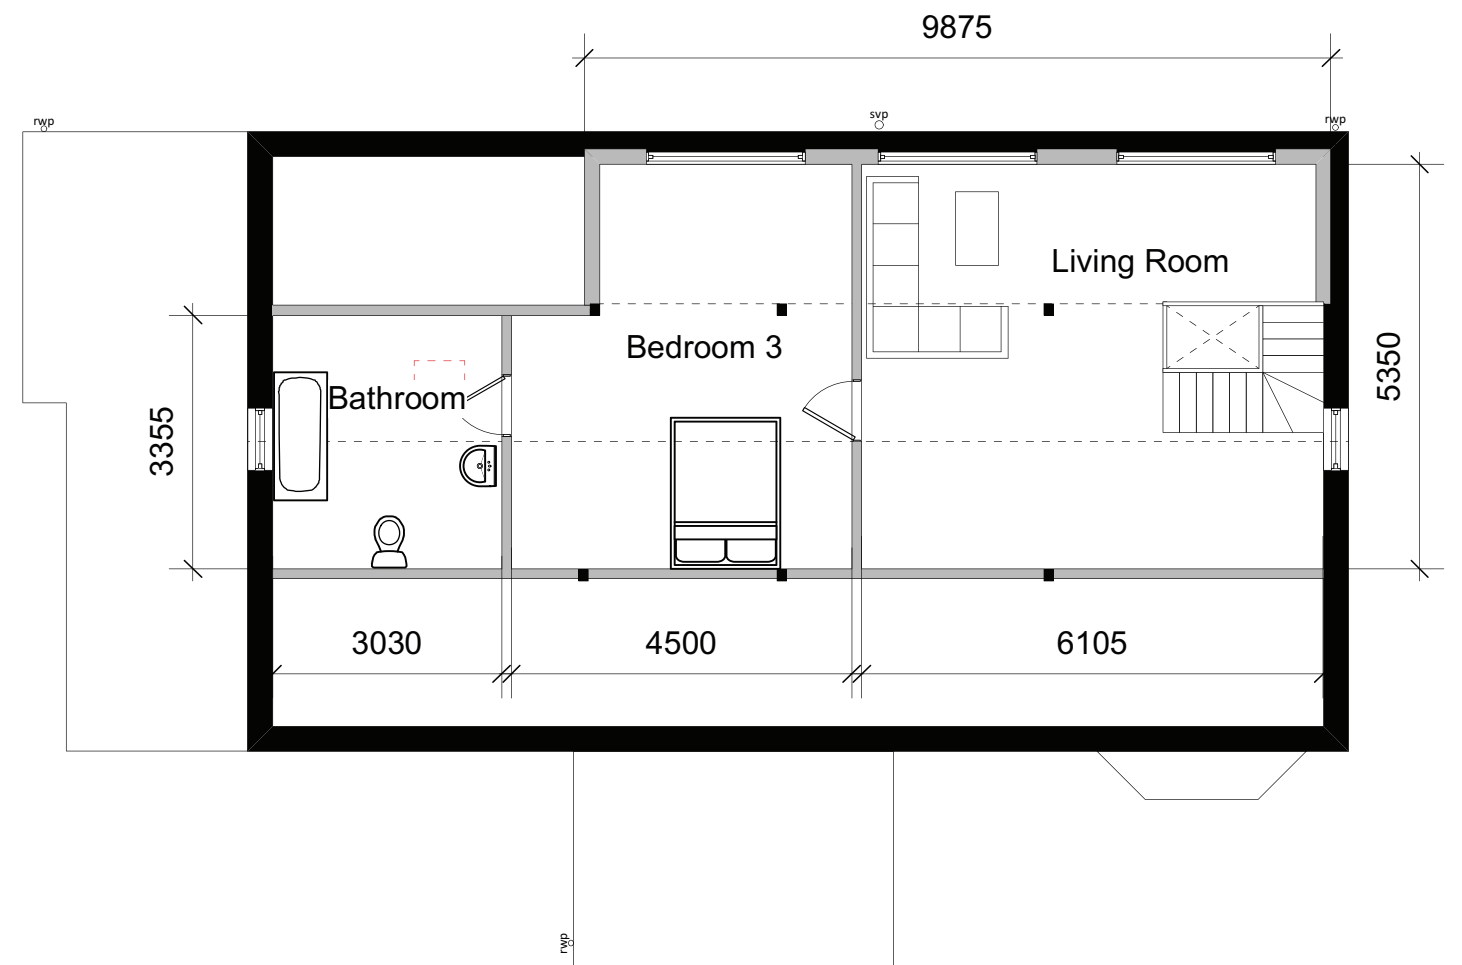


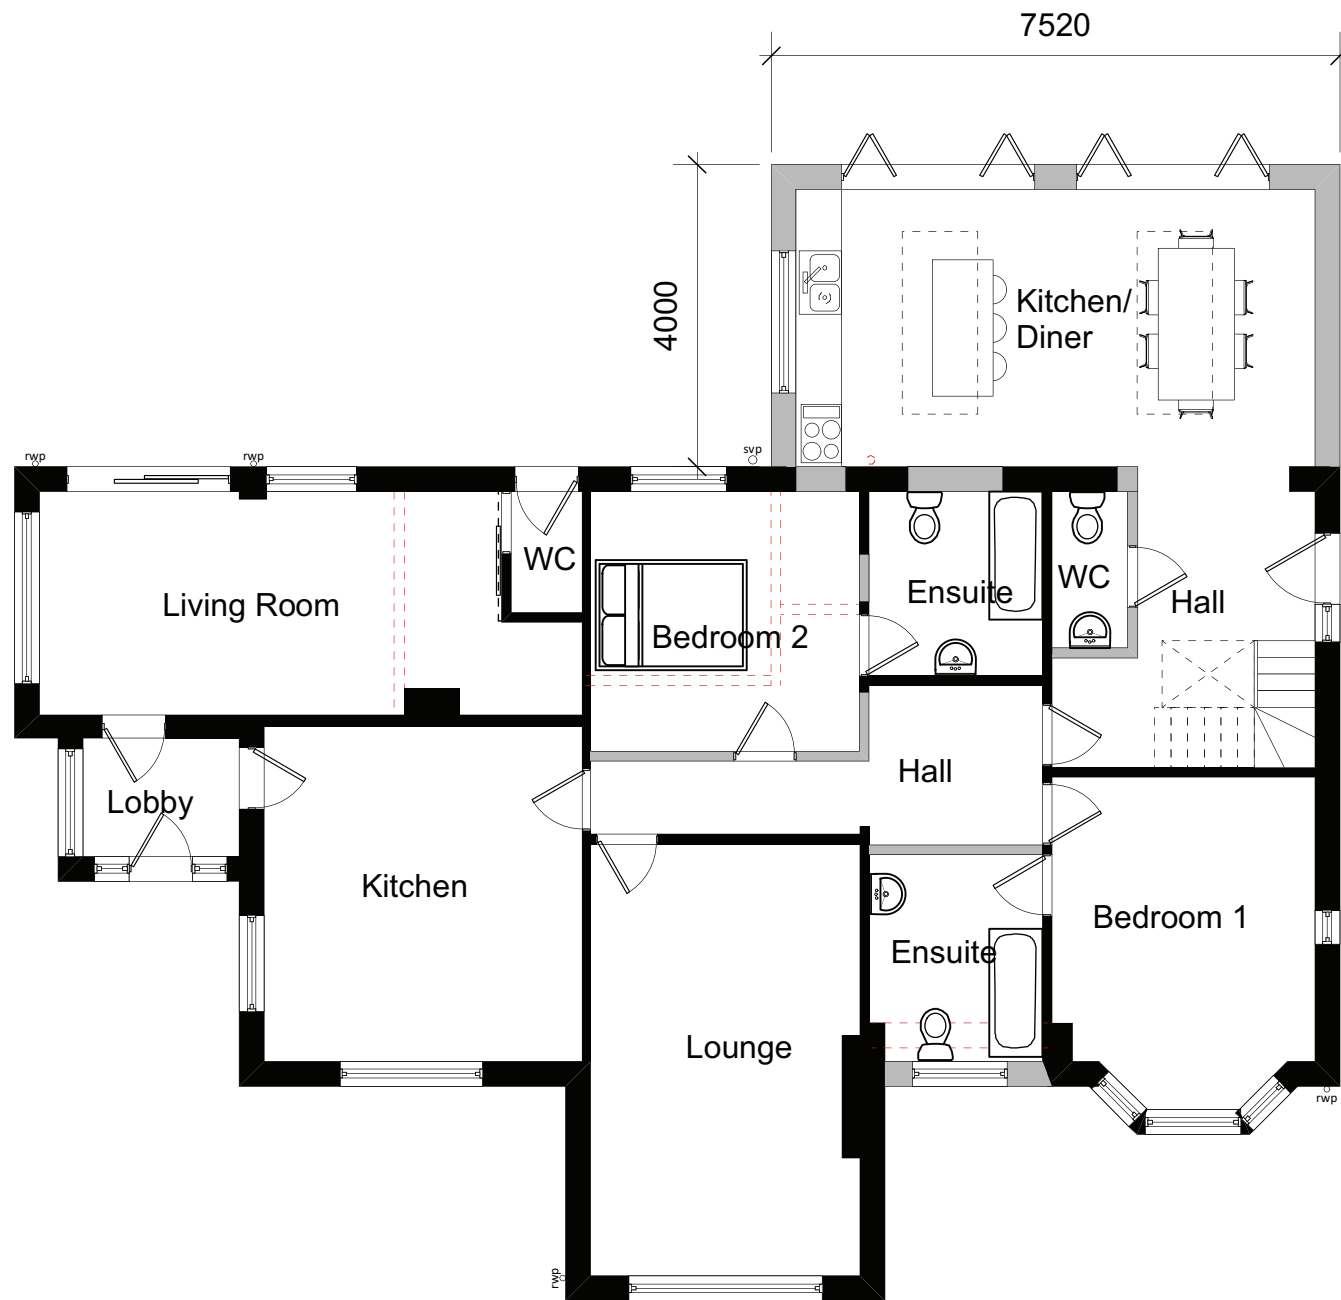

Skerryvore Designs Ltd
 Sexton's Tower
 2 Caerphilly Road
 Bassaleg,
 Newport,
 NP10 8LE.
 Phone **01633 897922**
 Mobile **07816 934352**
steve_groucott@hotmail.com

JOB
TITLE St Helens,
 Chapel Road,
 Goldcliff, Newport,
 NP18 2AW

DRAWING
TITLE Proposed plan

DRAWING No. SD826-03
SCALE 1:100 @ A3
DATE March 2023