

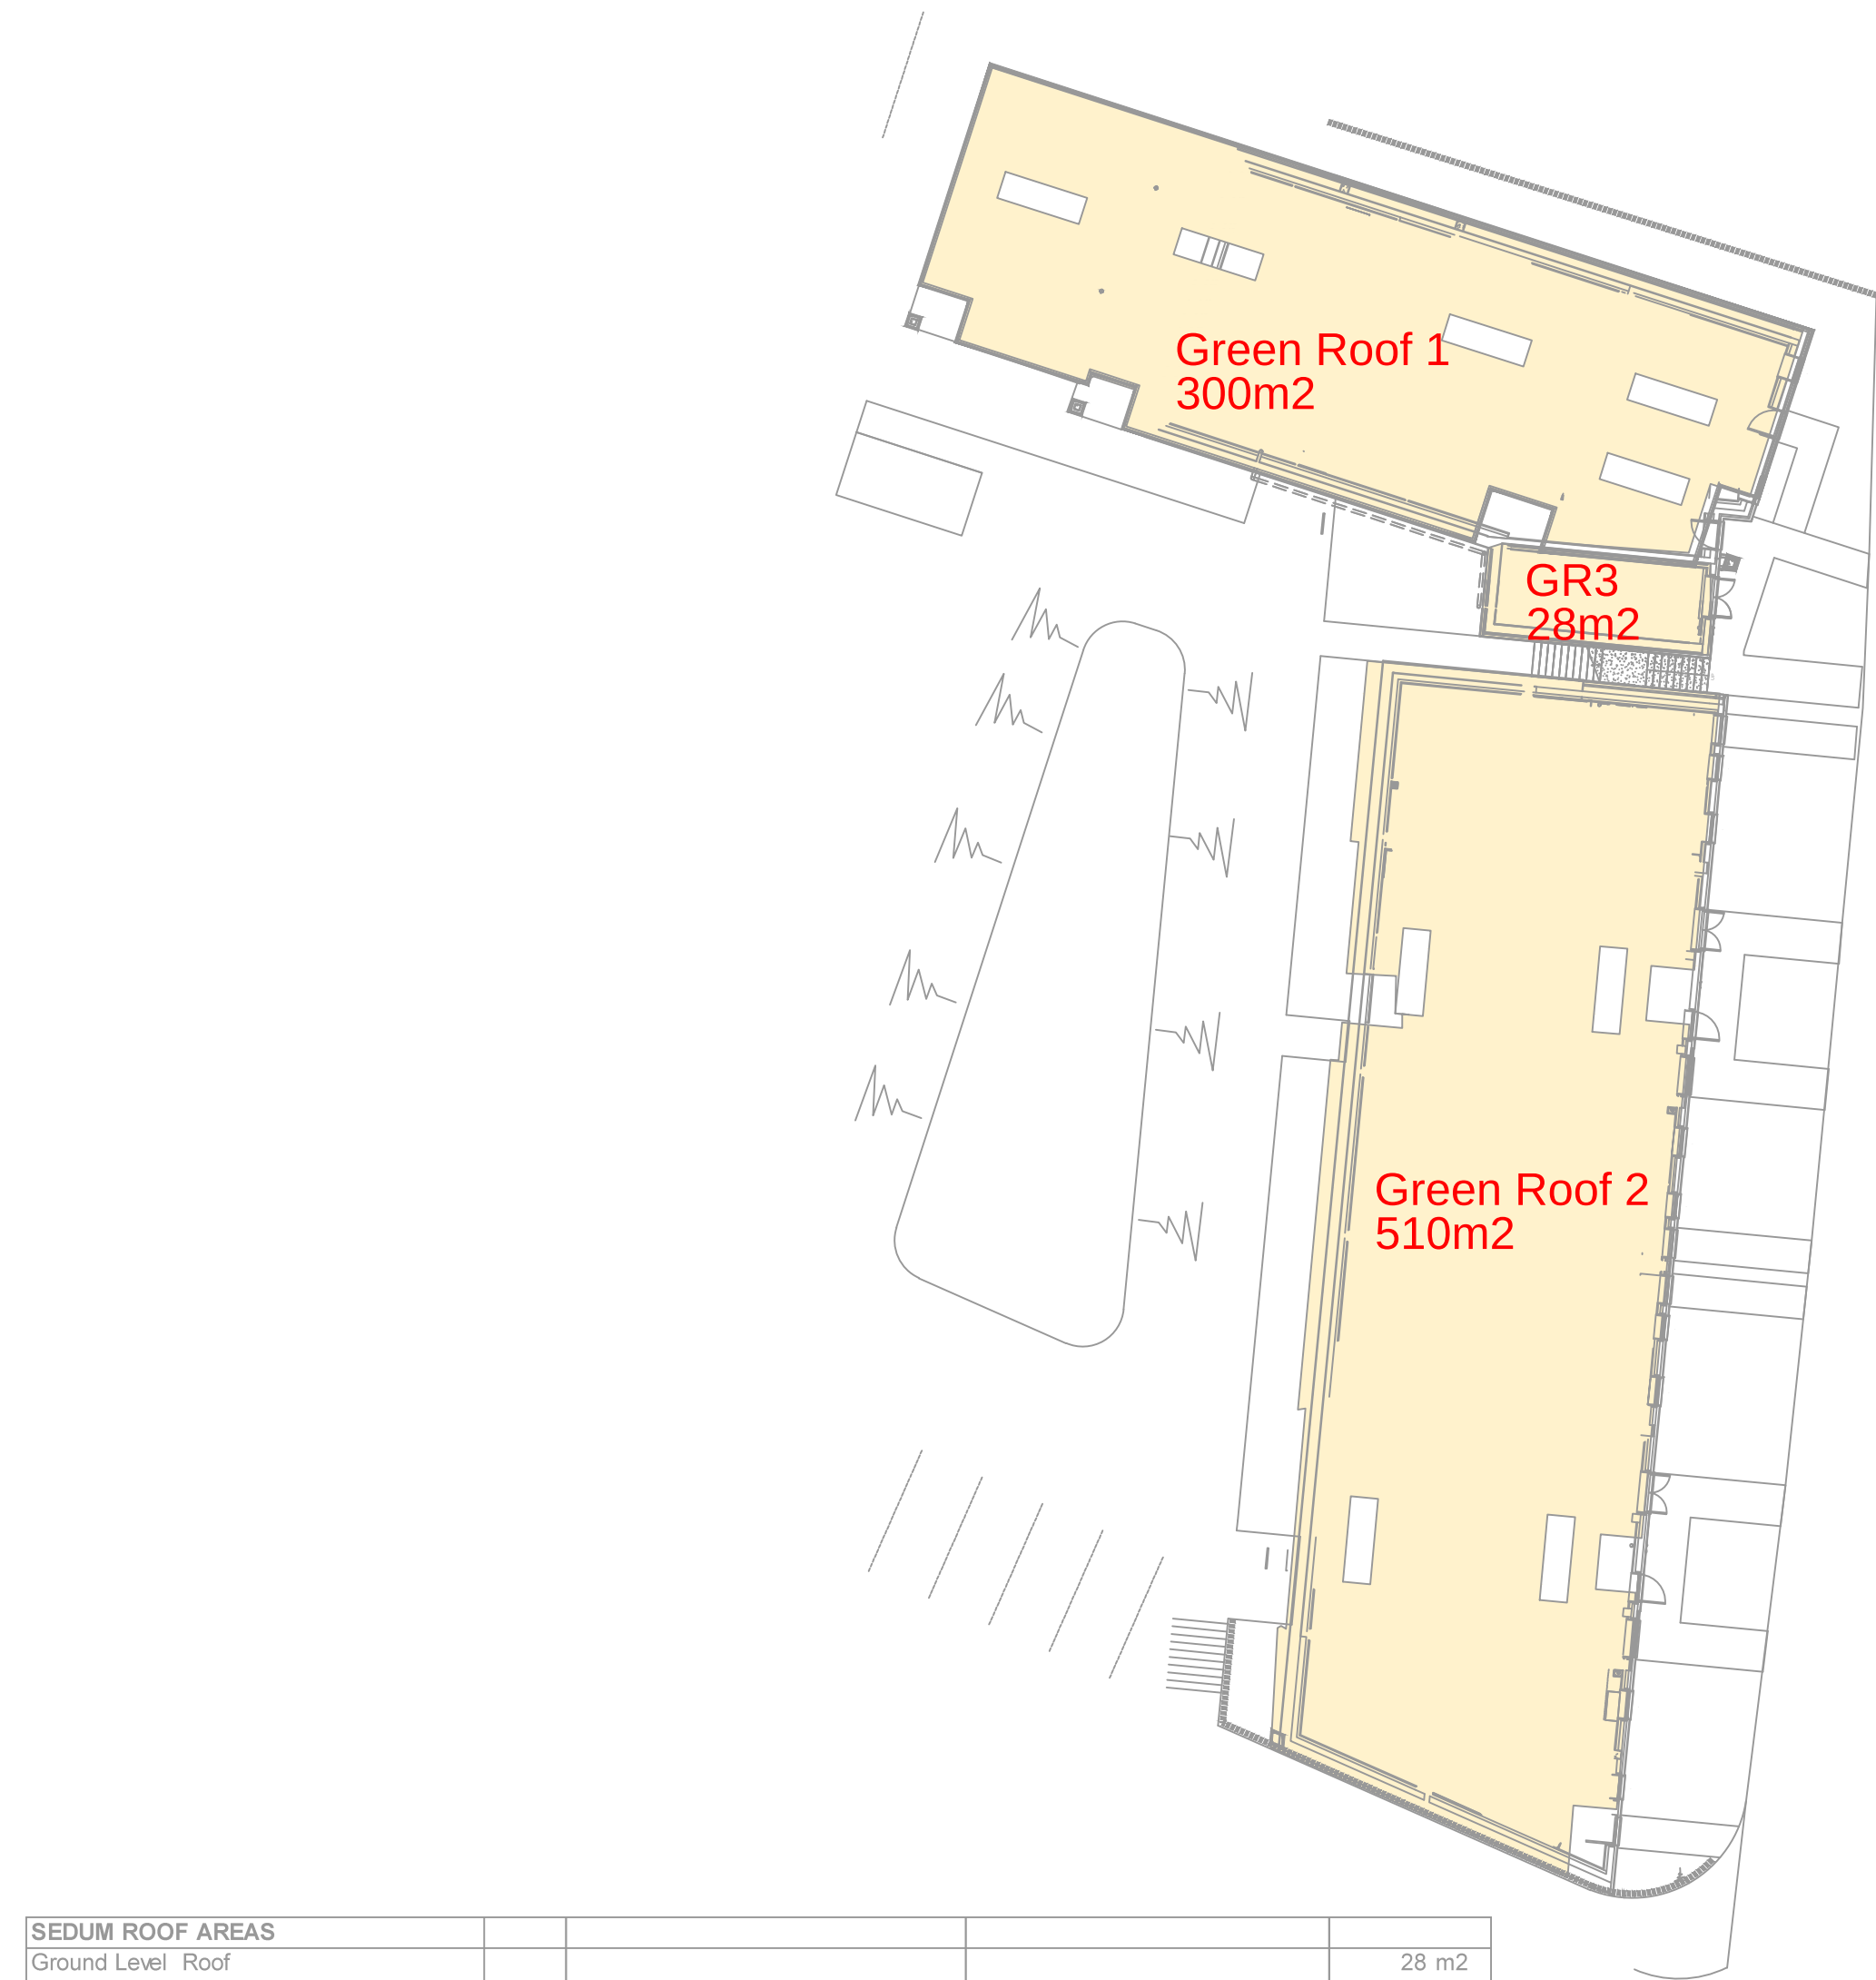


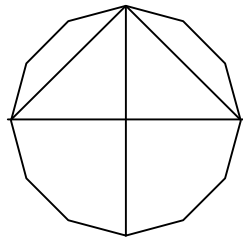

Green Roof  
Sedum Roof

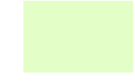

- 

Existing Trees  
and Vegetation
- 

Amenity Grass  
Area
- 

Green Roof
- 

Rain Garden  
and Attenuation  
Basin
- 

Planting  
Beds
- 

Native Block
- 

Hedge
- 

Proposed  
Tree Planting

NOTE Refer to Engineer's drawings for levels and services. All level and service information notional on this drawing.

CA 2023-FR-12Rev D

23 October 2025  
Revised Layout  
Trees retainedadjusted

| SEDUM ROOF AREAS   |  |   |        |
|---|--|---|--------|
| Ground Level Roof   |  |   | 28 m2  |
| Upper Roof   |  |   | 810 m2 |
| TOTAL   |  |   | 838 m2 |
| Green Roofs Direct<br>0800 774 7650<br><a href="mailto:info@greenroofsdirect.com">info@greenroofsdirect.com</a>                                                                                    |  | Evermat<br>Sea Hardened Sedum Mat on<br>Coir Base<br>1.00m wide rolls by 1.5m length<br>Thickness 2.5-4.5cm<br>Yellow ground cover foliage<br>Winter colour attrarcts butterflies<br>Groundcover all year round<br>hardy variety for heat or cold<br>Pink white flowers attracts bees<br>Shrublike with broad leaves<br>Bluse spruce leaves<br>Clump forming shrub<br>Colour and depth |        |
| Sedum acre Aureum<br>Sedum Aalbum Coral Carpet<br>Sedum Album mini<br>Sedum Album Athoum<br>Sedum Hispanicum<br>Sedum Summer Glory<br>Sedum Reflexum<br>Sedum Weihenstephaner Gold<br>Sedum Voodoo |  |   |        |

Corscadden Associates  
77 Fairleigh Road  
Cardiff. CF11 9JW  
Tel 07966 423074  
email [ca@corscaddenassociates.com](mailto:ca@corscaddenassociates.com)

Project  
**NEWPORT EXPORT PACKING  
QUEEN'S HILL. NEWPORT  
HOUSING PROPOSALS**  
Drawing Title  
**LANDSCAPE PROPOSALS  
SEDUM ROOF**

Scale  
1:250 at A2

Date  
22 Oct 2025

Drawing No  
**291 CA 2023-FR -12 Rev D**