




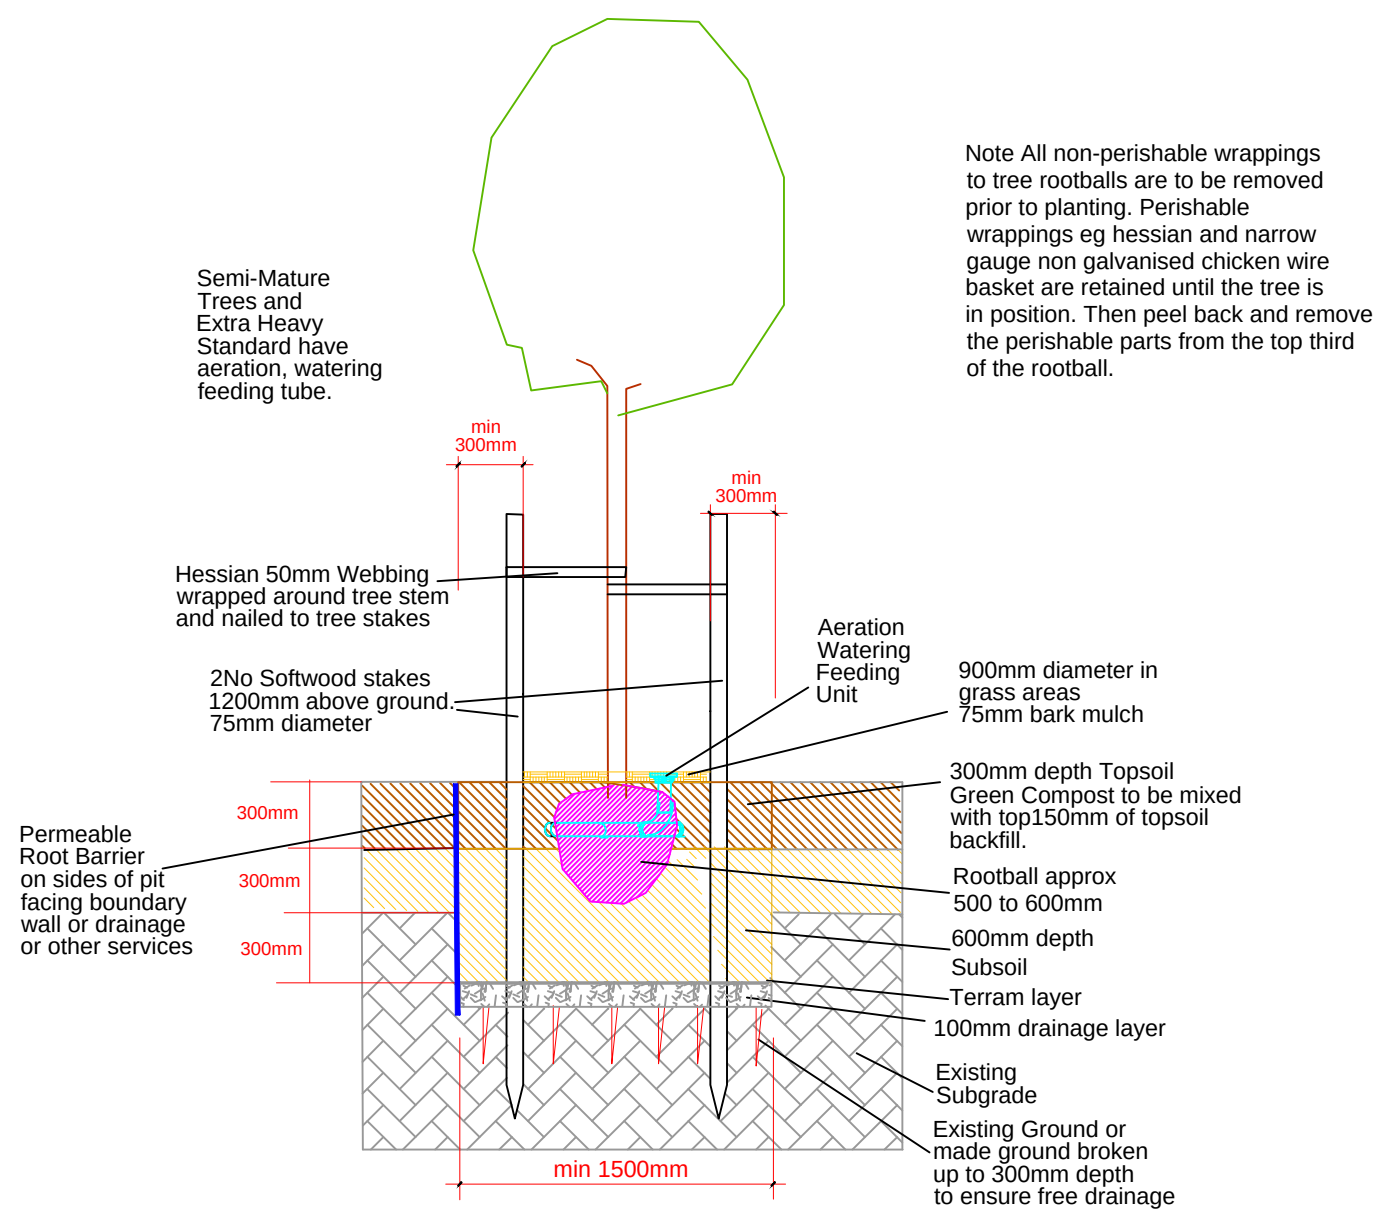

SEMI-MATURE TREES AND EXTRA HEAVY STANDARD TREE

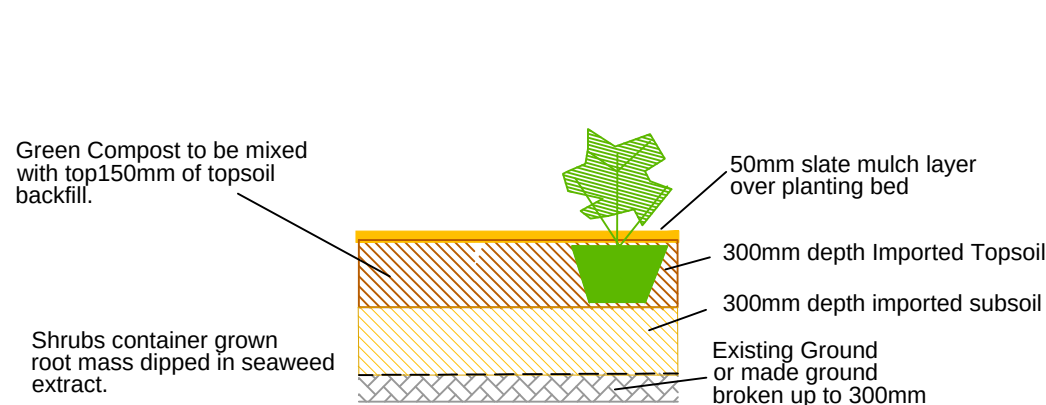


PLANTING BEDS

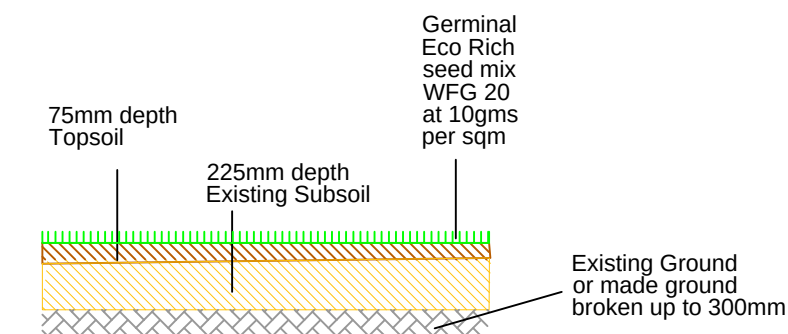


GRASS AREA


ECO RICH GRASS AREA 75mm of Topsoil and 225mm Subsoil depth over subgrade or made ground.

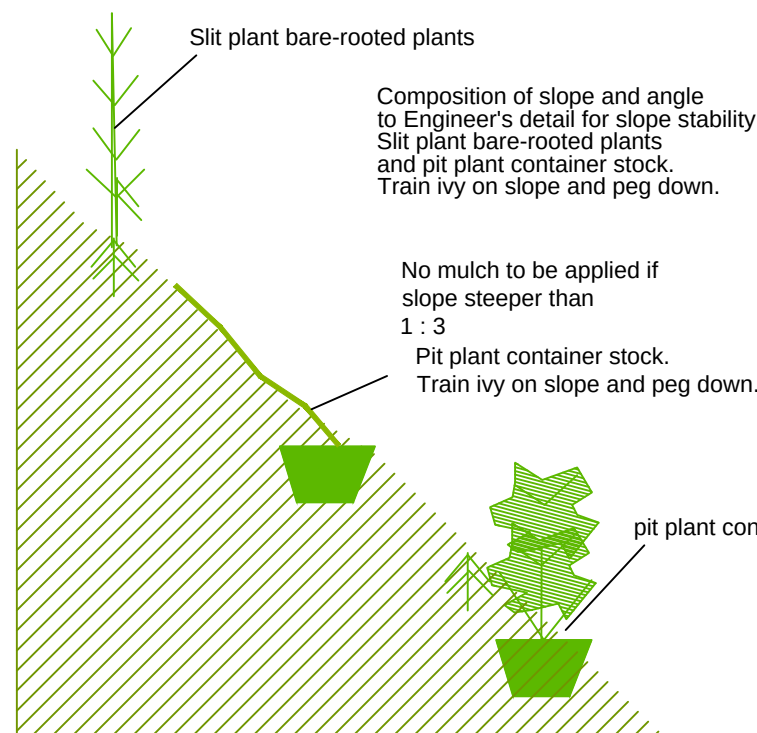

NATIVE BLOCK BANK

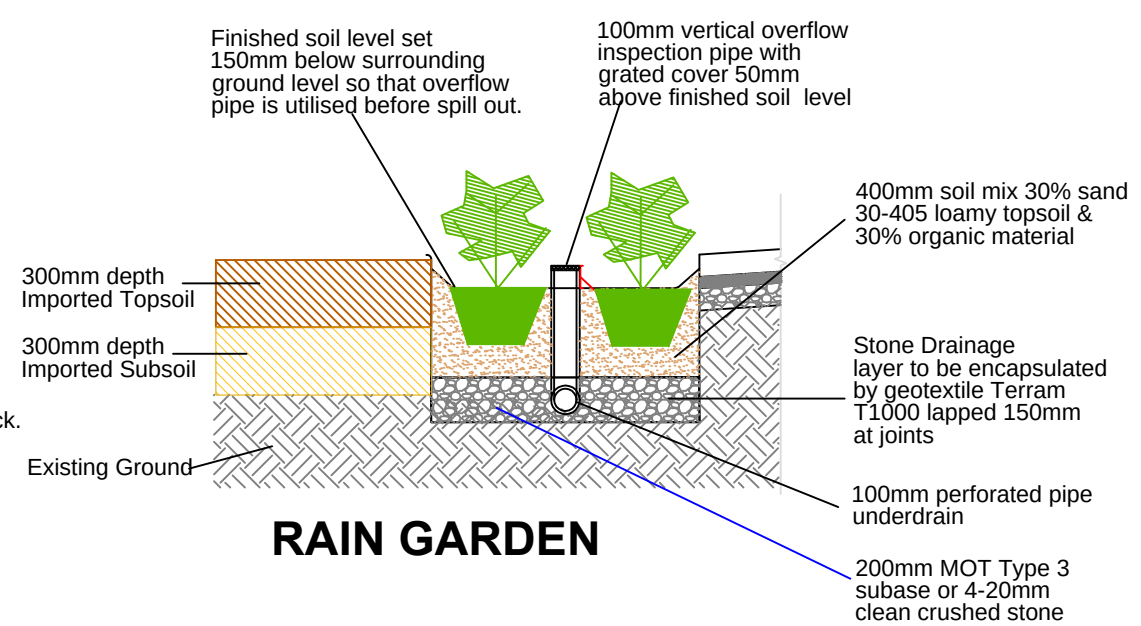

RAIN GARDEN

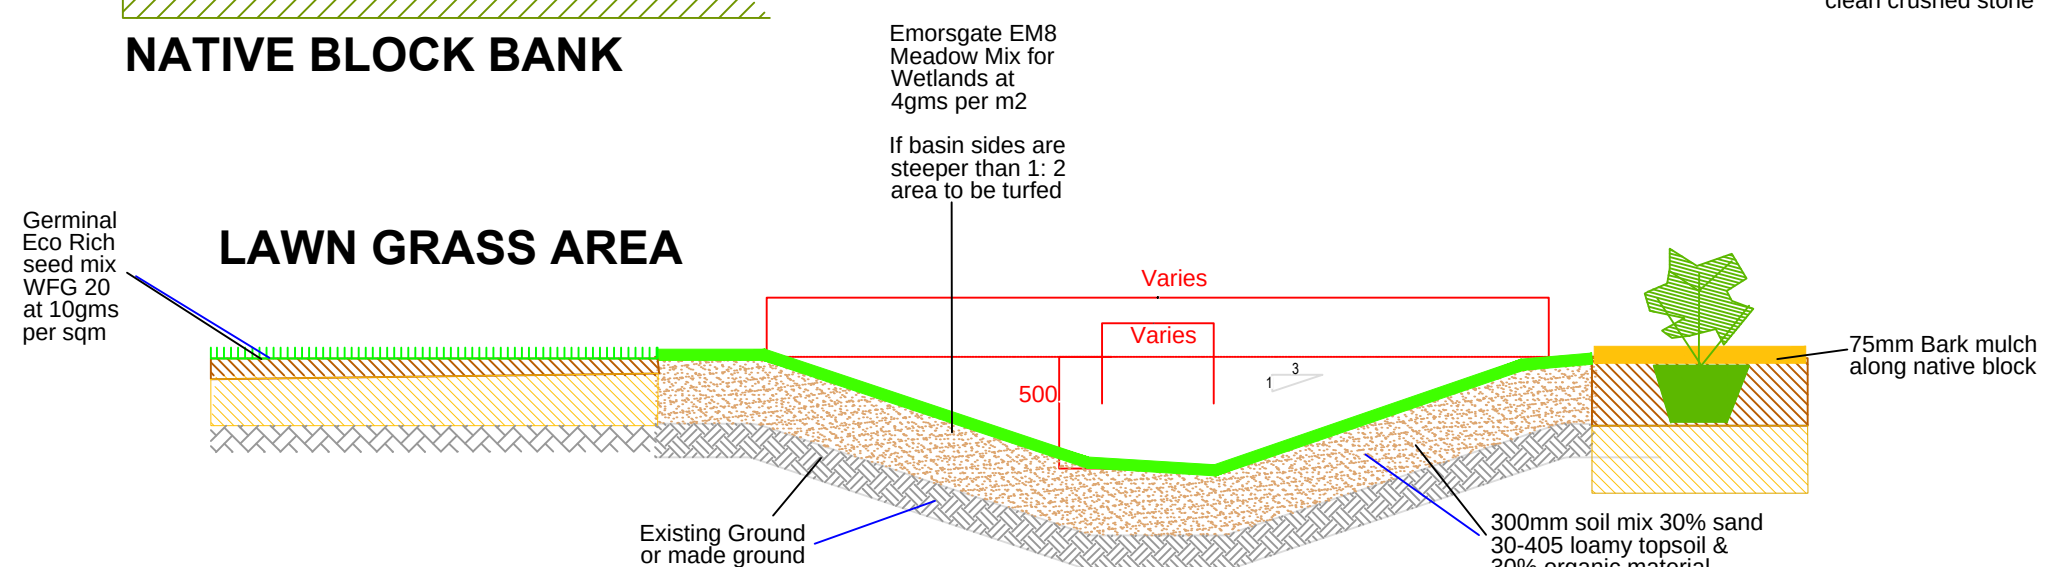

LAWN GRASS AREA

TYPICAL DETENTION BASIN

Corscadden Associates
77 Fairleigh Road
Cardiff, CF11 9JW
Tel 07966 423074
email ca@corscaddenassociates.com

Project
**NEWPORT EXPORT PACKING
QUEEN'S HILL. NEWPORT
HOUSING PROPOSALS**

Drawing Title
**LANDSCAPE PROPOSALS
SECTIONS**

Scale
as given

Date
22 Oct 2025

Drawing No
291 CA 2023-FR -15 Rev D