



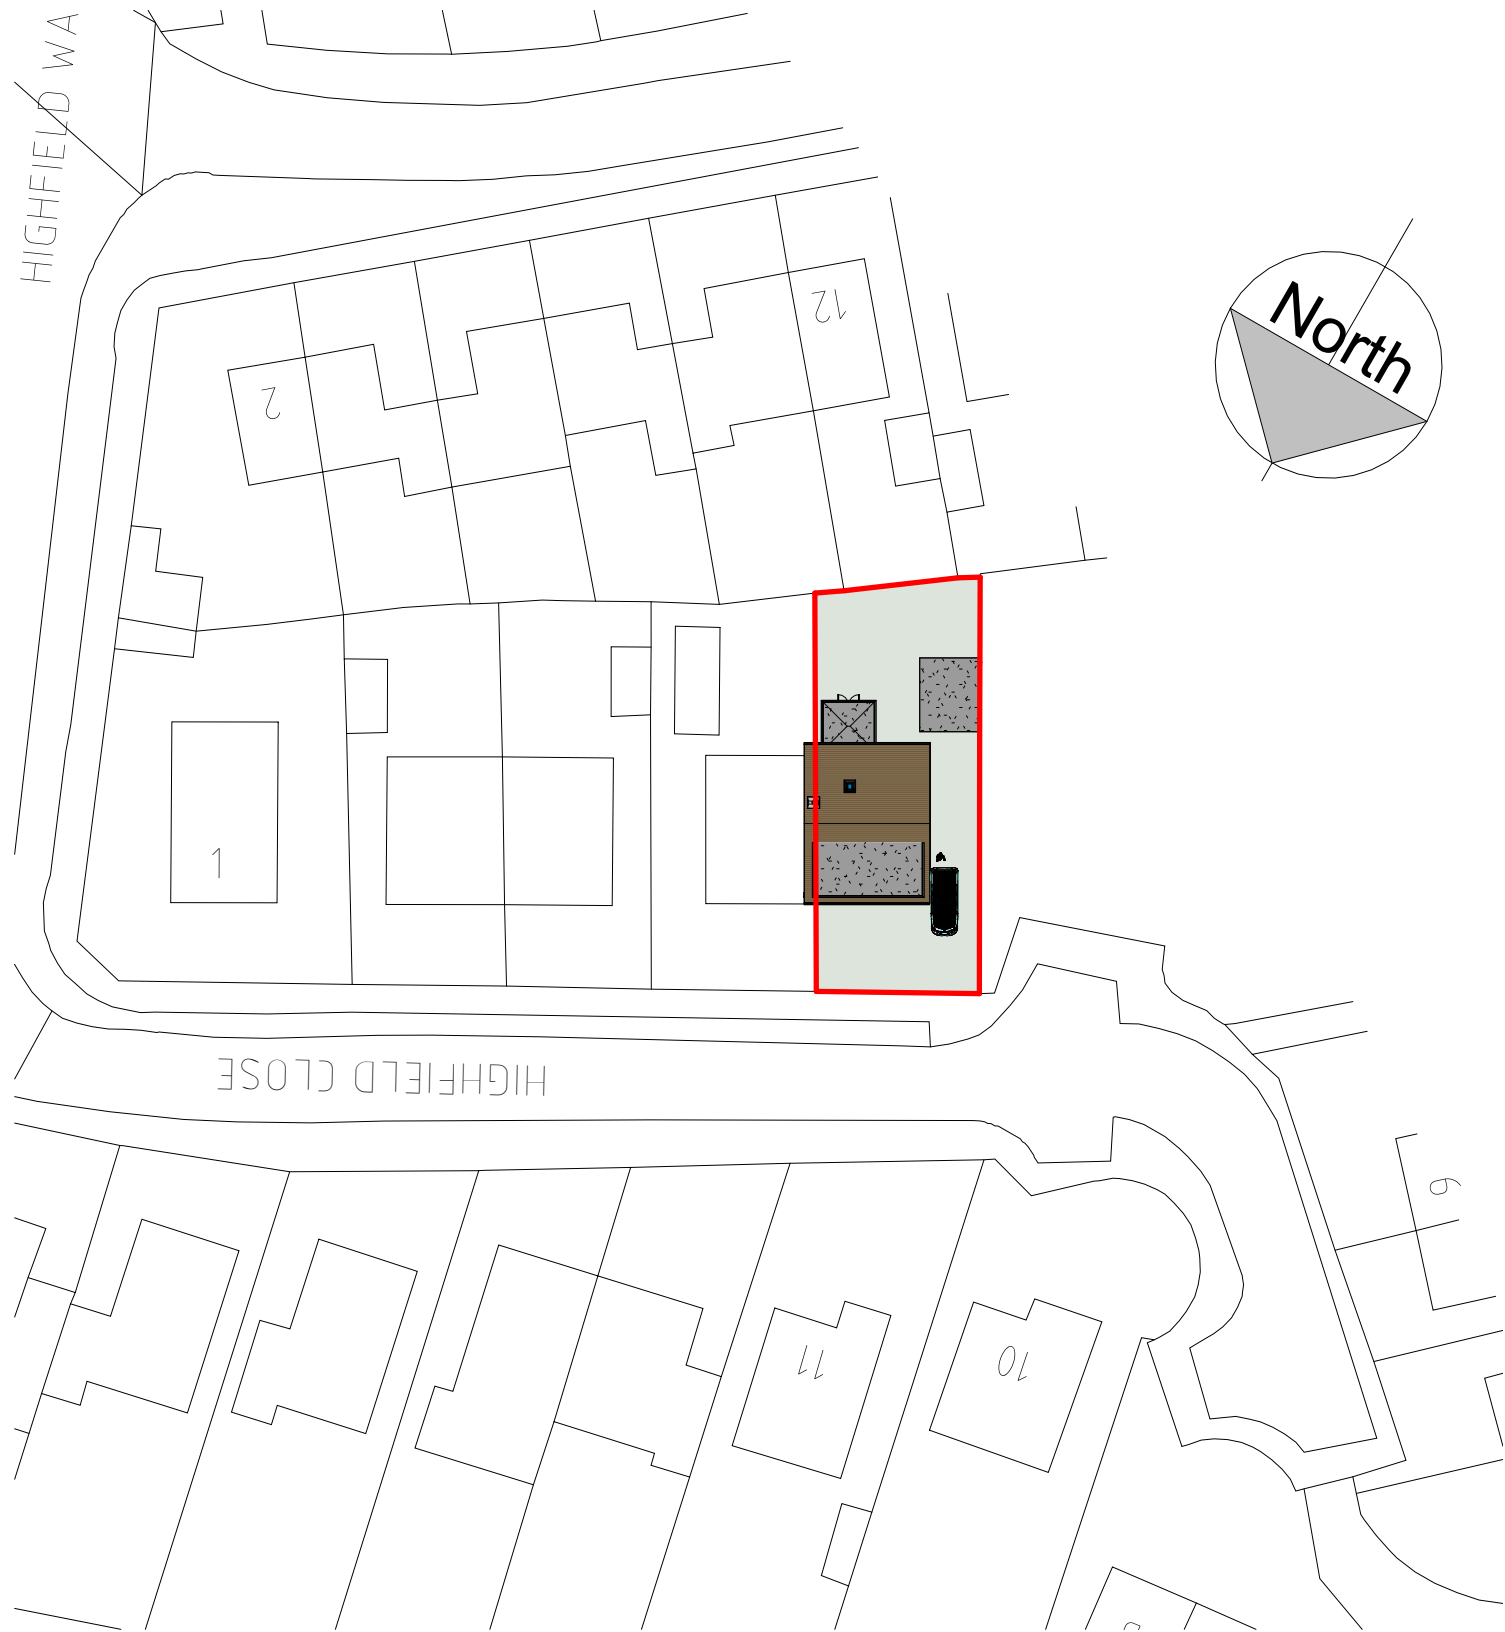

2 Site Project North
1 : 500

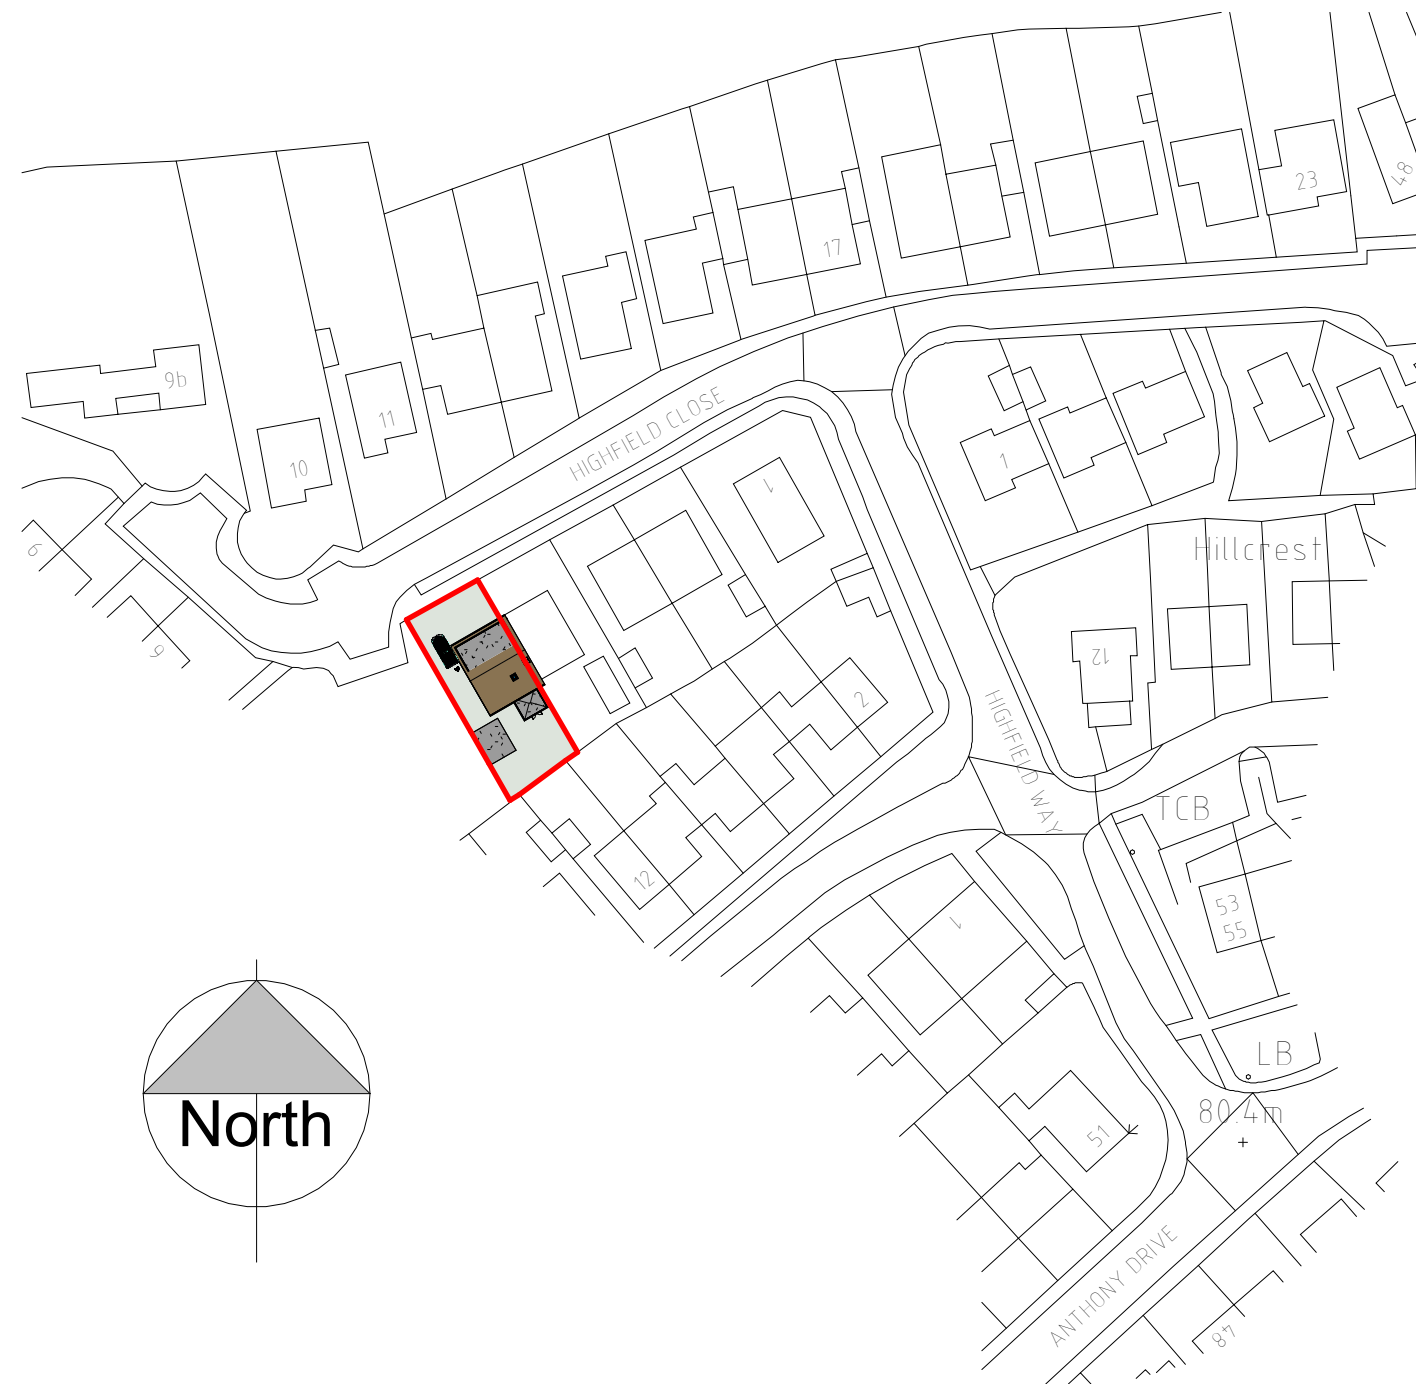

1 Site True North
1 : 1000

Dwg at A2
0 1 2 3 4
5m long scale at 1:100

rev	date	description
Planning		Building Regs
Maison Design		
architectural practice		
25 Caldicot Road tel 01291 422712		
Rogiet E mail		
Monmouthshire mark@maisondesign.biz		
NP26 3SE WEB www.maisondesign.biz		
Copyright of this drawing or part thereof is by Maison Design and not to be copied		
Project	Existing Site Plan	
Name	Sam Lewis 5 Highfield Close Cearleon NP18 3DW	
Date	December 2025	MH-10712