



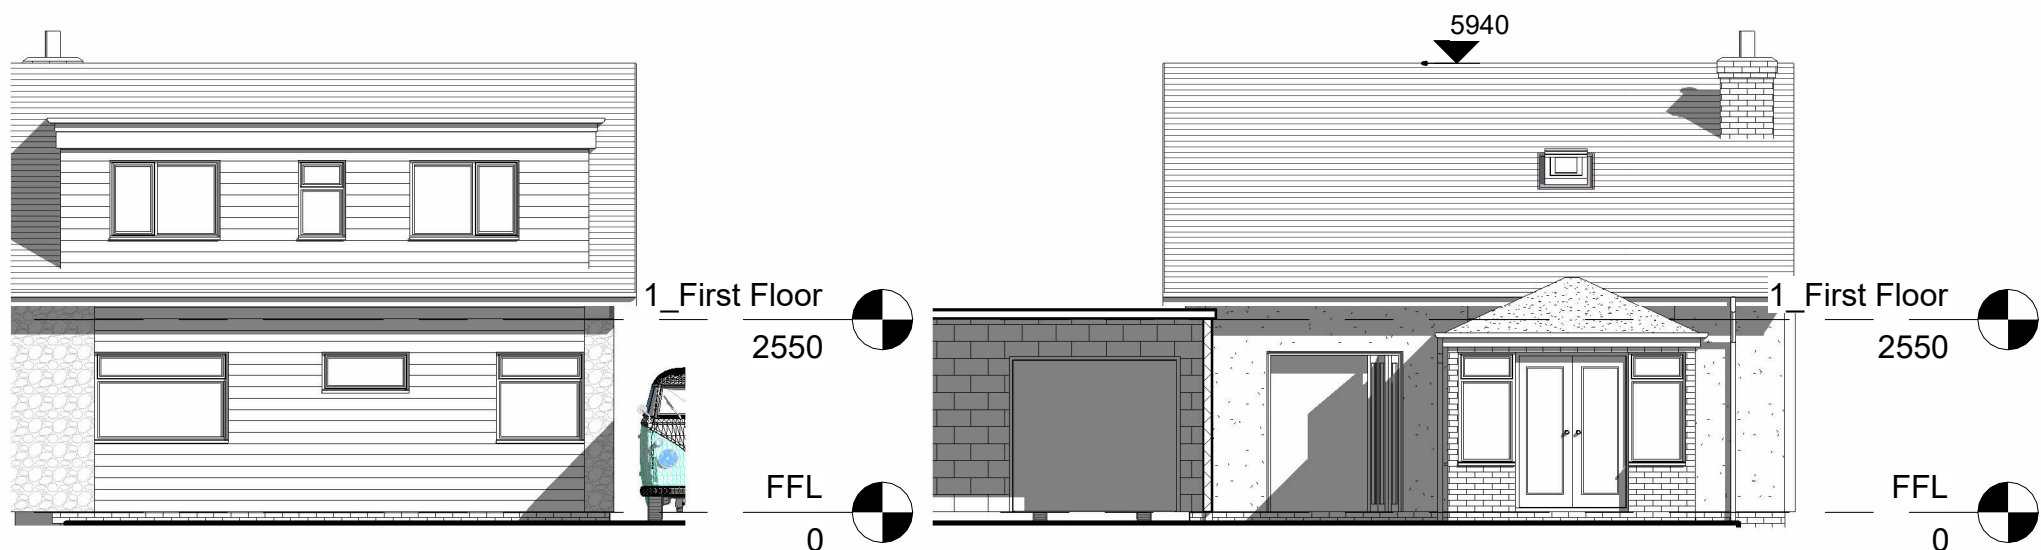

2 FRONT
1 : 100


3 REAR
1 : 100

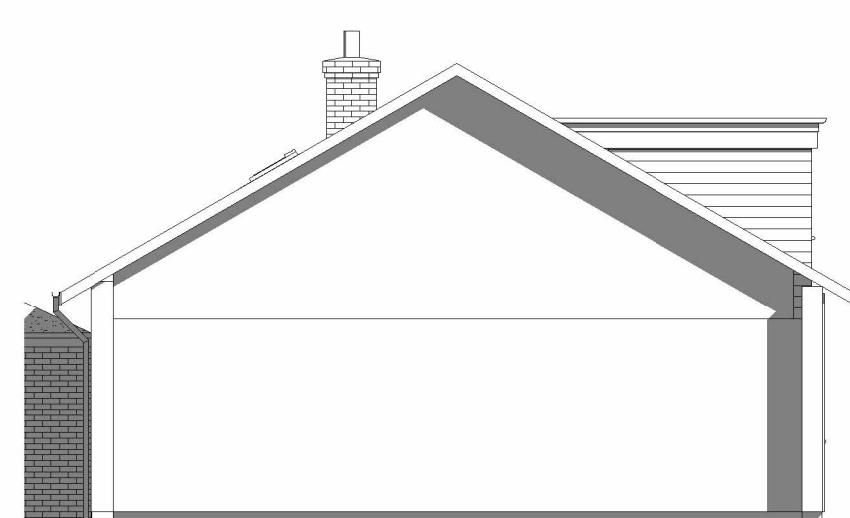


4 SIDE
1 : 100




5 SIDE GARAGE
1 : 100

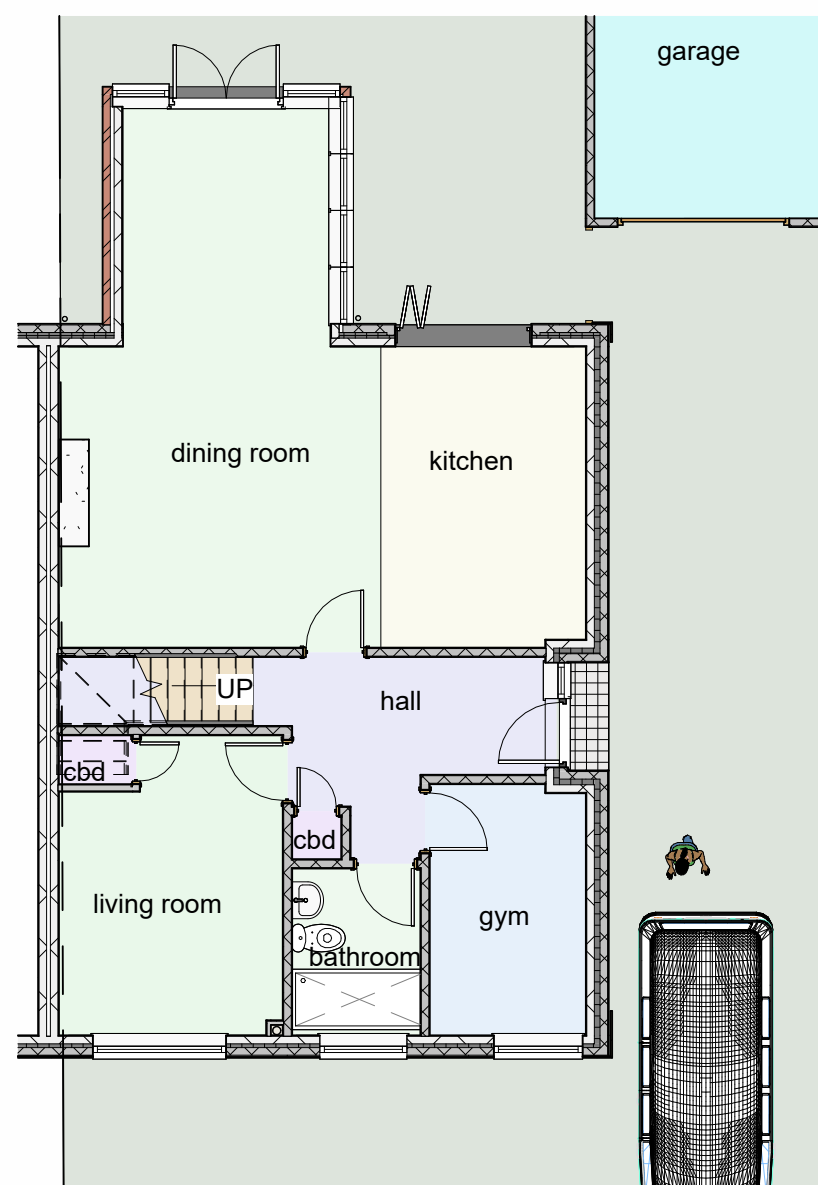


1 0_grd Exist FFL
1 : 100

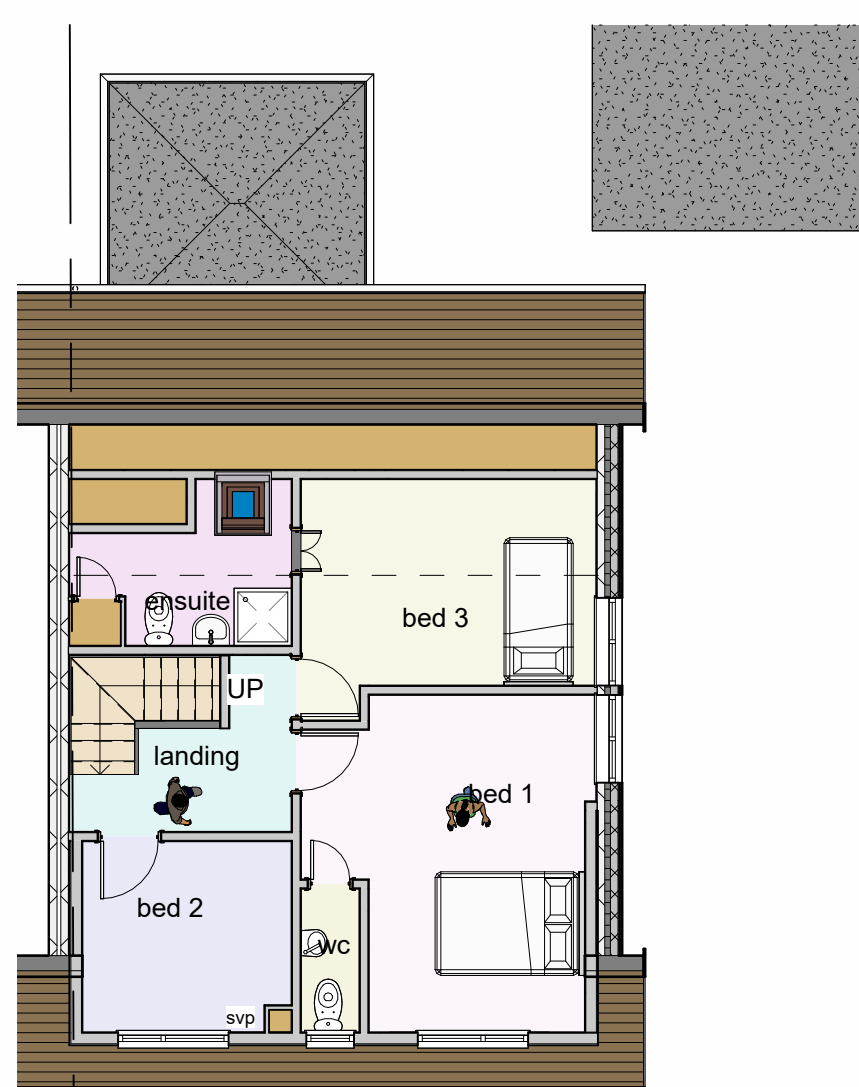

6 1_First Floor
1 : 100

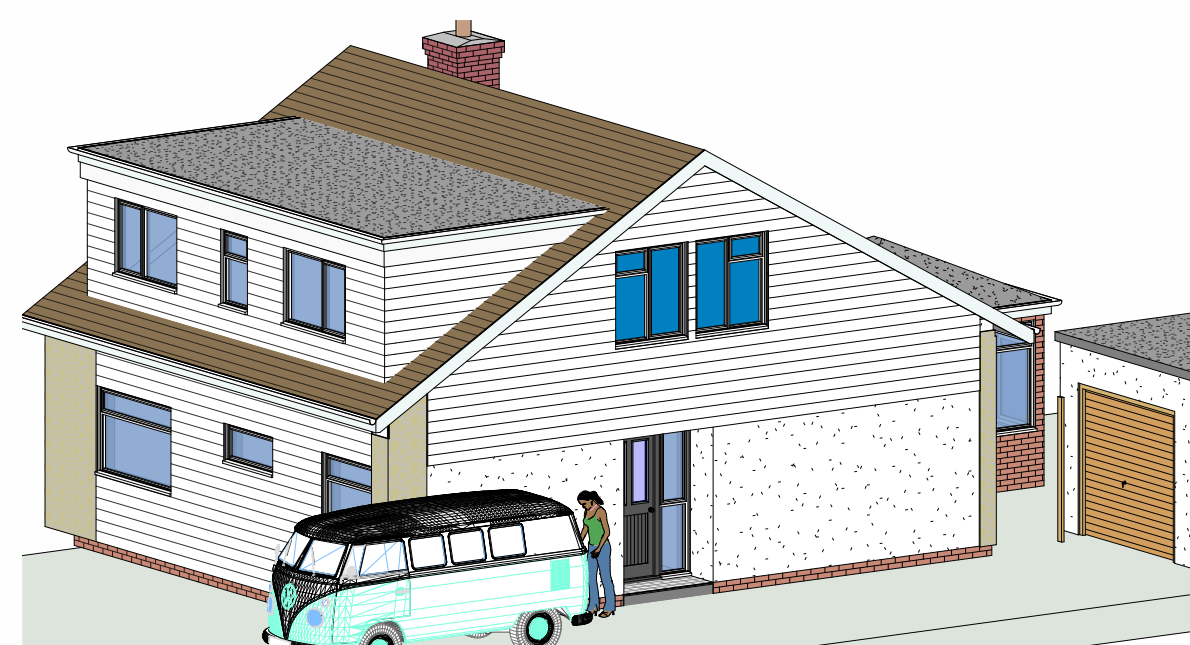

8 Front 3D

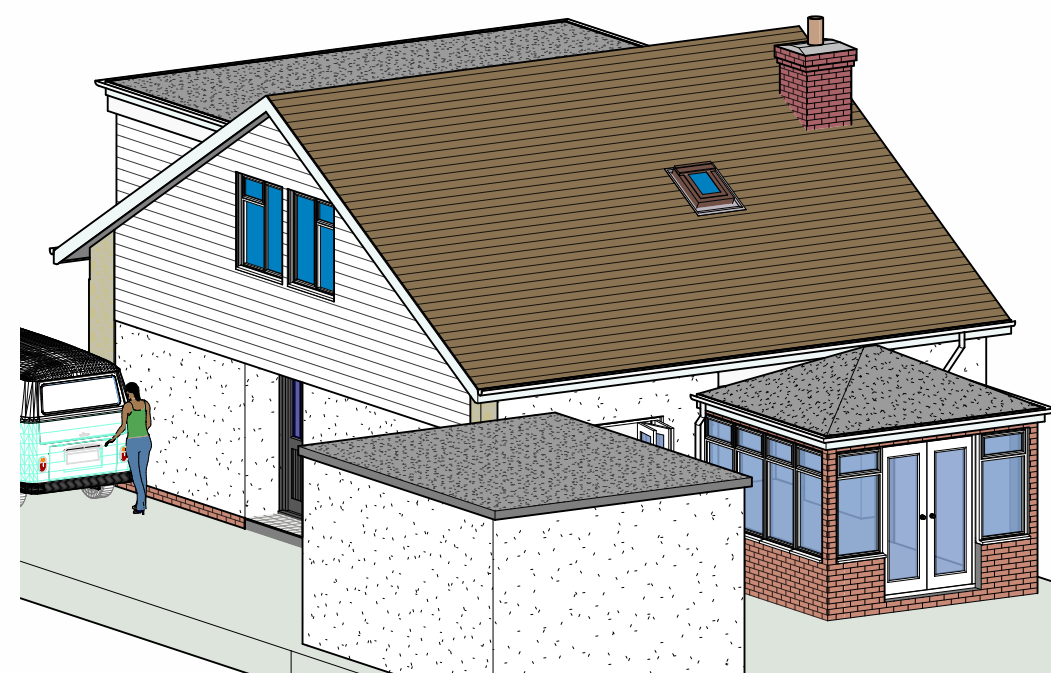

7 3D Existing Rear

Roof Tiles colour brown
Walls white render and
white pvc cladding
Windows White upvc d.g.
R.W Goods White Ogee pvc

Dwg at A2
0 1 2 3 4
5m long scale at 1:100

rev	date	description
Planning		Building Regs
Maison Design		
architectural practice		
25 Caldicot Road		tel 01291 422712
Rogiet		E mail
Monmouthshire		mark@maisondesign.biz
NP26 3SE		WEB www.maisondesign.biz
Copyright of this drawing or part thereof is by Maison Design and not to be copied		
Project	Existing Layout	
Name	Sam Lewis	
	5 Highfield Close	
	Cearleon NP18 3DW	
Date	December 2025	MH-10713