




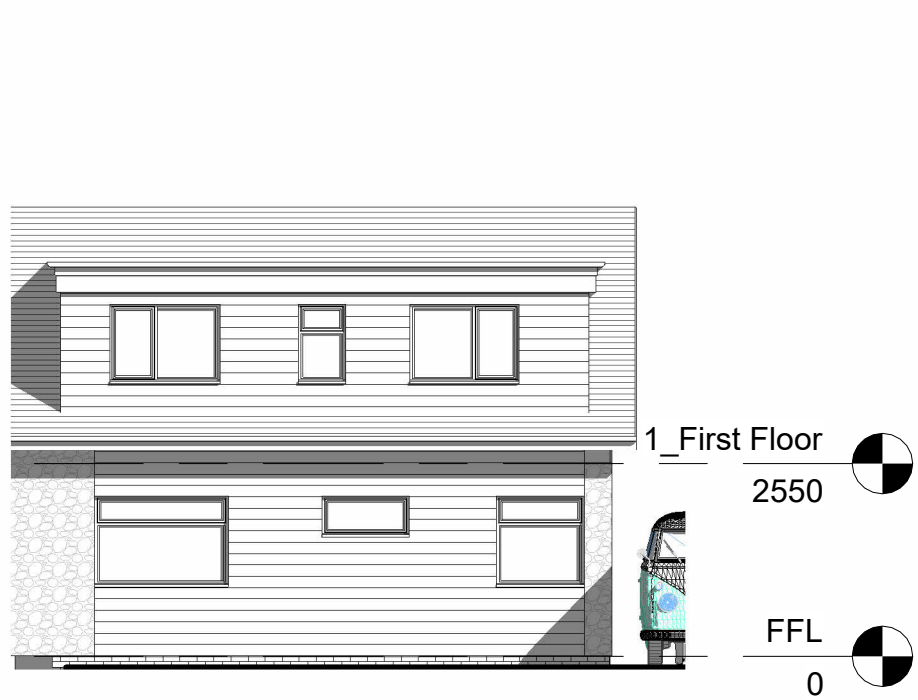

2 FRONT
1 : 100

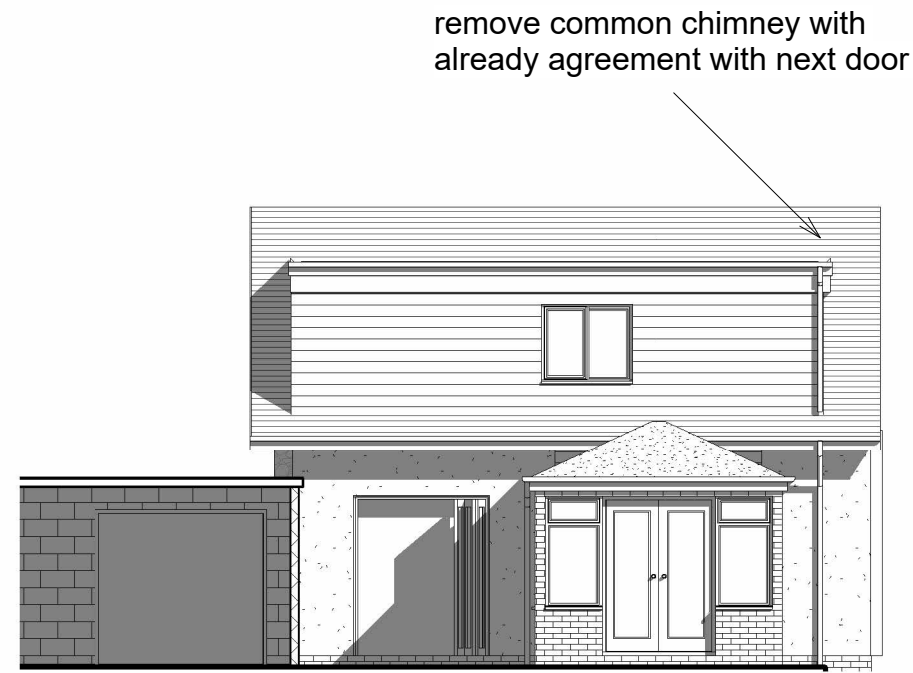


3 REAR
1 : 100

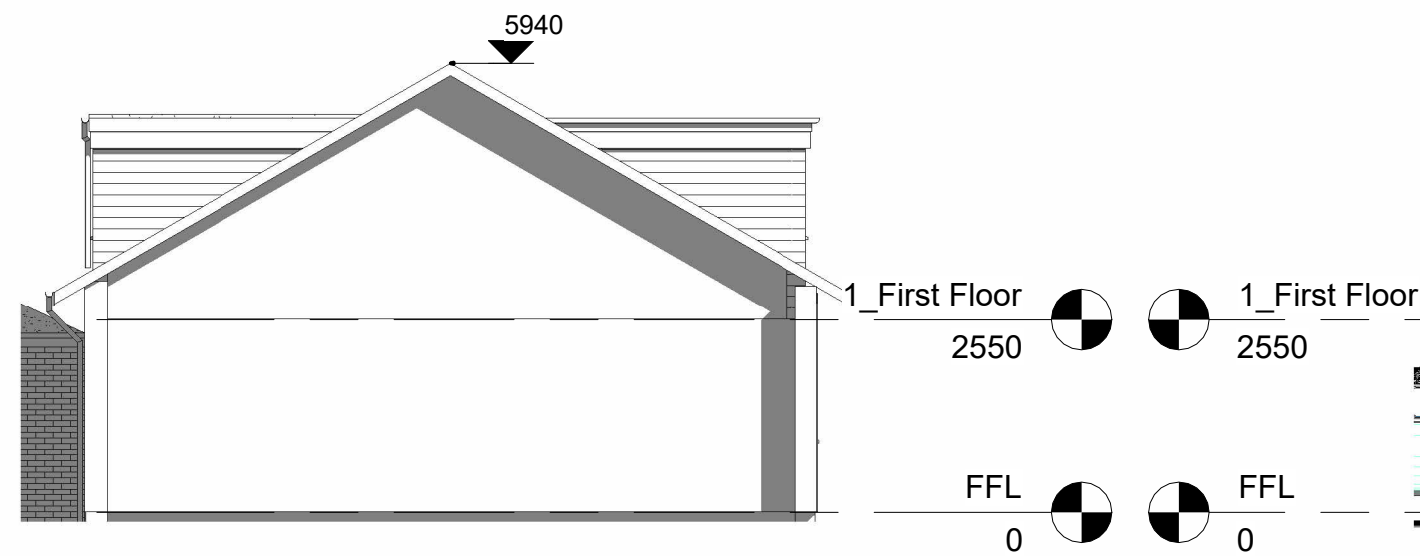


4 SIDE
1 : 100




5 SIDE GARAGE
1 : 100

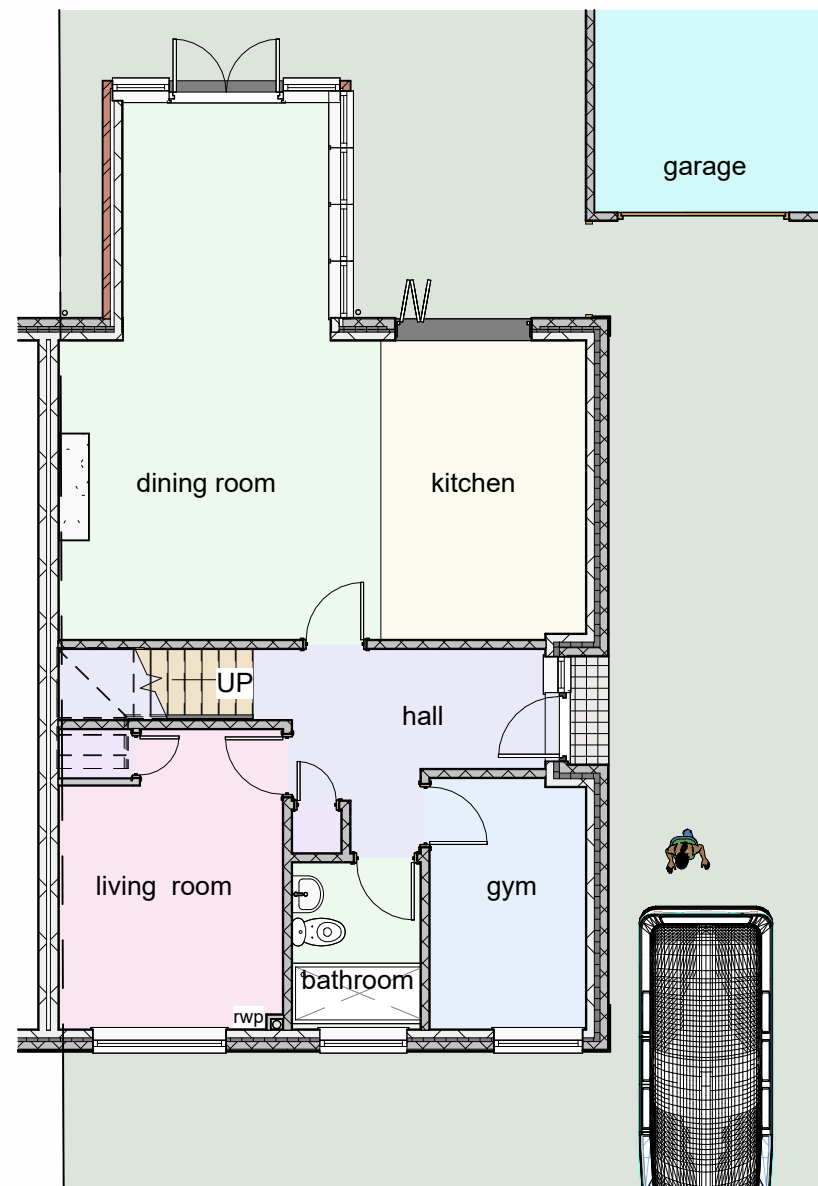


1 0_grd Exist FFL
1 : 100

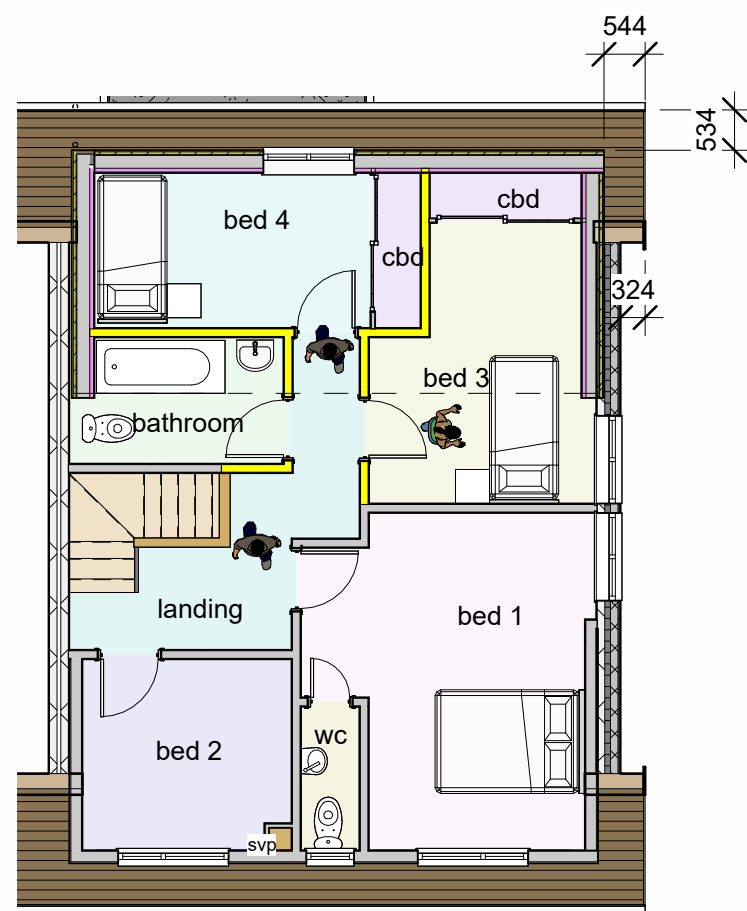

6 1_First Floor
1 : 100

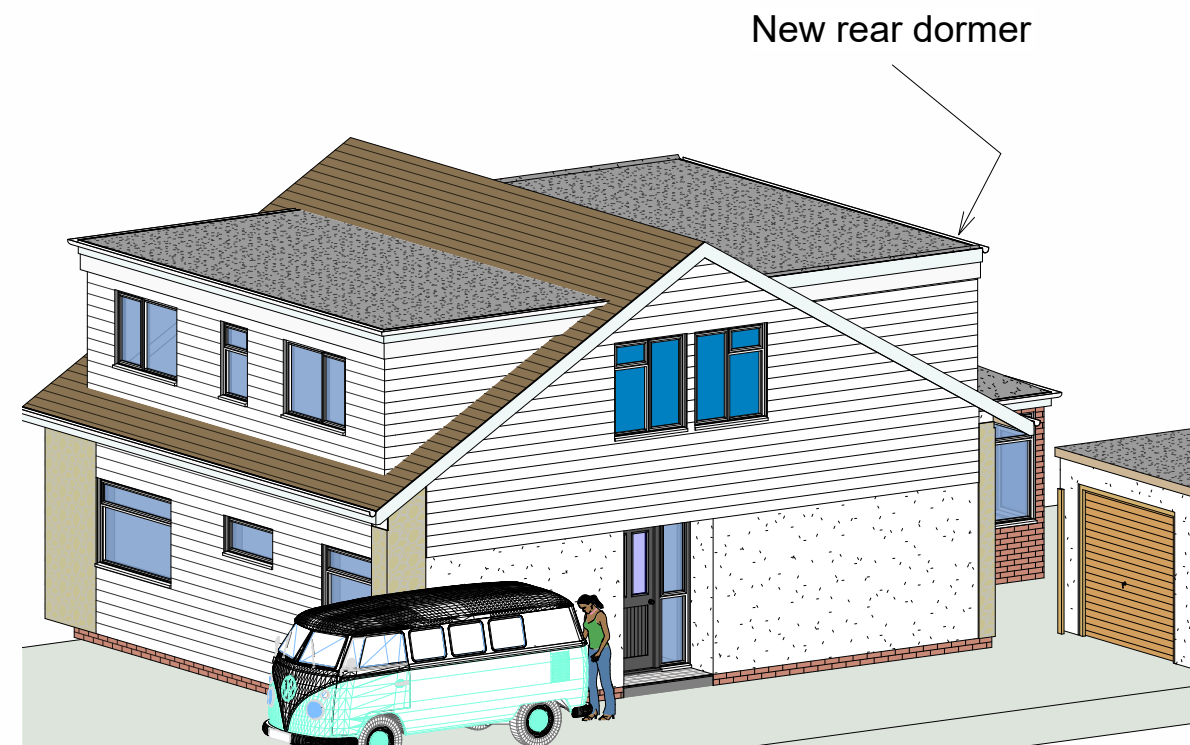


8 Front 3D

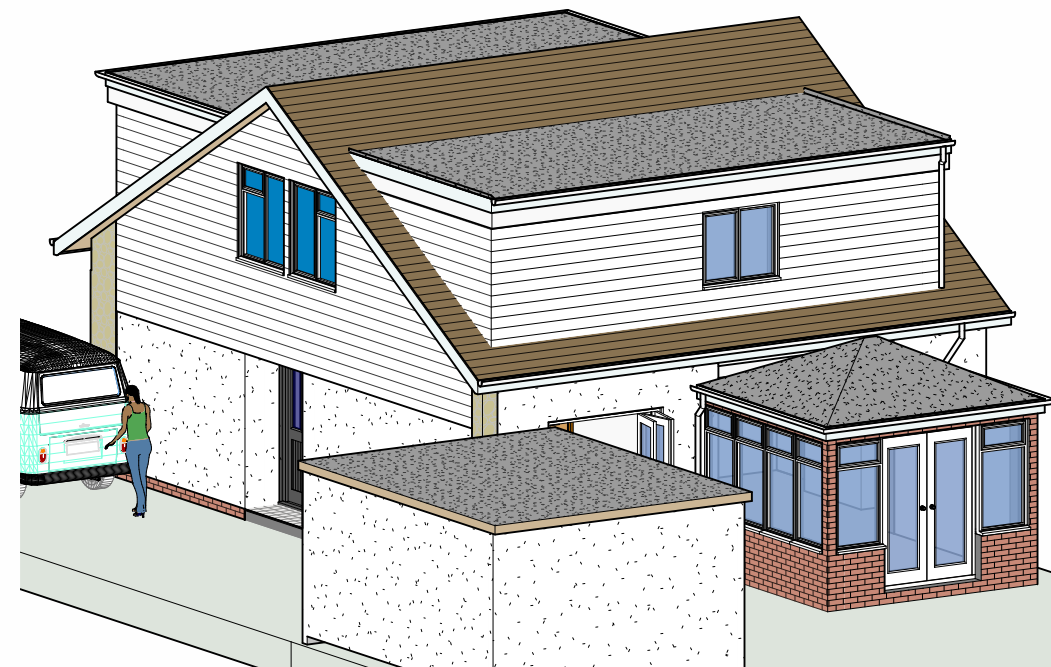

7 3D Rear

Ecology Enhancements to provide biodiversity net gain
Hedgehog house down at the bottom of the garden
Pollinator Plants
such as oregano, aster, Bee balm, Lantana

Dwg at A2

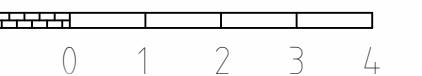

5m long scale at 1:100

rev	date	description	
Planning		Building Regs	
Maison Design			
architectural practice			
25 Caldicot Road		tel 01291 422712	
Rogiet		E mail	
Monmouthshire		mark@maisondesign.biz	
NP26 3SE		WEB www.maisondesign.biz	
Copyright of this drawing or part thereof is by Maison Design and not to be copied			
Project		Proposed Layout	
Name		Sam Lewis	
		5 Highfield Close	
		Cearleon NP18 3DW	
Date		December 2025	MH-10715