
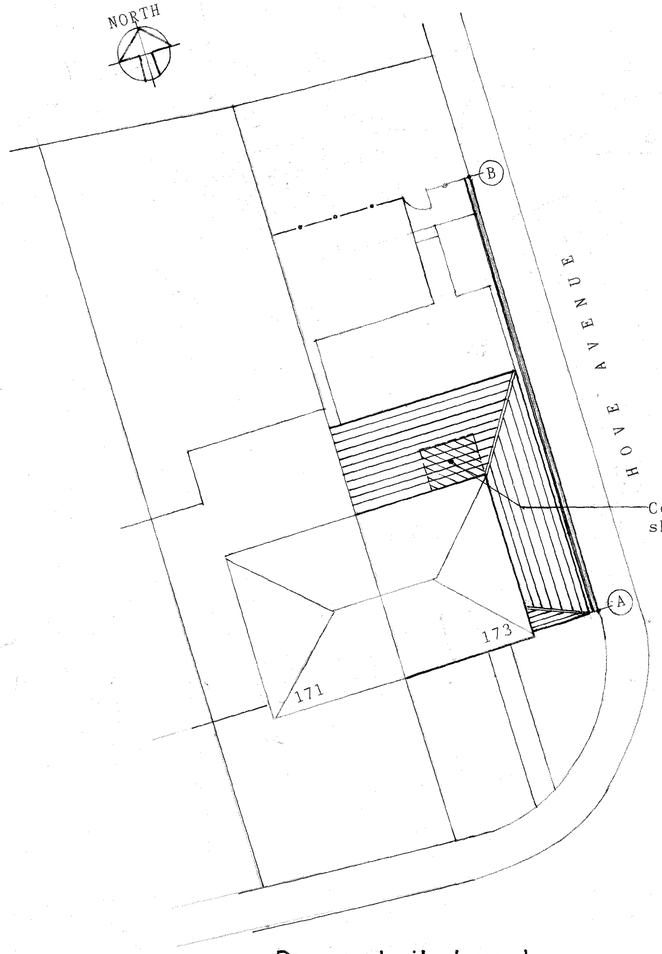


Proposed site layout
SCALE 1:200

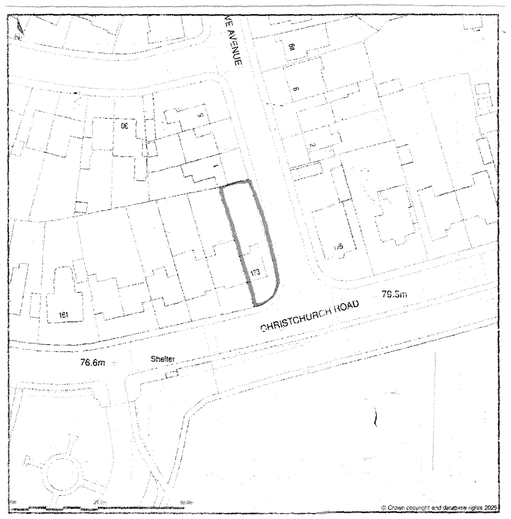

Site location plan
SCALE 1:1250

Revisions

Revision A December 2025
Detached garage omitted.
Limits of new boundary wall/fence (A to B) added.

Proposal

Alterations and extensions

Address

173 Christchurch Road
Newport

Classification

Site location and block plan

Drawing number

1173(01)25 REV A