
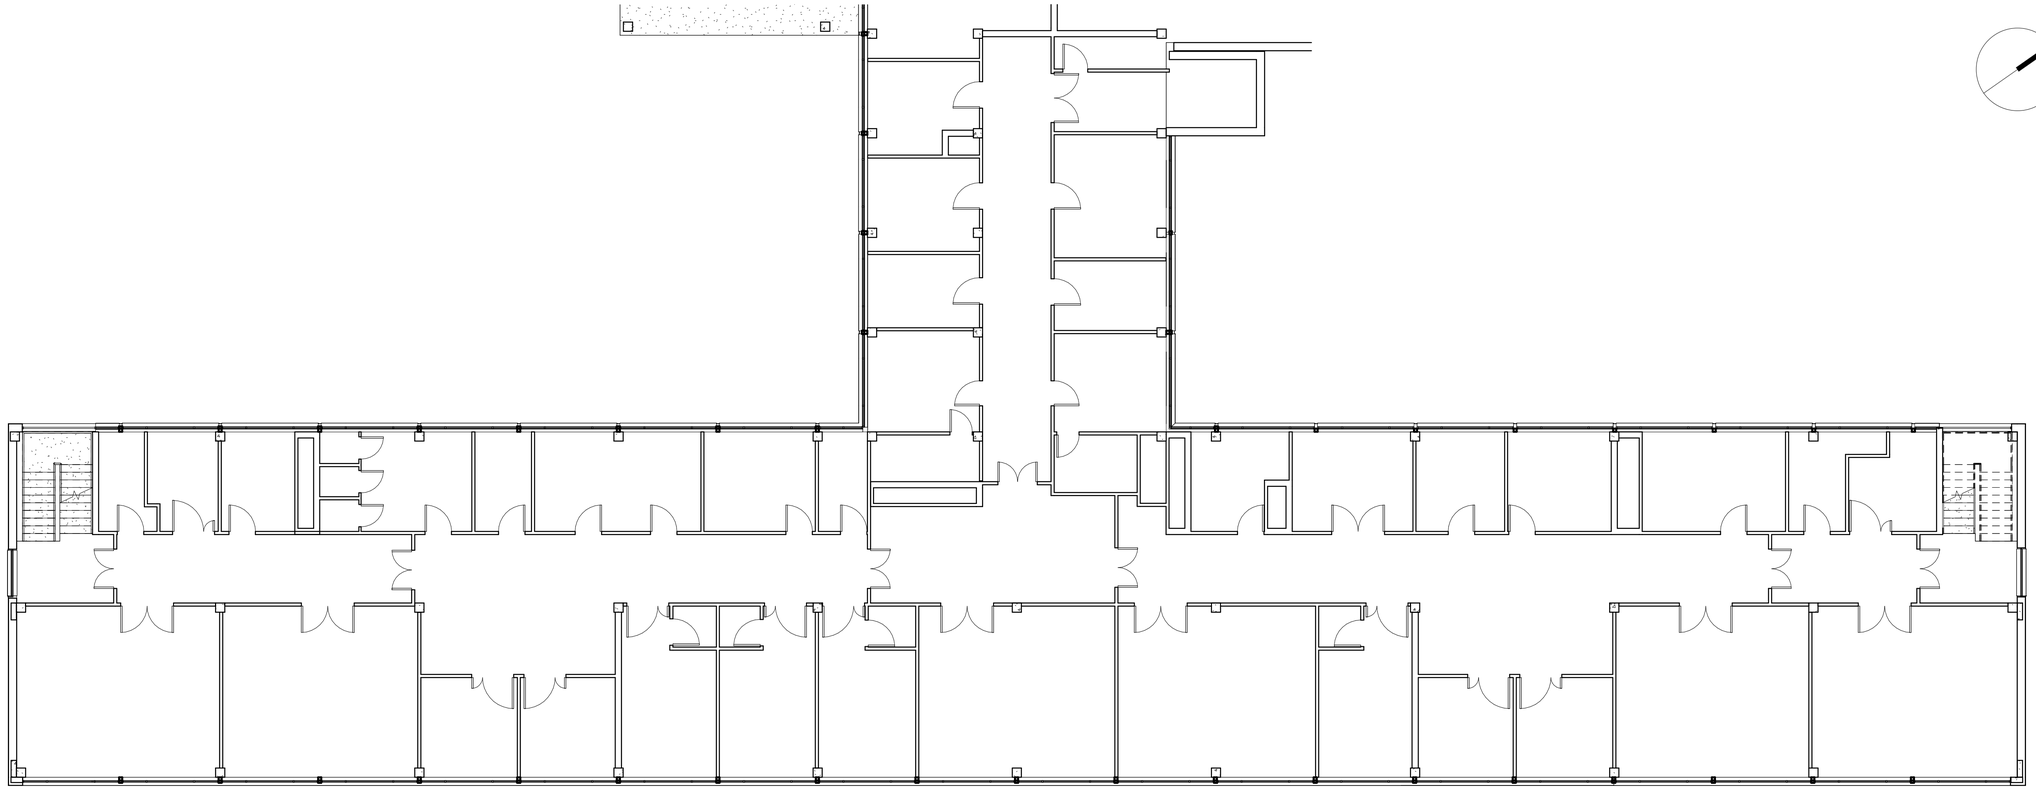


PHASE 2 - Existing - Level 3

1 : 100

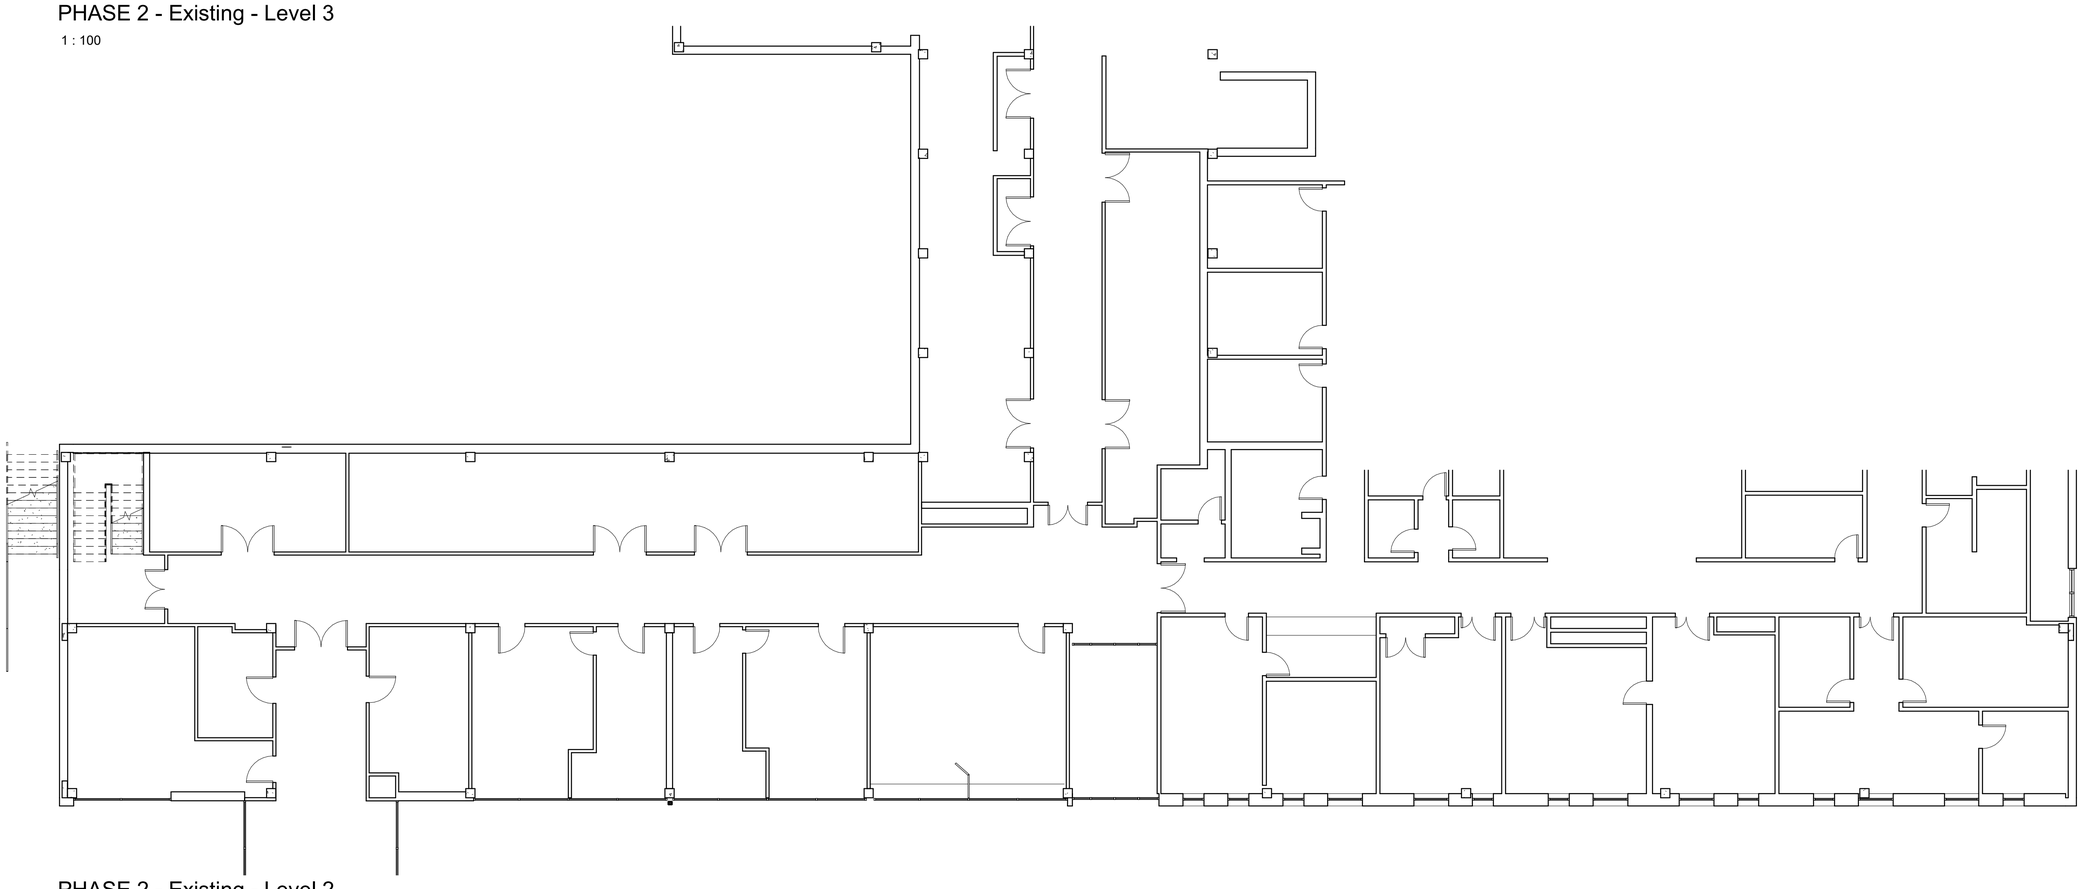

PHASE 2 - Existing - Level 2

1 : 100

0 1m 2m 5m 7.5m

This drawing must not be scaled.
Figured dimensions, levels, etc. only are to be used. Any inaccuracies, etc. must be notified to the Project Supervisor. This drawing is copyright detail drawings and larger scale drawings take precedence over smaller scale drawings.

GENERAL NOTES

REVISIONS

Rev	Date	Description	By

GIG CYMRU NHS WALES
Bwrdd Iechyd Prifysgol Aneurin Bevan University Health Board

Works & Estates Management Centre
St, Cadocs Hospital
Lodge Road
Caerleon
NP18 3XQ

PROJECT TITLE
Royal Gwent Hospital
Cardiff Road, Newport
Replacement of B Block windows

DRAWING TITLE
PHASE 2 - Existing plans - Levels 2 & 3

DRAWN BY NH

CHK BY

PROJECT REF RGH B

SCALE 1 : 100 original paper size of A1

REVISION

DATE

STATUS PL

SUITABILITY Issued for Planning Approval

DRAWING NO.

Project	Originator	Volume	Level	Type	Role	Number
RGH B	ABUHB	XX	XX	DR	A	218

27/04/2026 14:00:53 C:\Users\n333663\OneDrive\CloudTemp\31QX0RM1\Model - Rev B.rvt