


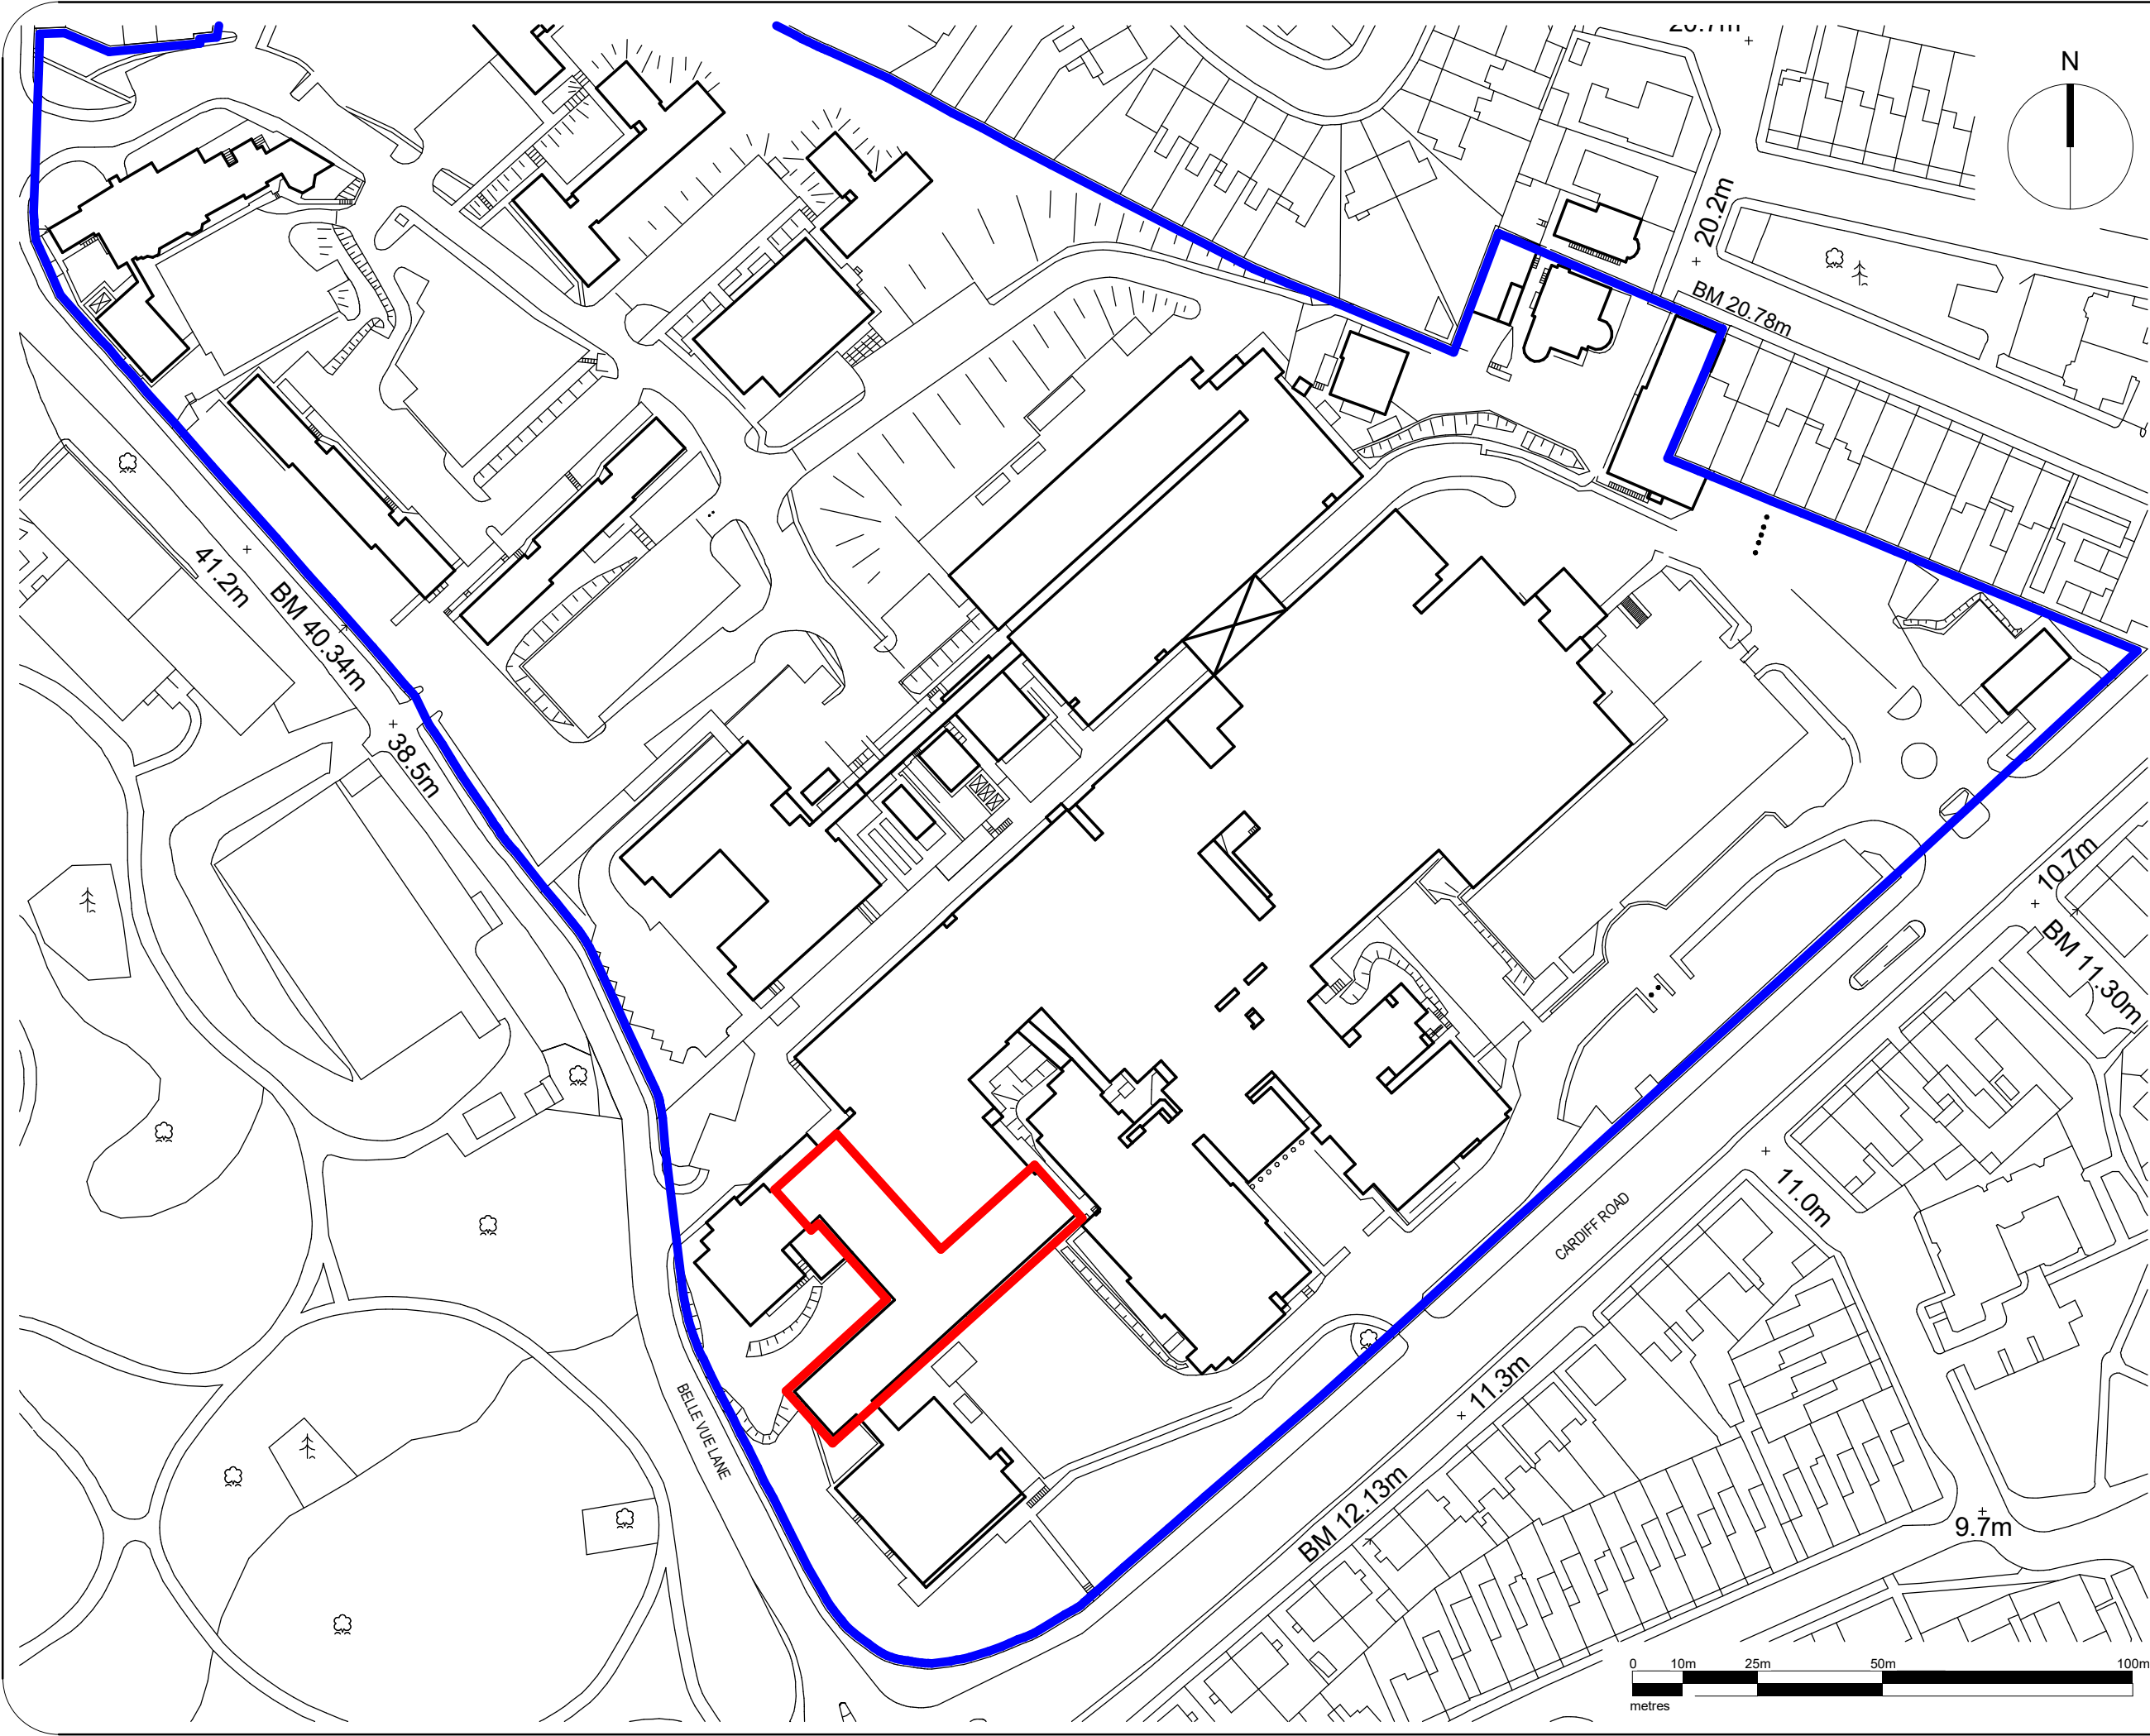

This drawing must not be scaled.
Figured dimensions, levels, etc. only are to be used.
Any inaccuracies, etc. must be notified to the Project Supervisor. This drawing is copyright detail drawings and larger scale drawings take precedence over smaller scale drawings.

GENERAL NOTES

REVISIONS

Rev	Date	Description	By
A	01.09.25	Issued for planning	NH
	10.06.25	Issued to NCC	NH



Bwrdd Iechyd Prifysgol
Aneurin Bevan
University Health Board

Works & Estate Management Centre
St. Cadocs Hospital
Lodge Road
Caerleon
NP18 3XQ

PROJECT TITLE
Royal Gwent Hospital
Cardiff Road, Newport
Replacement of B Block windows

DRAWING TITLE
Location plan

DRAWN BY
NH

CHEK BY
-

PROJECT REF
RGH B

SCALE
1 : 1250
original paper size of A3

REVISION
A

DATE
01.09.25

STATUS
PL

SUSTAINABILITY
Issued for Planning Approval

Project	Originator	Volume	Level	Type	Role	Number
RGH B	ABUHB	XX	XX	DR	A	001