
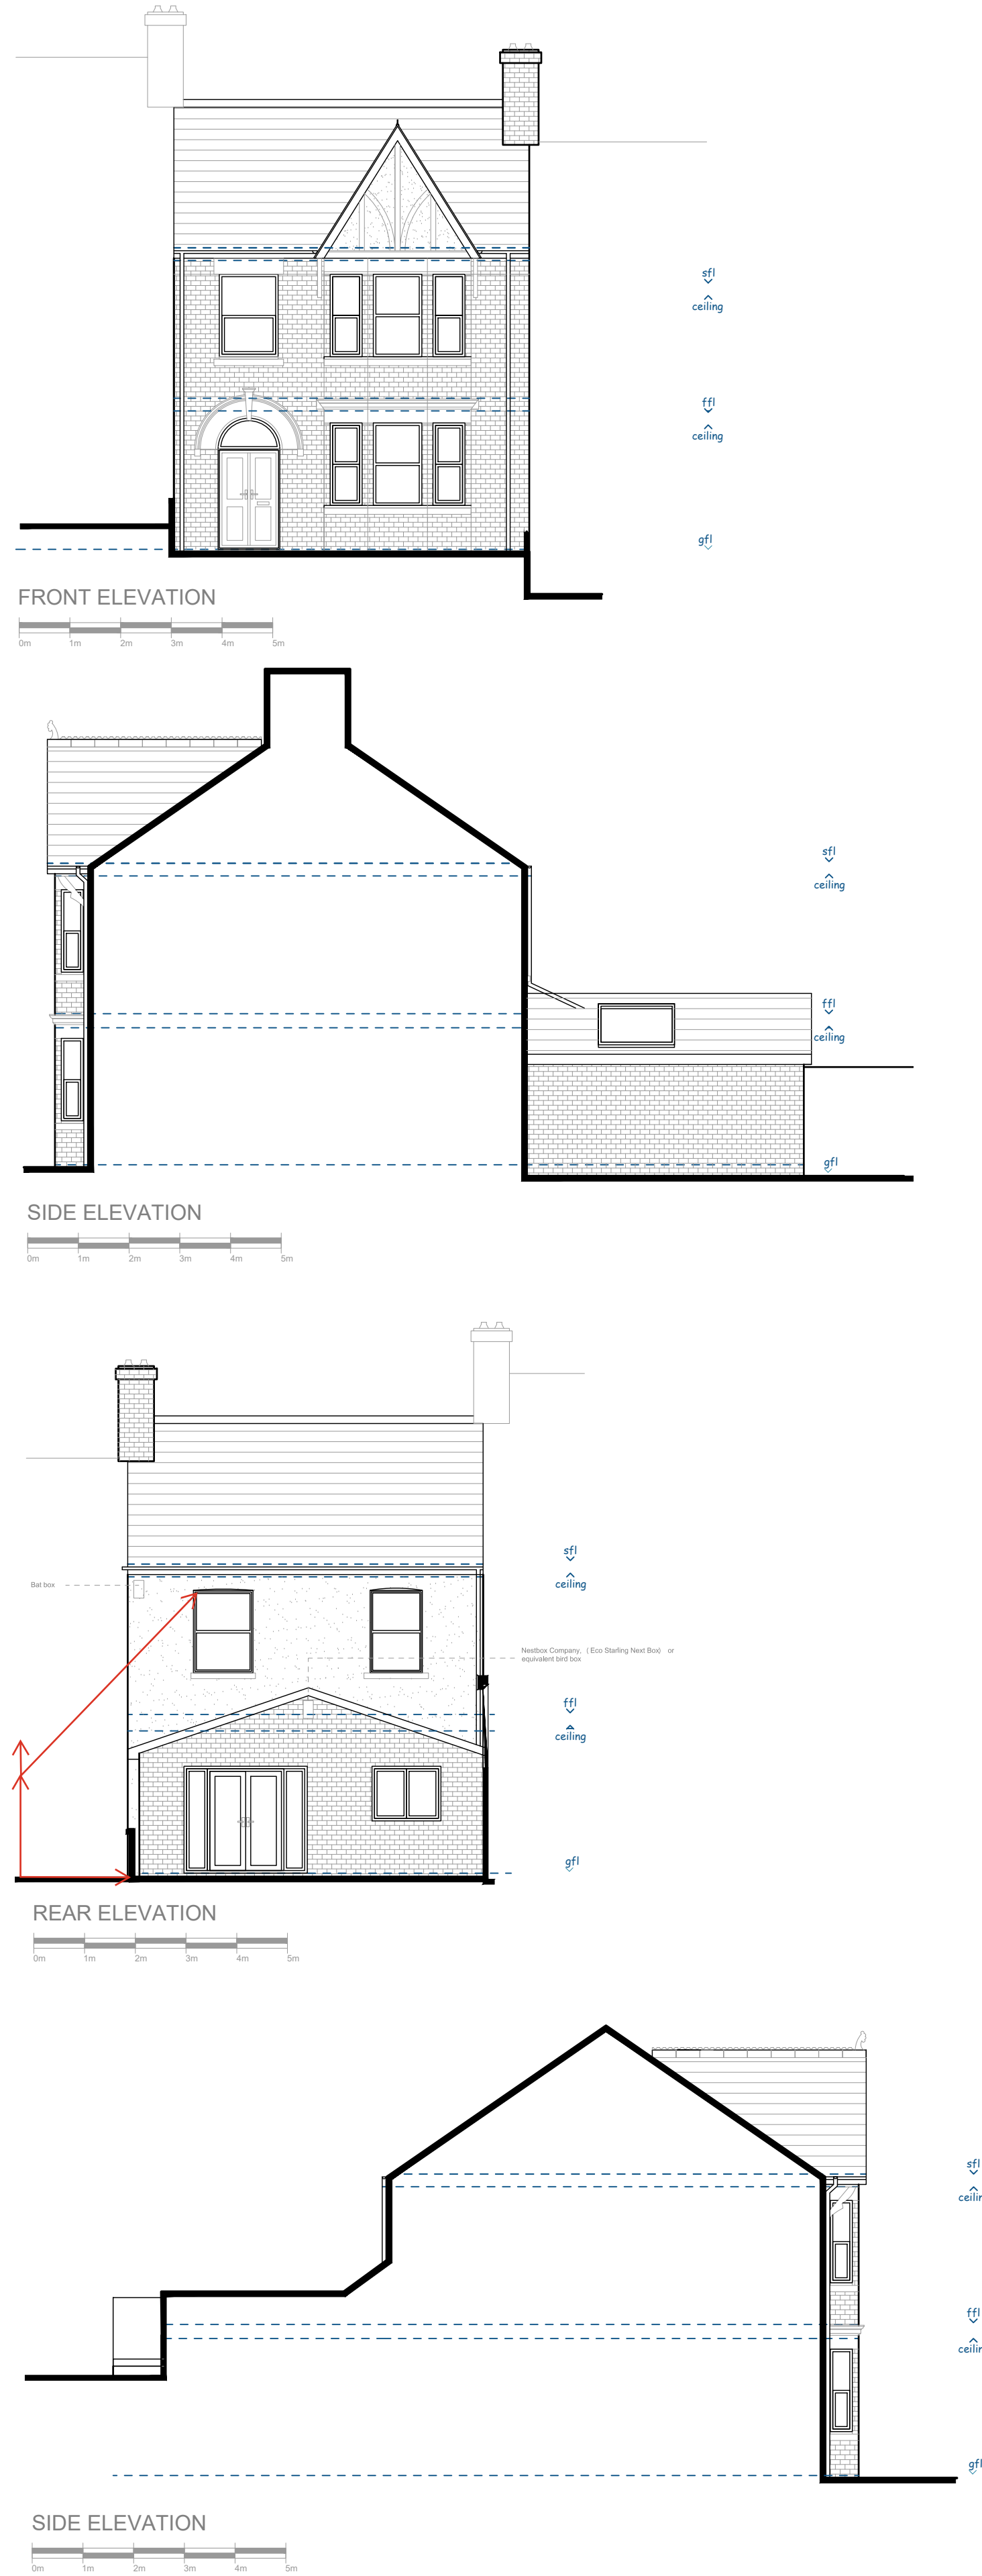
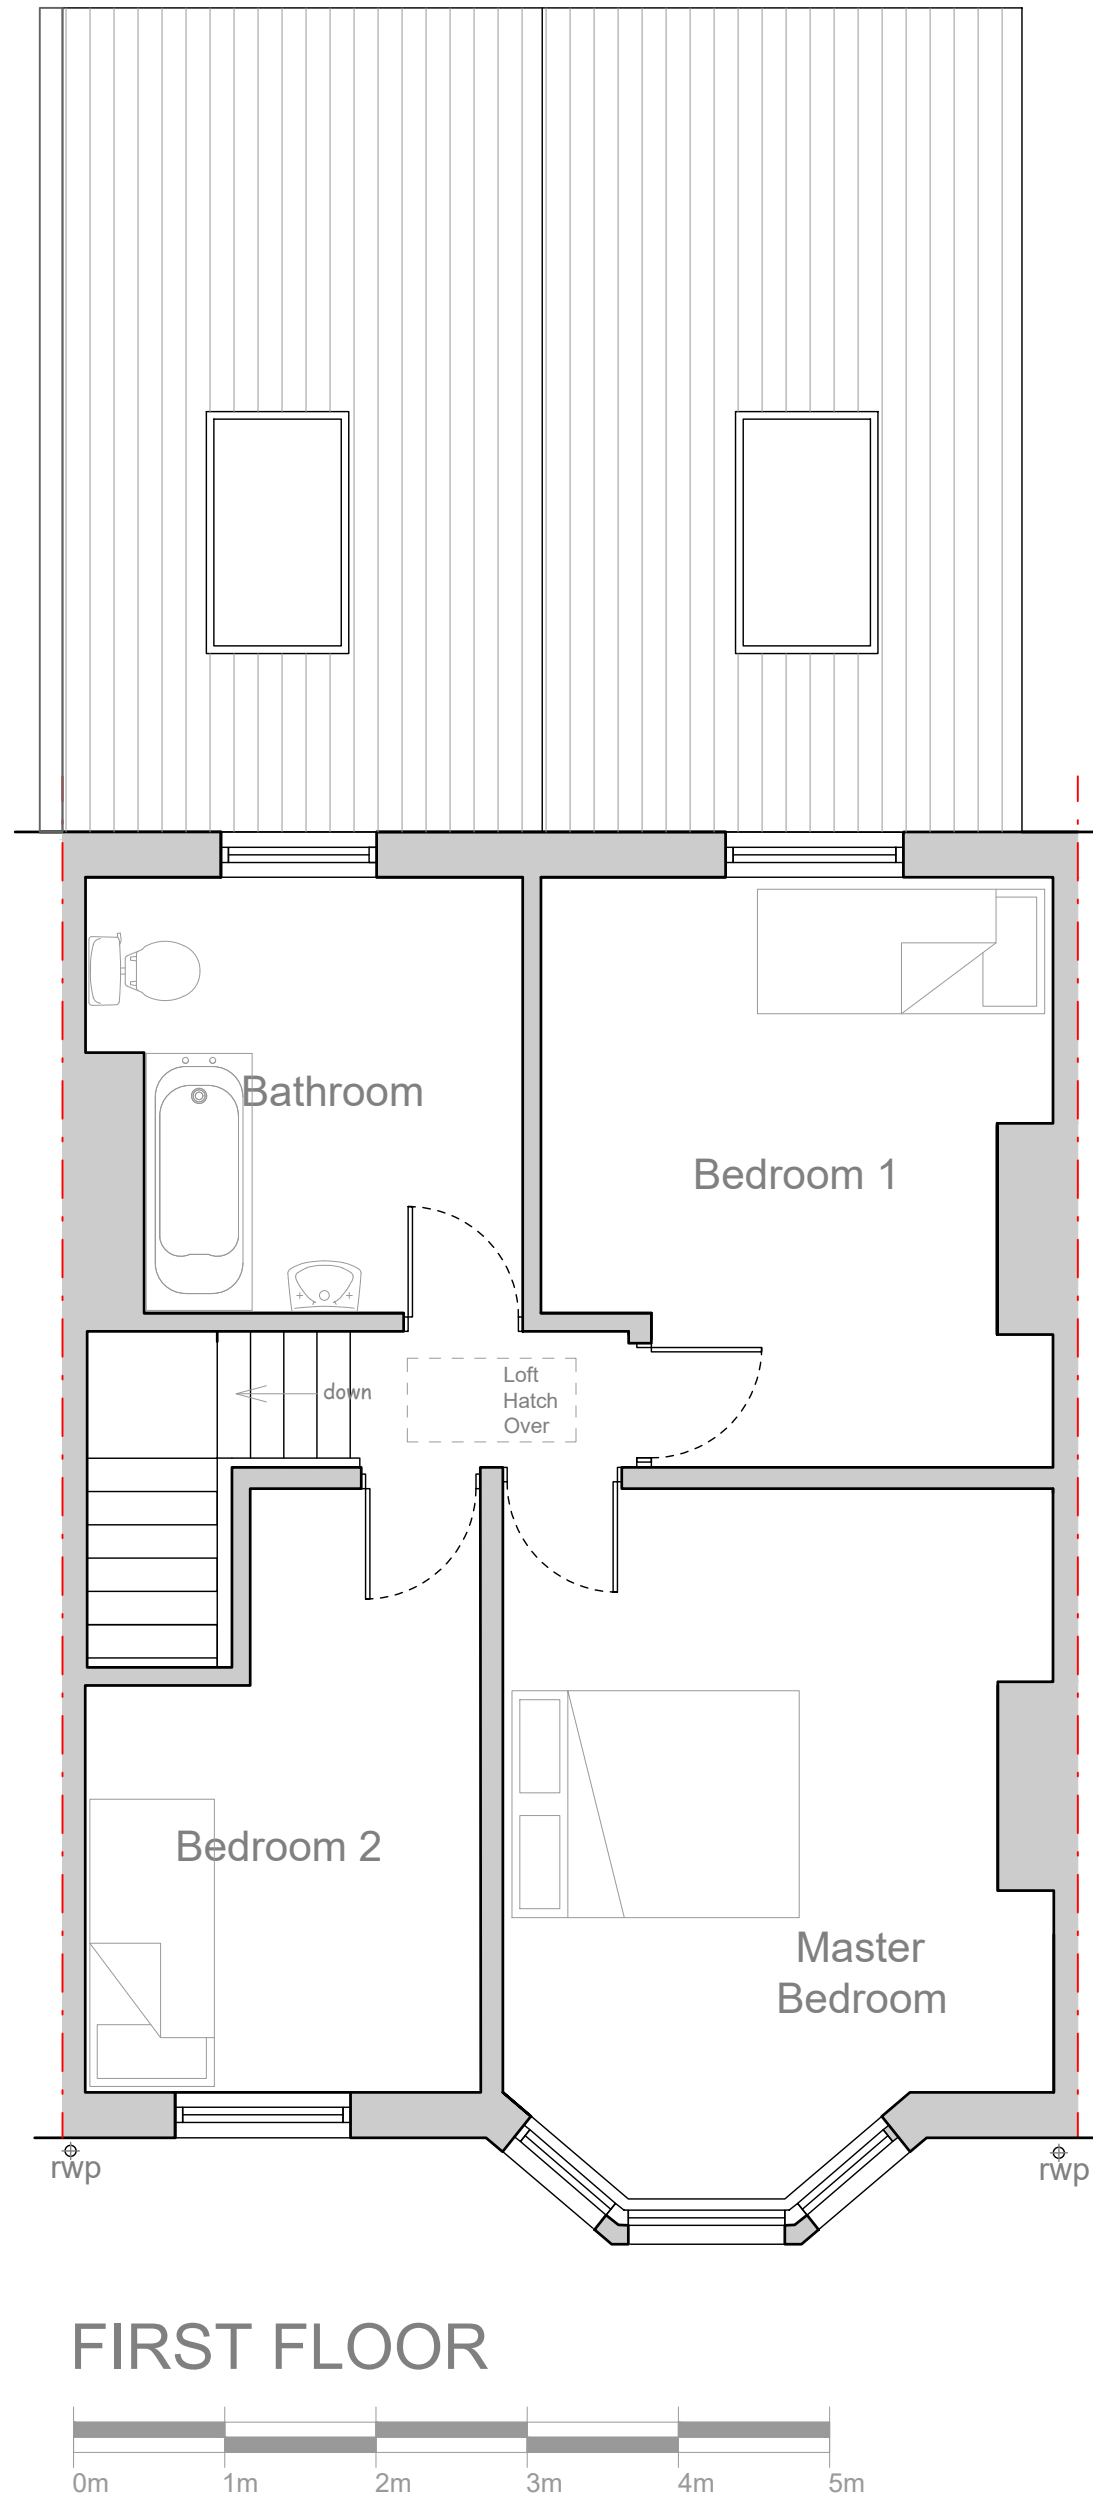


28/03/2025 15:17:36 L:\NA Architects\RAA Projects\R926 14 Richmond Road, Newport\CA\RA26 - Proposed.dwg - ISO A1 (594.00 x 841.00 MM)

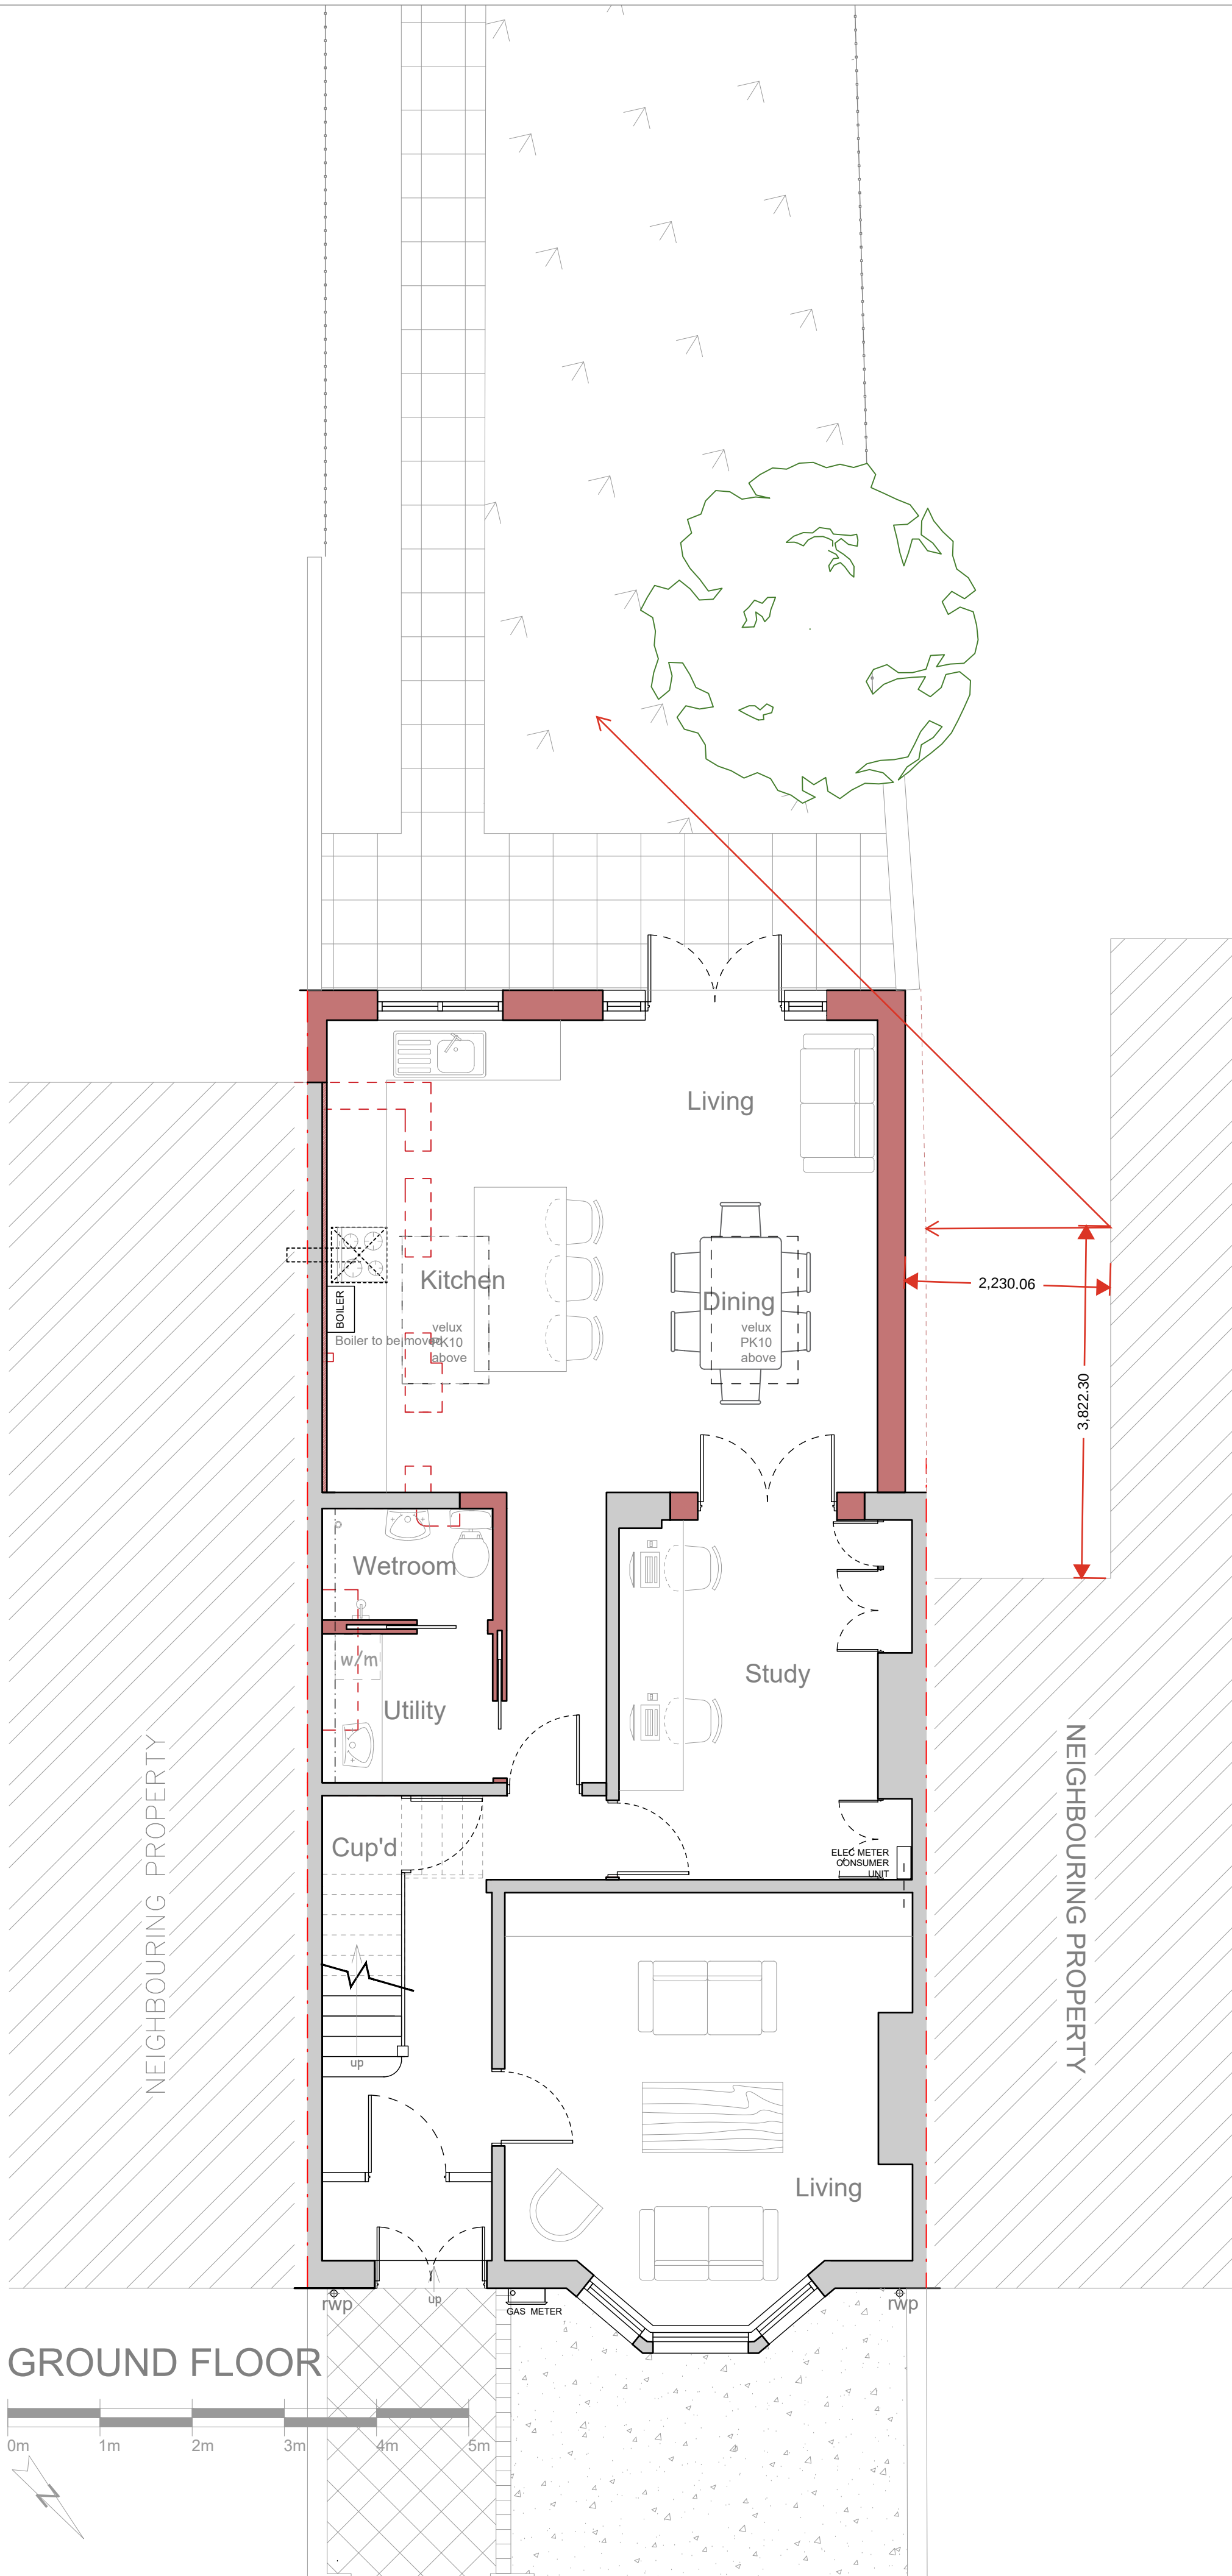

Drawing No **R 9 2 6 - 0 5 A 1**

NOTES:
THIS DRAWING IS COPYRIGHT.
DO NOT SCALE FROM THIS DRAWING.
WORK TO FIGURED DIMENSIONS ONLY.
CHECK ALL DIMENSIONS ON SITE.
ANY DISCREPANCIES TO BE NOTIFIED TO THE ARCHITECT.

NOTES:
DRAWINGS HAVE BEEN PRODUCED FOR PLANNING AND BUILDING REGULATIONS PURPOSES ONLY. THE CONSTRUCTION (DESIGN AND MANAGEMENT) REGULATIONS 2015 (CDM) IS THE RESPONSIBILITY OF THE CLIENT.
CONTRACTOR UNLESS OTHERWISE AGREED IN WRITING.

REVISIONS

RICHARD ANDREWS ARCHITECTS
SUSTAINABLE MODERN CREATIVE

SUITE 2.3, THE ESTATES OFFICE, 25-26 GOLD TOPS, NEWPORT, NP20 4PG

PHONE: 01633 744144
EMAIL: admin@ra-architects.co.uk

Richard Andrews Architects Ltd.
Registered in England & Wales No 8274171
Registered Office: Companies House, Crown Way, Cardiff, CF14 3UZ
www.ra-architects.co.uk

Job **14 RICHMOND ROAD, NEWPORT, NP19 7GG**

Drawing **PROPOSED PLANS AND ELEVATIONS**

Number **R 9 2 6 - 0 5 A 1**

Scale 1:100 1:50 Date 02/25 Drawn EJ Checked RA