





1 Existing Block Plan
1 : 500

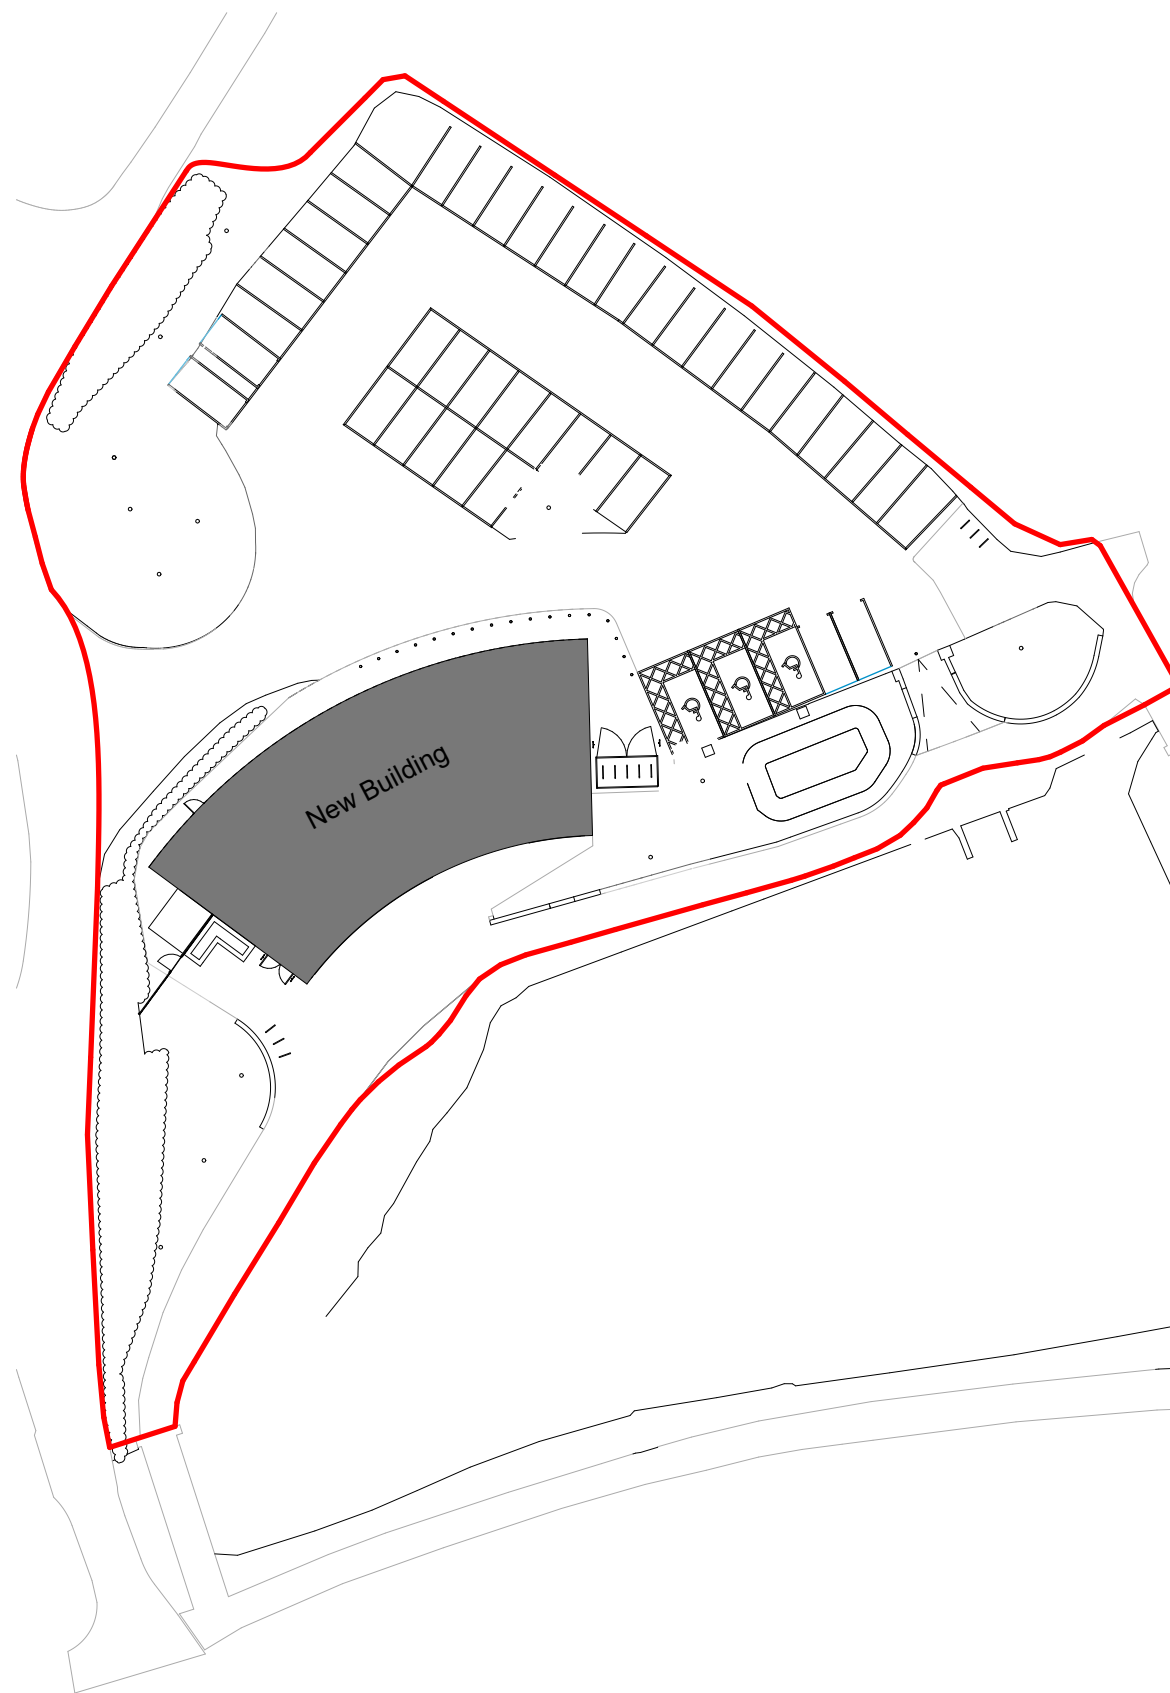

2 Proposed Block Plan
1 : 500

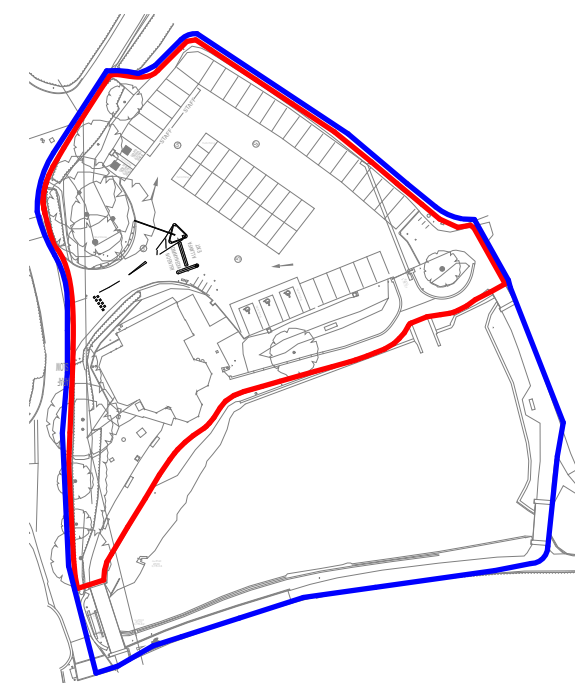

3 Redline Boundary
1 : 1250

Rev	Description	Date	Dr by	App by
P01	(S4) Issued for Planning	28.02.25	TW	HT
original by	date created	approved by		
TW	08/13/24	HT		

AHR Architects Ltd
Vinty Building
Wine Street
Bristol
BS1 2BD
United Kingdom

T +44(0)117 9299146
E bristol@ahr.co.uk
www.ahr.co.uk

client name		
Newport City Council		
project		
Fourteen Locks Visitor Centre		
drawing		
Block Plans - Planning		
computer file	plot date	
\\10.32.1.1\DEM_Profile\Folder_redirection\hira.leimey\Documents\Revit Files\Local Files\Revit_2024\FLVC-AHR-ZZ-ZZ-M3-A-0000_Fourteen Locks Visitor Centre_RVT2024_hira.leimey.rvt		
project number	scale	
2023.00612.000	As indicated @A3	
drawing number	rev	issue
FLVC-AHR-S1-XX-DR-A-08101	P01	S4

This drawing is to be read in conjunction with all related drawings. All dimensions must be checked and verified on site before commencing any work or producing shop drawings. The originator should be notified immediately of any discrepancy. This drawing is copyright and remains the property of AHR.