




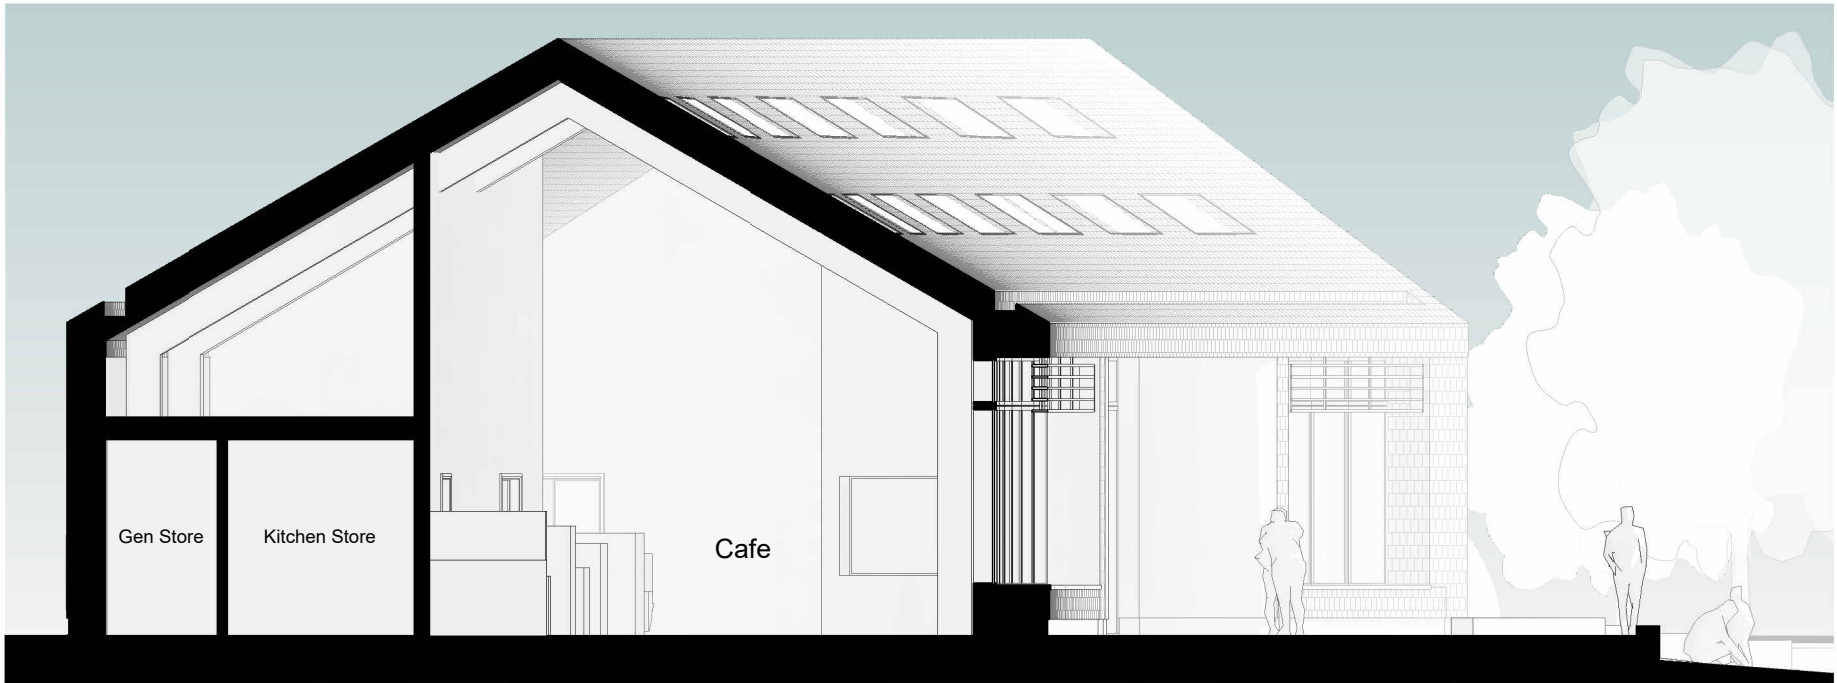


1 Proposed Planning Section 1
1 : 100

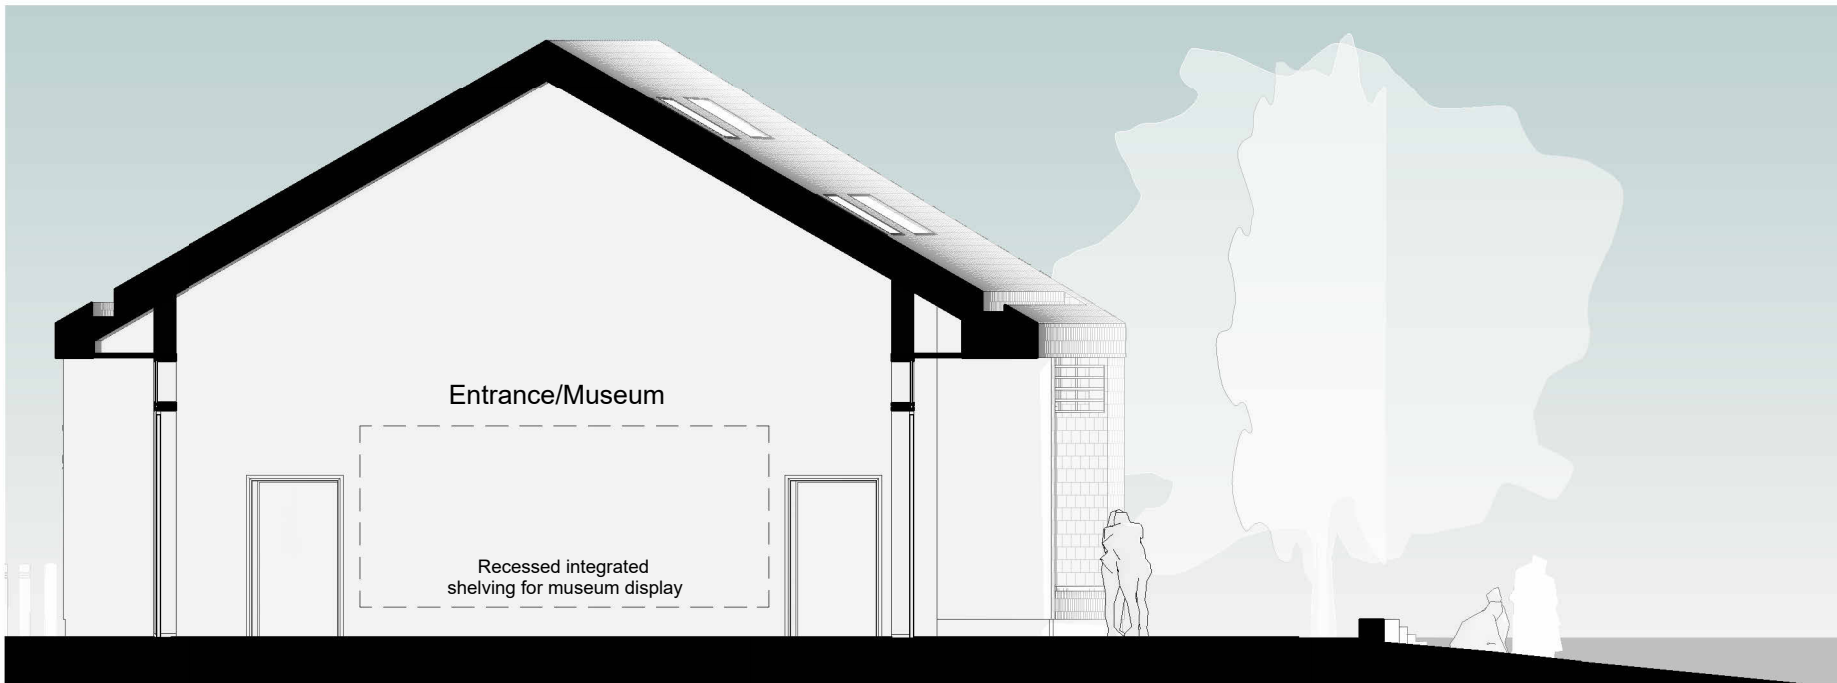

2 Proposed Planning Section 2
1 : 100

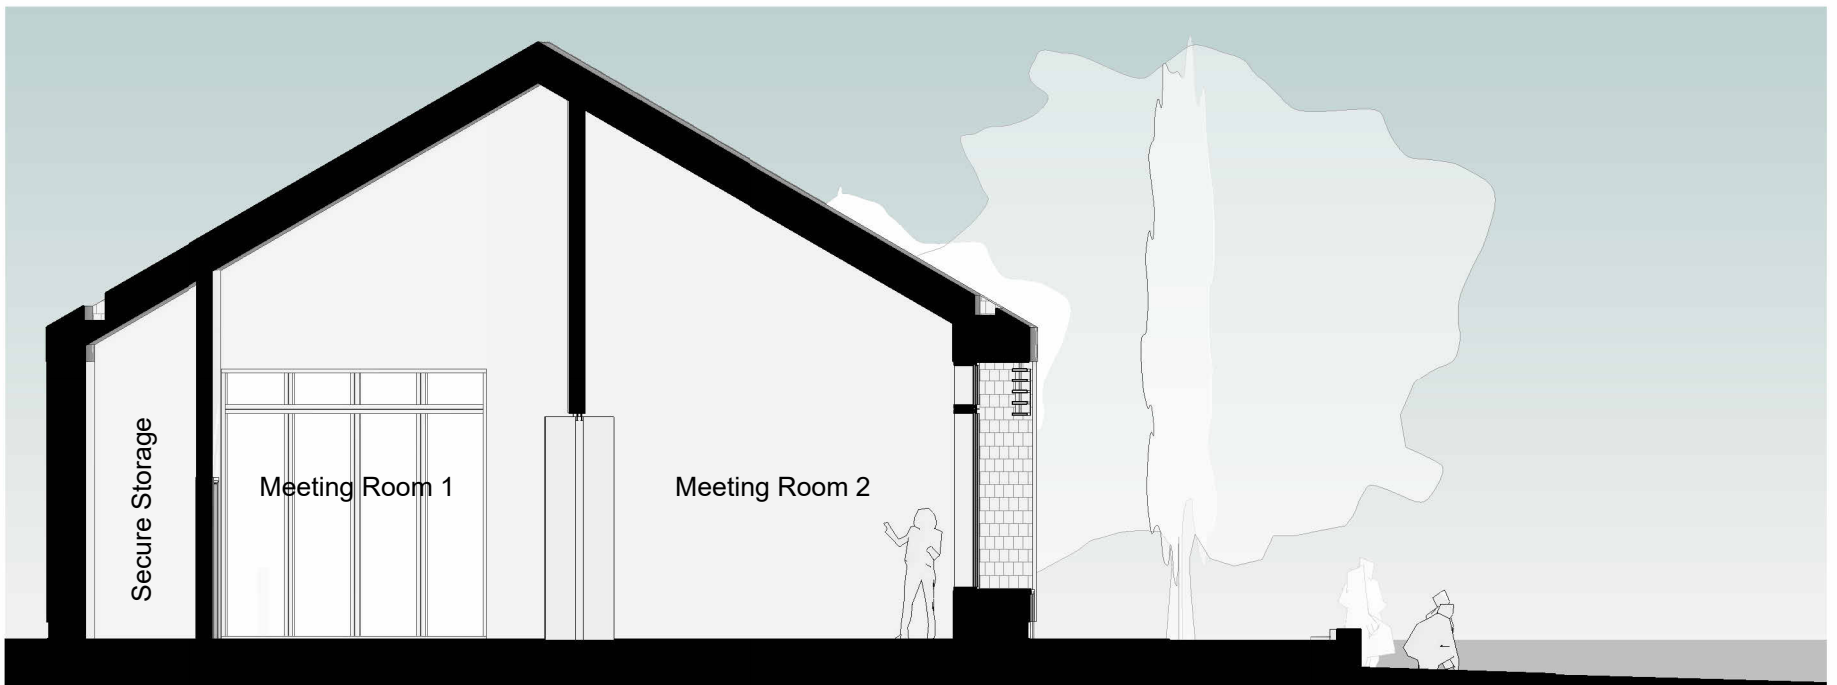

3 Proposed Planning Section 3
1 : 100

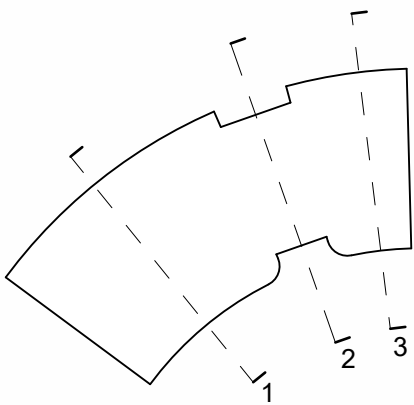

SCALE 1 : 100
0 2 4 6

P01 (S4) Issued for Planning	28.02.25	TW	HT
Rev	Description	Date	Dr by / App by
original by			
TW	date created 02/27/25		approved by HT

AHR AHR Architects Ltd
Vintory Building
Wine Street
Bristol
BS1 2BD
United Kingdom

T +44(0)117 9299146
E bristol@ahr.co.uk
www.ahr.co.uk

client name	Newport City Council
project	Fourteen Locks Visitor Centre
drawing	Proposed Sections - Planning
computer file V:\3.32_1110284_Profile_Folder_redacted\11a\11a\Documents\Rev Fourteen Locks Visitor Centre - P01\0205_11a\11a.dwg	plot date
project number 2023.00612.000	scale 1 : 100 @A2
drawing number FLVC-AHR-ZZ-ZZ-DR-A-08300	rev P01
	issue S4
This drawing is to be read in conjunction with all related drawings. All dimensions must be checked and verified on site before commencing any work or producing shop drawings. The originator should be notified immediately of any discrepancy. This drawing is copyright and remains the property of AHR.	