


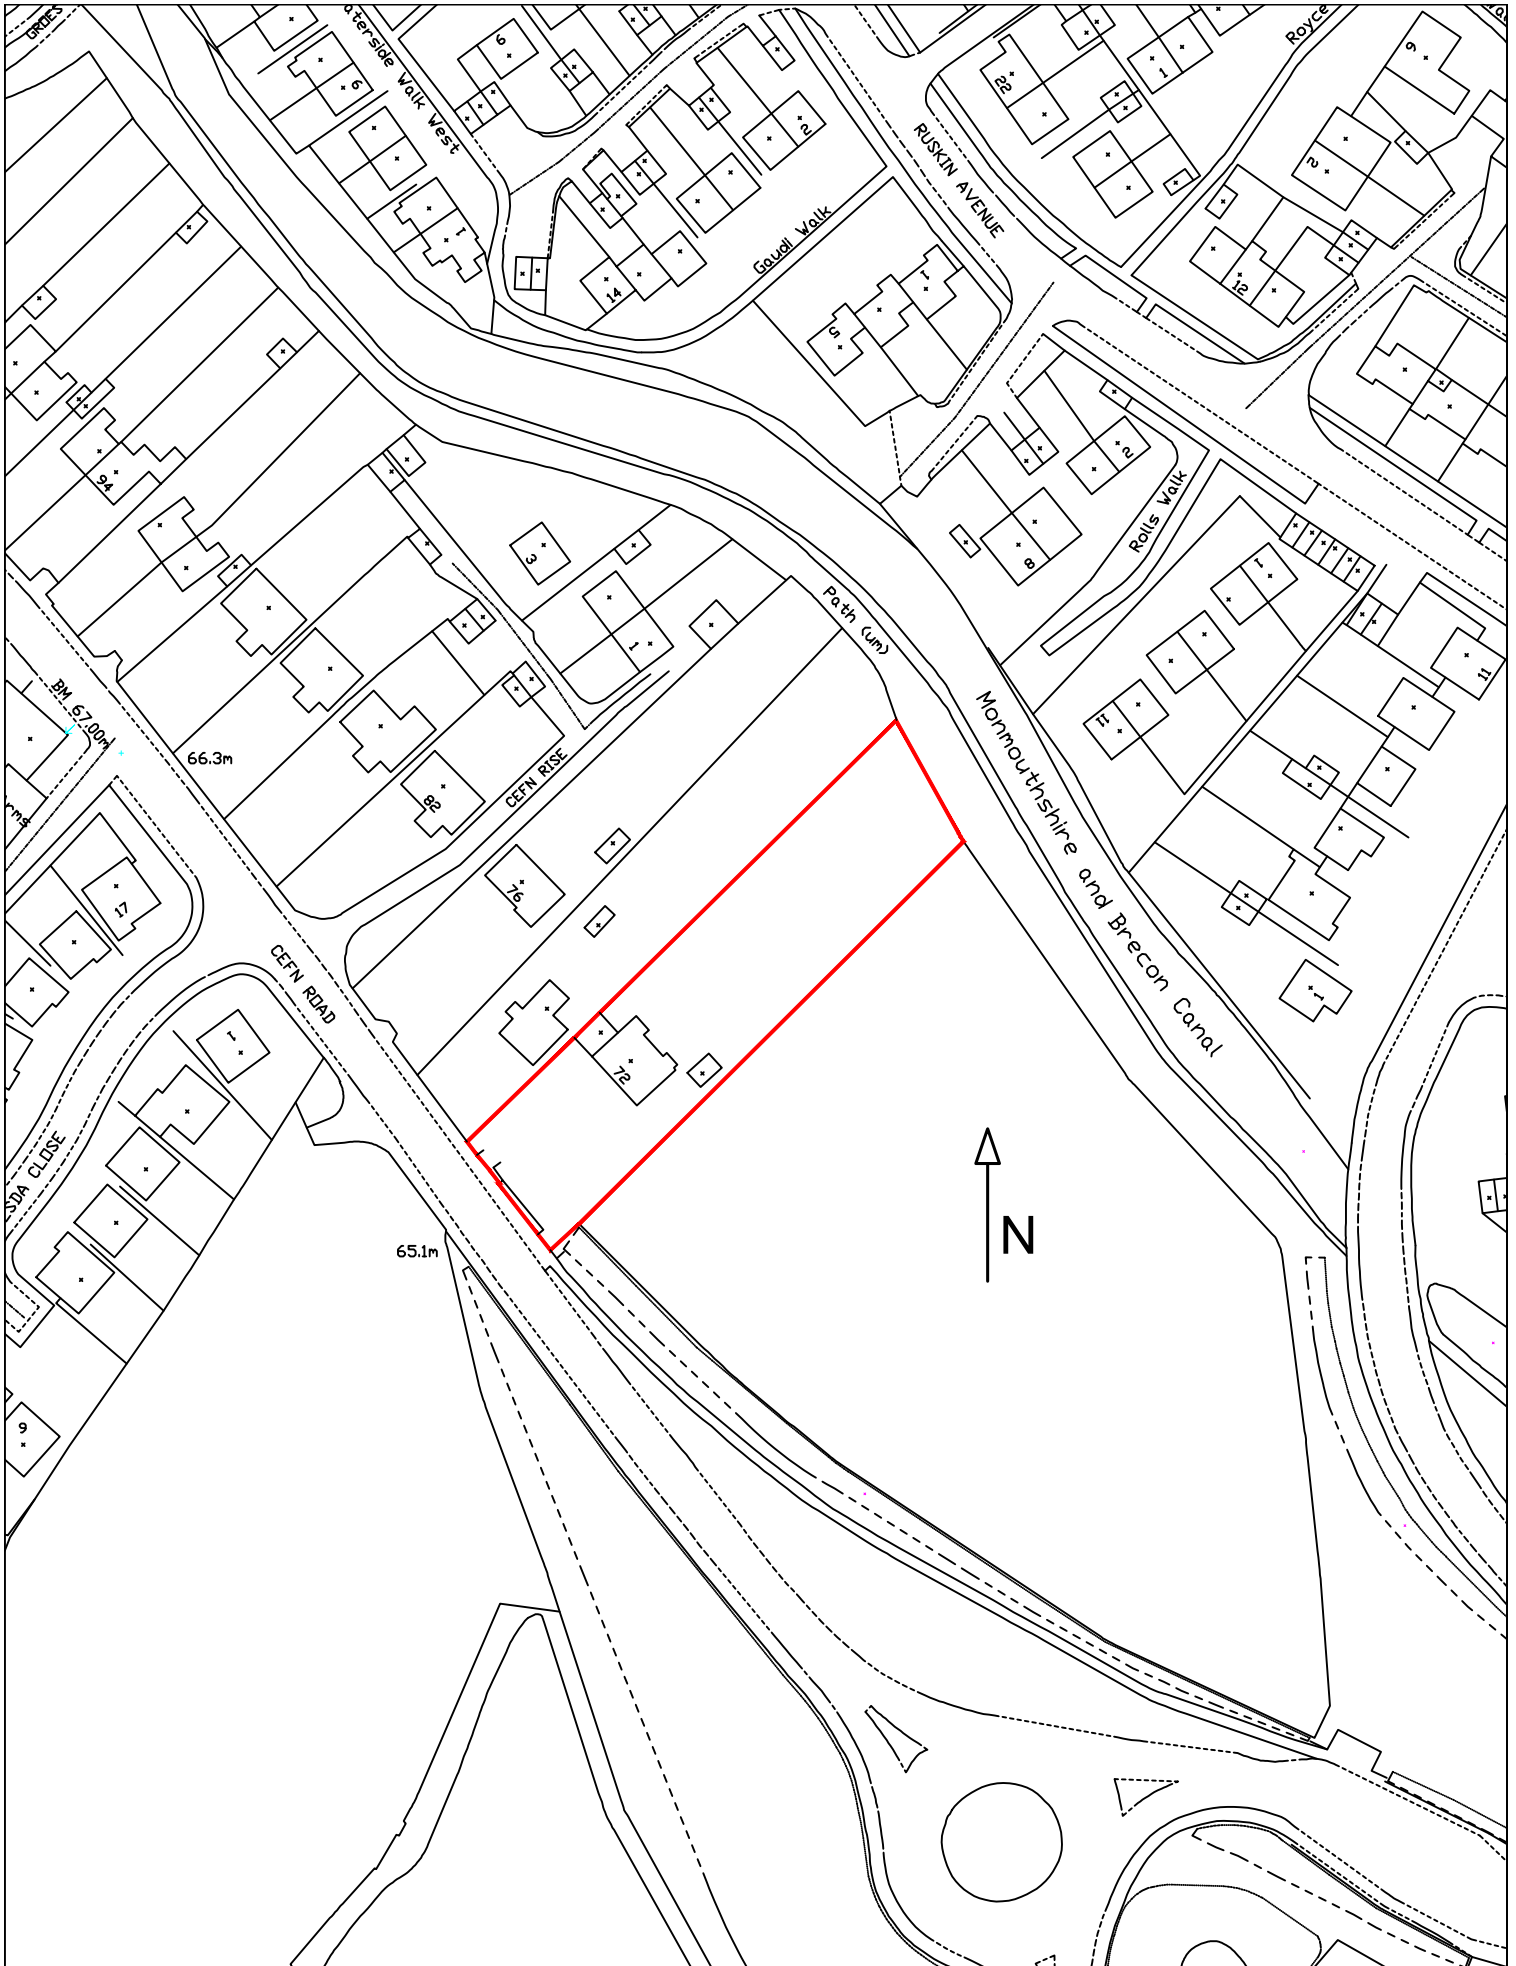

DRAWING REFERENCE
LOCATION PLAN

SITE ADDRESS
72 CEFN ROAD, ROGERSTONE, NEWPORT,
NP10 9SY – MR & MRS BENNING

DRAWN BY
DATE
DYLH
MAY 2024

CH'D BY
DATE

STATUS

SCALE
1:1250 (A4)

DRAWING No.
24-2131-DWG-01

PLANNING


Keystone
Structural Engineering
Email dudley@keystonese.co.uk

Keystone House
201 Risca Road
Newport
South Wales
NP20 5AR
T 01633 378058
M 07947836245
www.keystonese.co.uk