




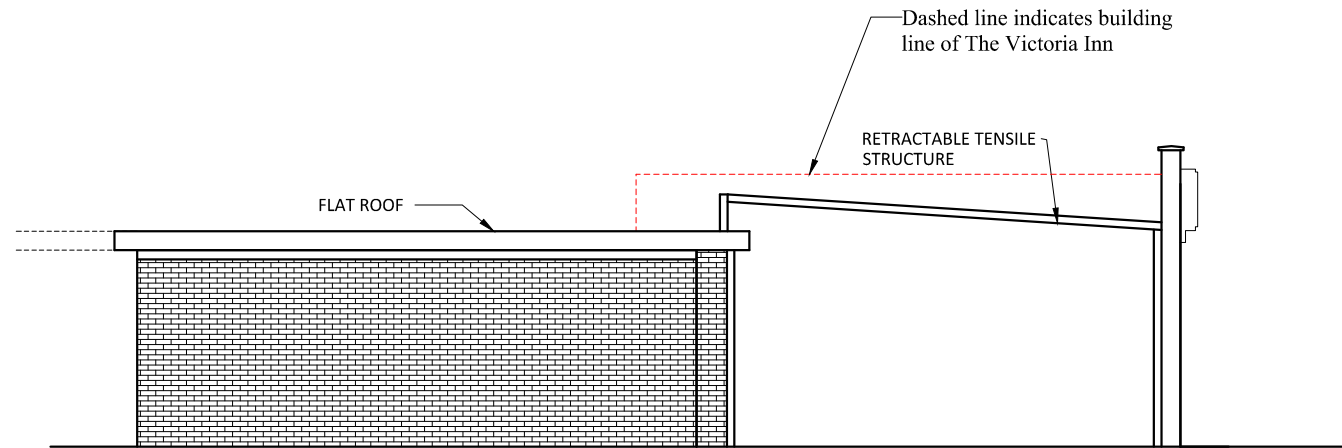

PROPOSED SIDE ELEVATION AA
(RK PIZZA POINT SIDE)

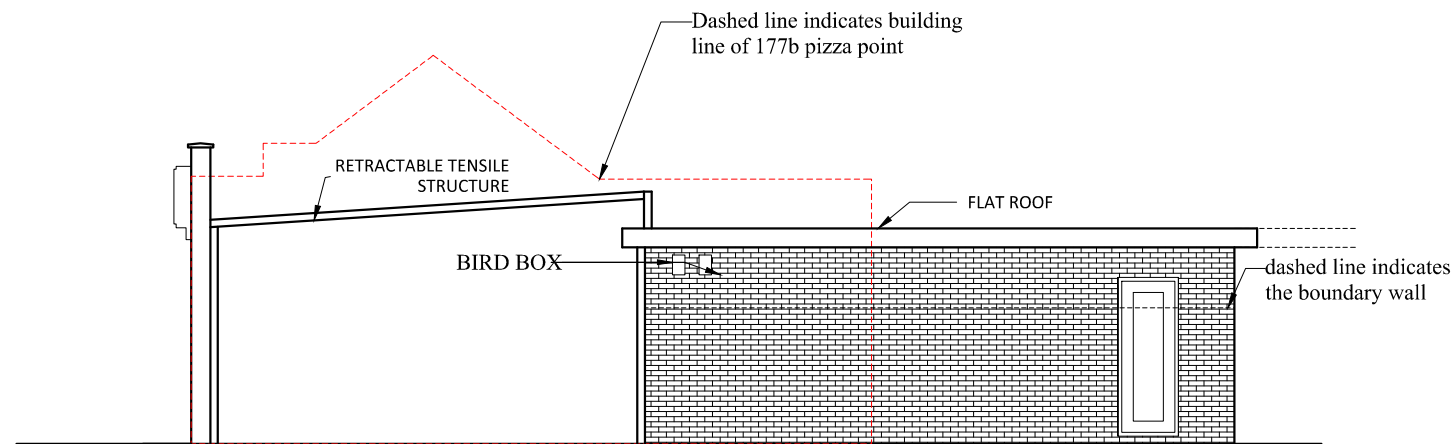

PROPOSED SIDE ELEVATION BB
(THE VICTORIA INN SIDE)

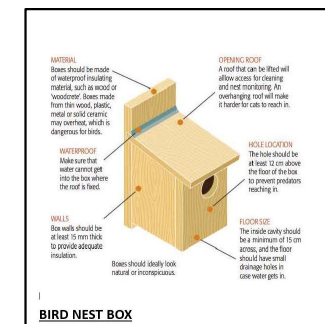

PROPOSED BIRD
NEST BOX



Client name:	
Mrs Zena Al- Ibrahim	
Address:	
FORMER PUBLIC CONVENIENCE, CAERLEON ROAD, NEWPORT ,NP19 7FX	
Drawing name:	
PLANNING DRAWINGS	
Scale:	Date drawn:
1:100 @ A3	FEB 2026
Drawing number:	
103 R2	
Note: All dimensions are in mm unless stated otherwise	