


177a, 177, 177b Caerleon road

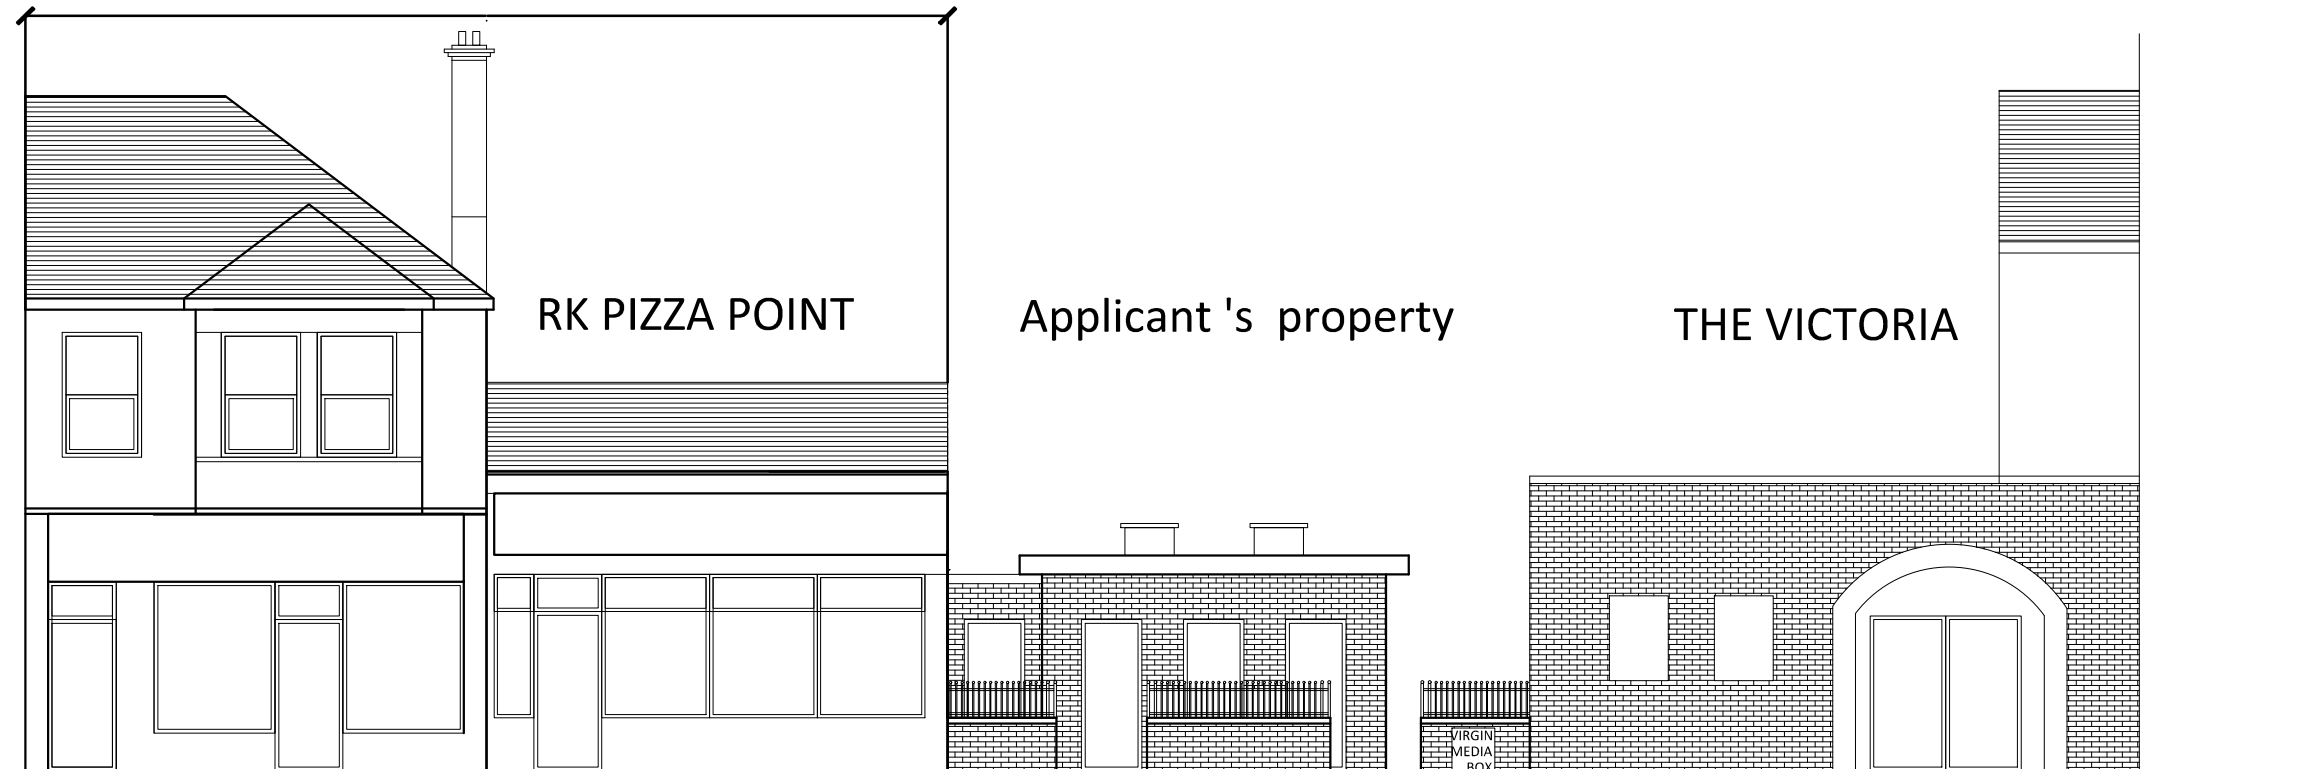


177 A

177

177 B

EXISTING STREET ELEVATION

177a, 177, 177b Caerleon road

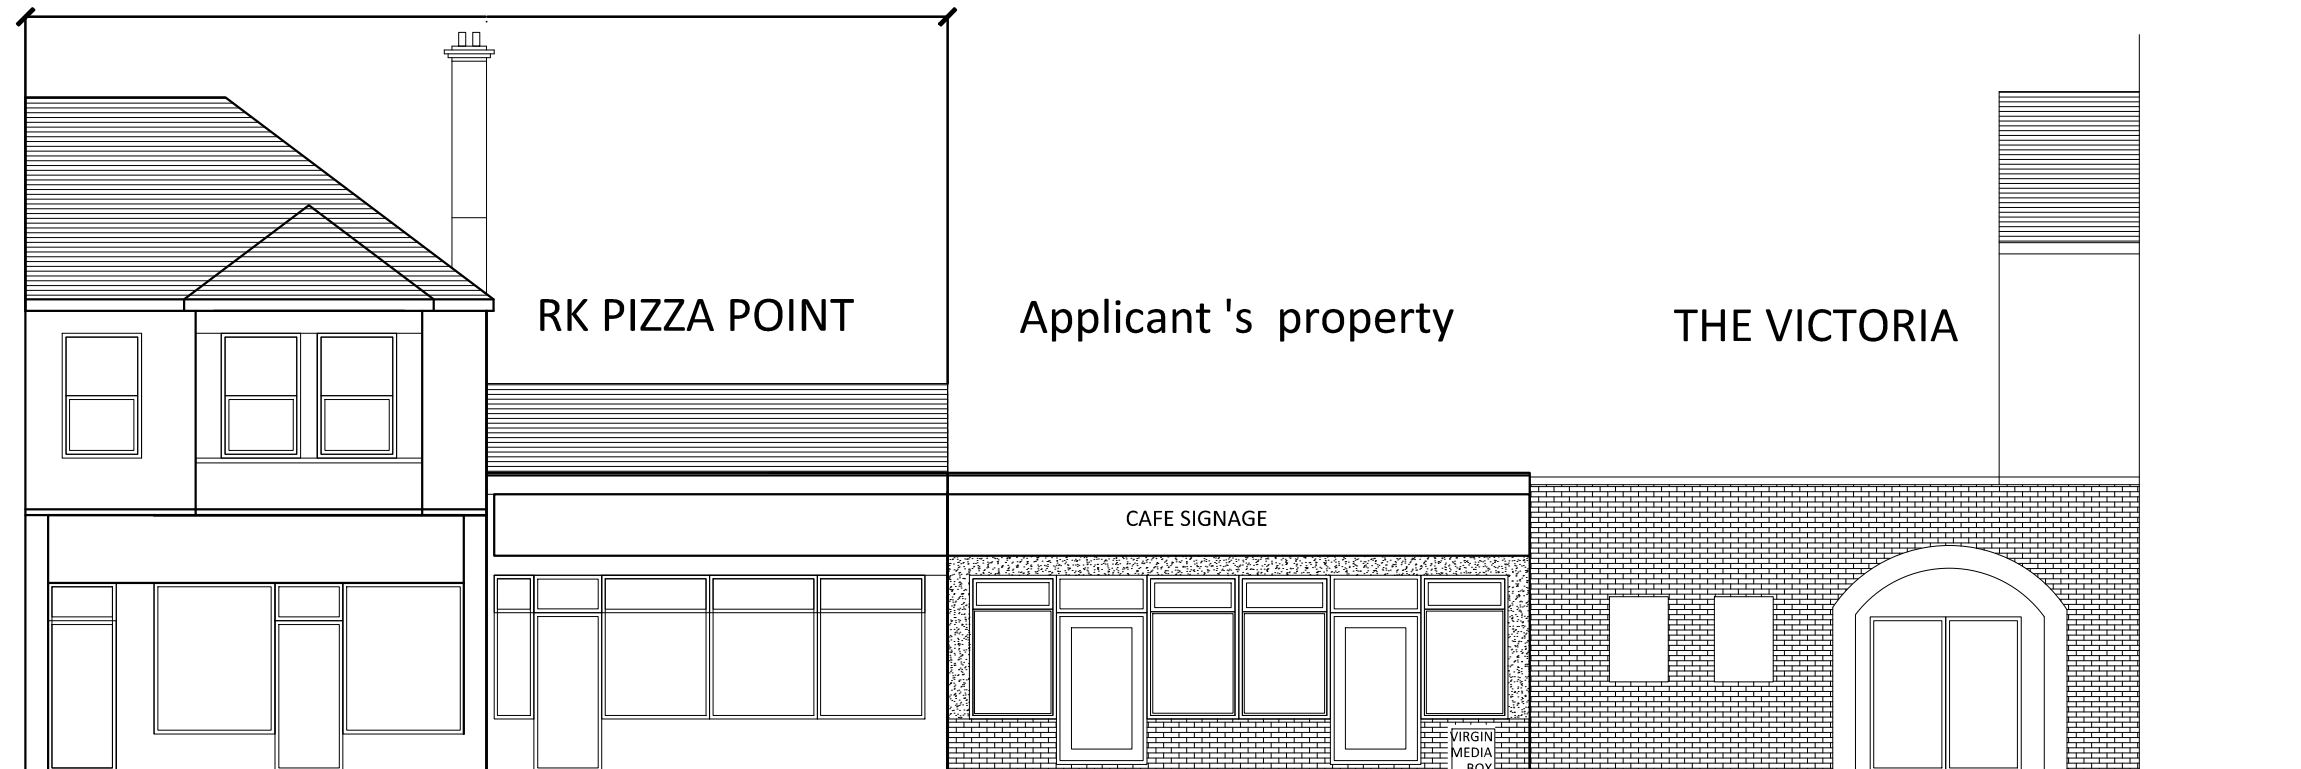

177 A

177

177 B

PROPOSED STREET ELEVATION



Client name:

Mrs Zena Al- Ibrahim

Address:

FORMER PUBLIC CONVENIENCE,
CAERLEON ROAD, NEWPORT ,NP19 7FX

Drawing name:

PLANNING DRAWINGS

Scale:

1:100 @ A3

Date drawn:

FEB. 2026

Drawing number:

104 R1

Note: All dimensions are in mm unless stated
otherwise