




SECTION A-A 1:200th scale

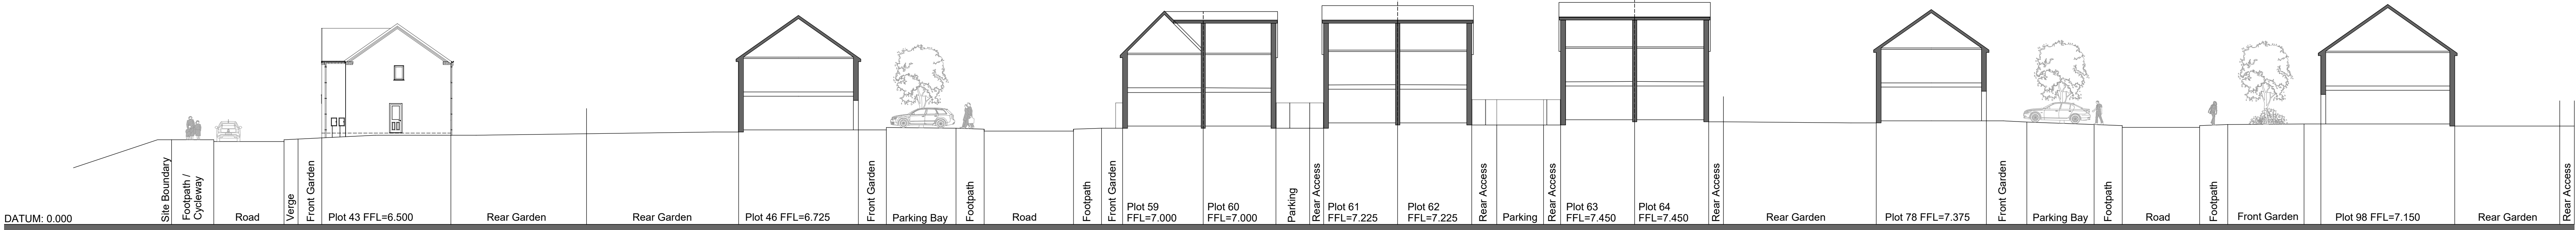


SECTION B-B 1:200th scale

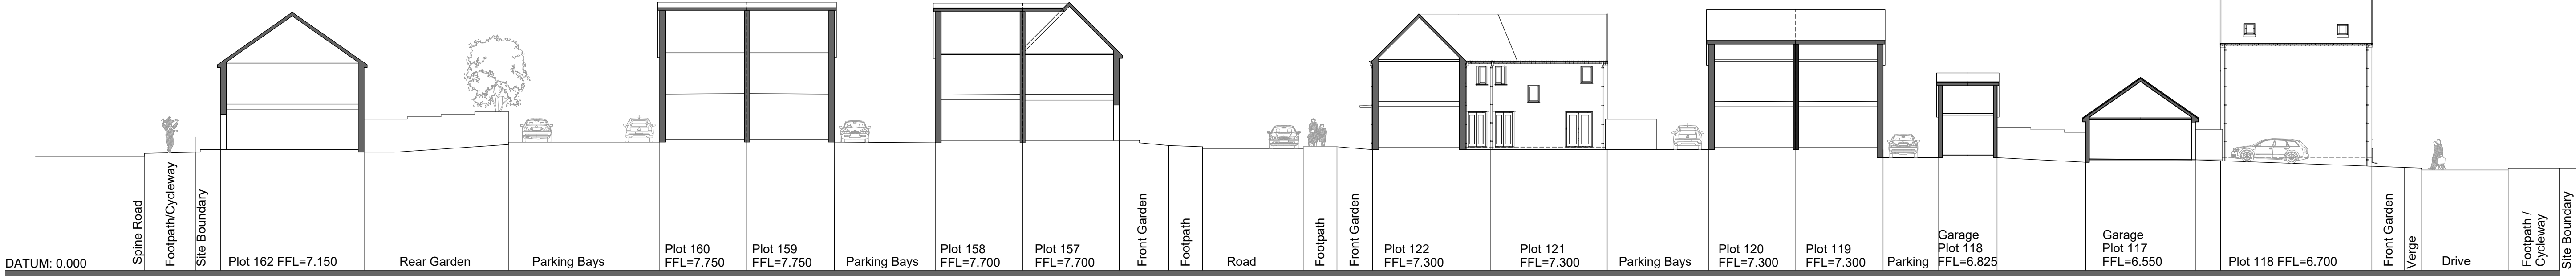

SECTION C-C 1:200th scale

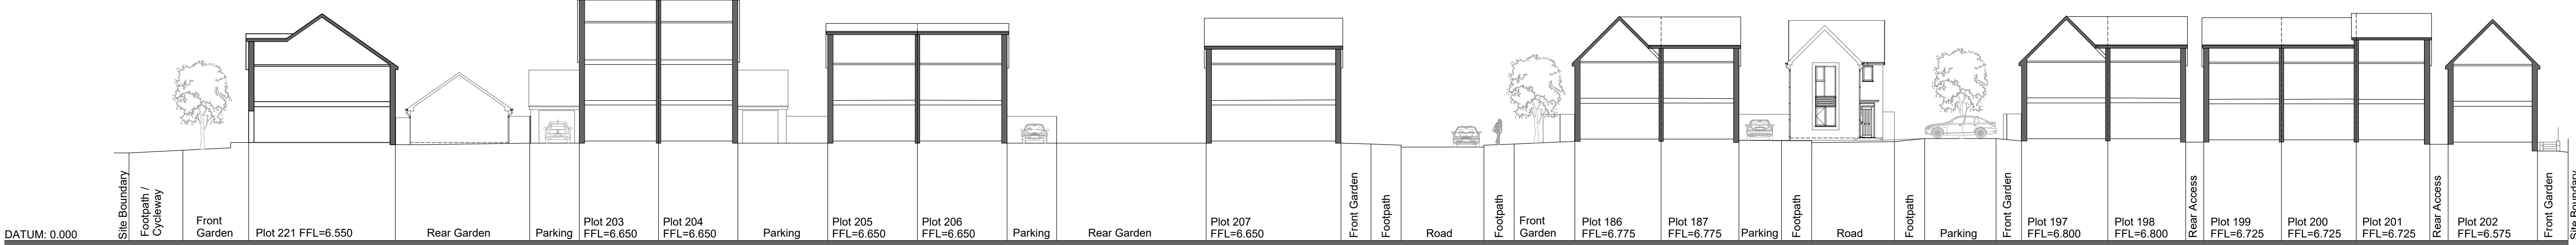


SECTION D-D 1:200th scale

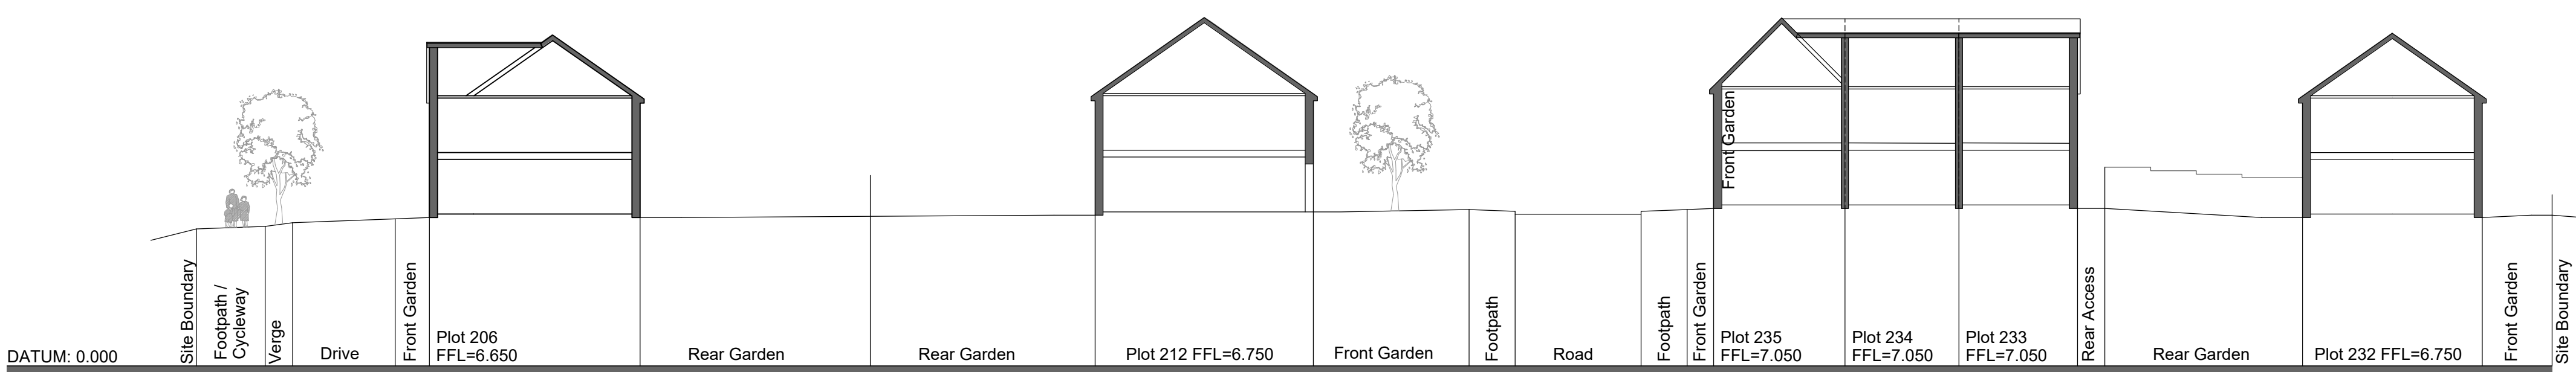

SECTION E-E 1:200th scale

NOTE:
THESE SECTIONS MUST BE READ IN CONJUNCTION WITH ENGINEERS PROPOSED
DETAILED LEVEL DRAWINGS WHICH TAKE PRECEDENCE AND SHOULD BE ADHERED TO

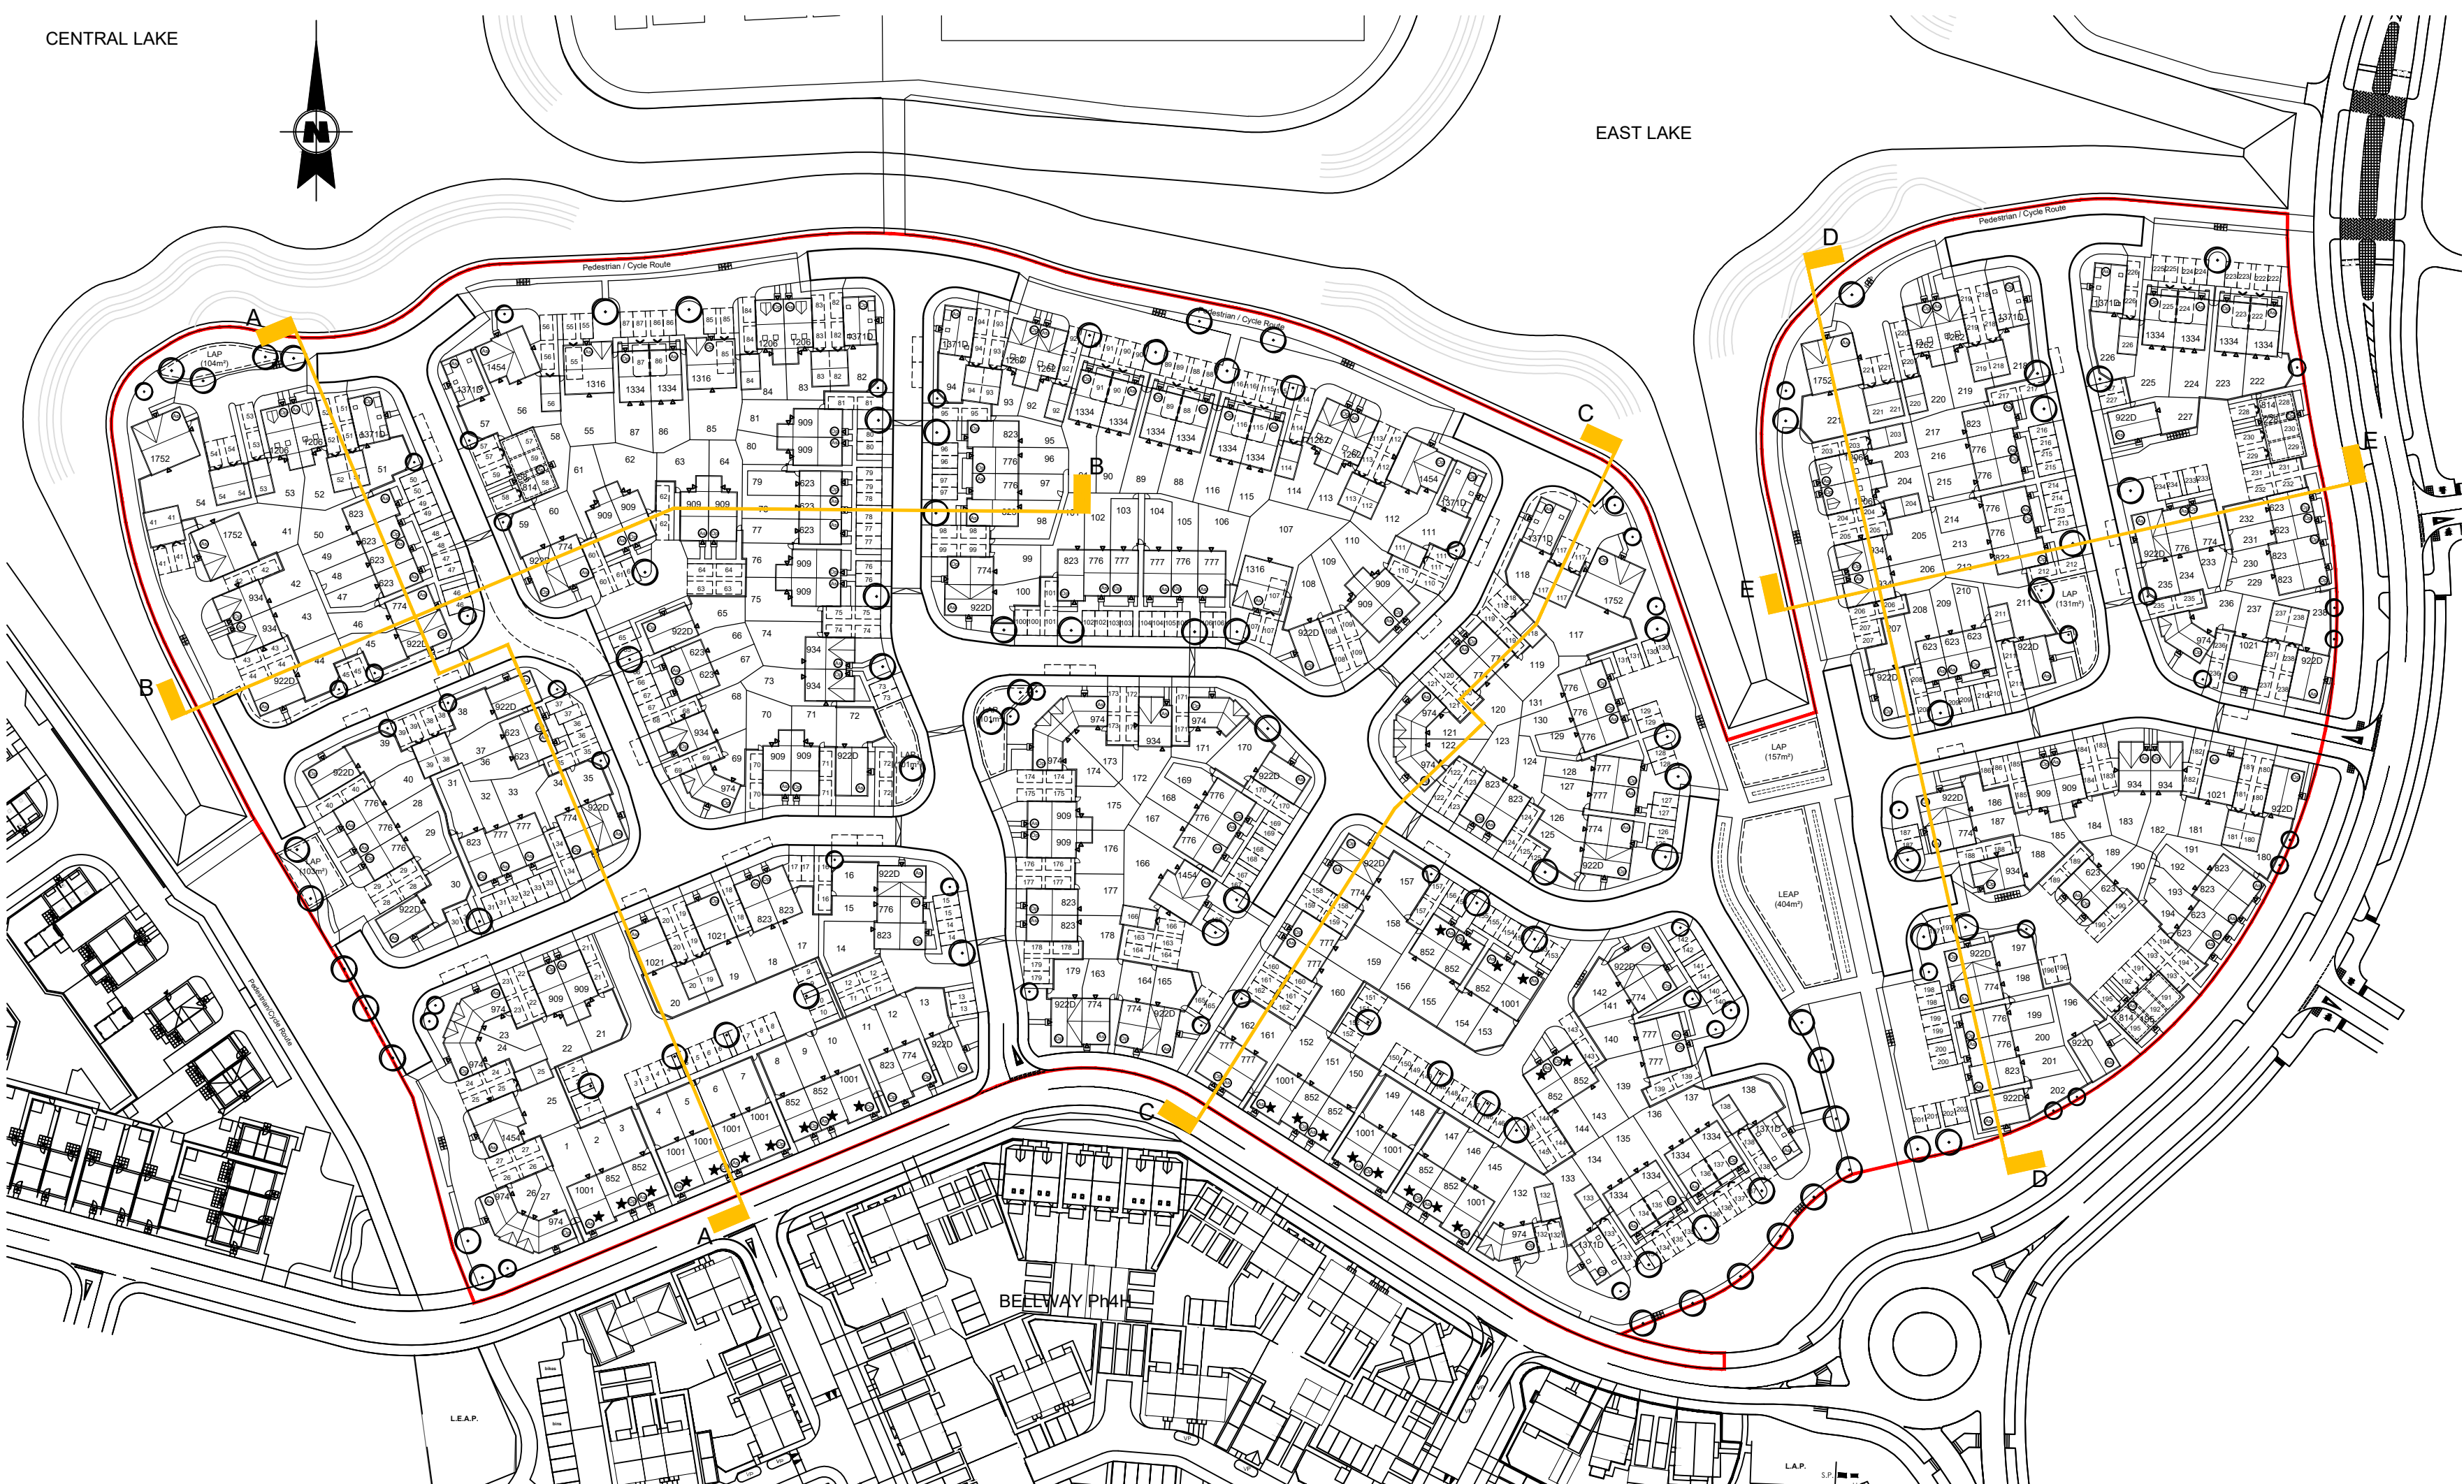

SITE LAYOUT 1:1000th scale

Pos	Red line boundary revised	AG	PJB	25.02.25
Pos	Planning Issue	FJB	AG	19.02.25
Rev	Description	By	Ckd	Date

For guidance only. Do not scale off this drawing.

0	100m	200m	300m	400m	500m	600m	700m	800m	900m	1000m
---	------	------	------	------	------	------	------	------	------	-------

ST.MODWEN HOMES
Two, Devon Way, Birmingham B31 2TS
T: 0121 647 1000

Project Llanwern Ph 4E & 4G

Title Site Sections

Status	Drawn By	Checked by
Planning	PJB	MI
Project Ref	Scale @ A0	Date Created
R9138	1:1000&1:200	Feb 2025
VFP Drawing Reference	Rev	
R9138-SMH-25-00-SK-A-0067	P02	

stmowden.co.uk